


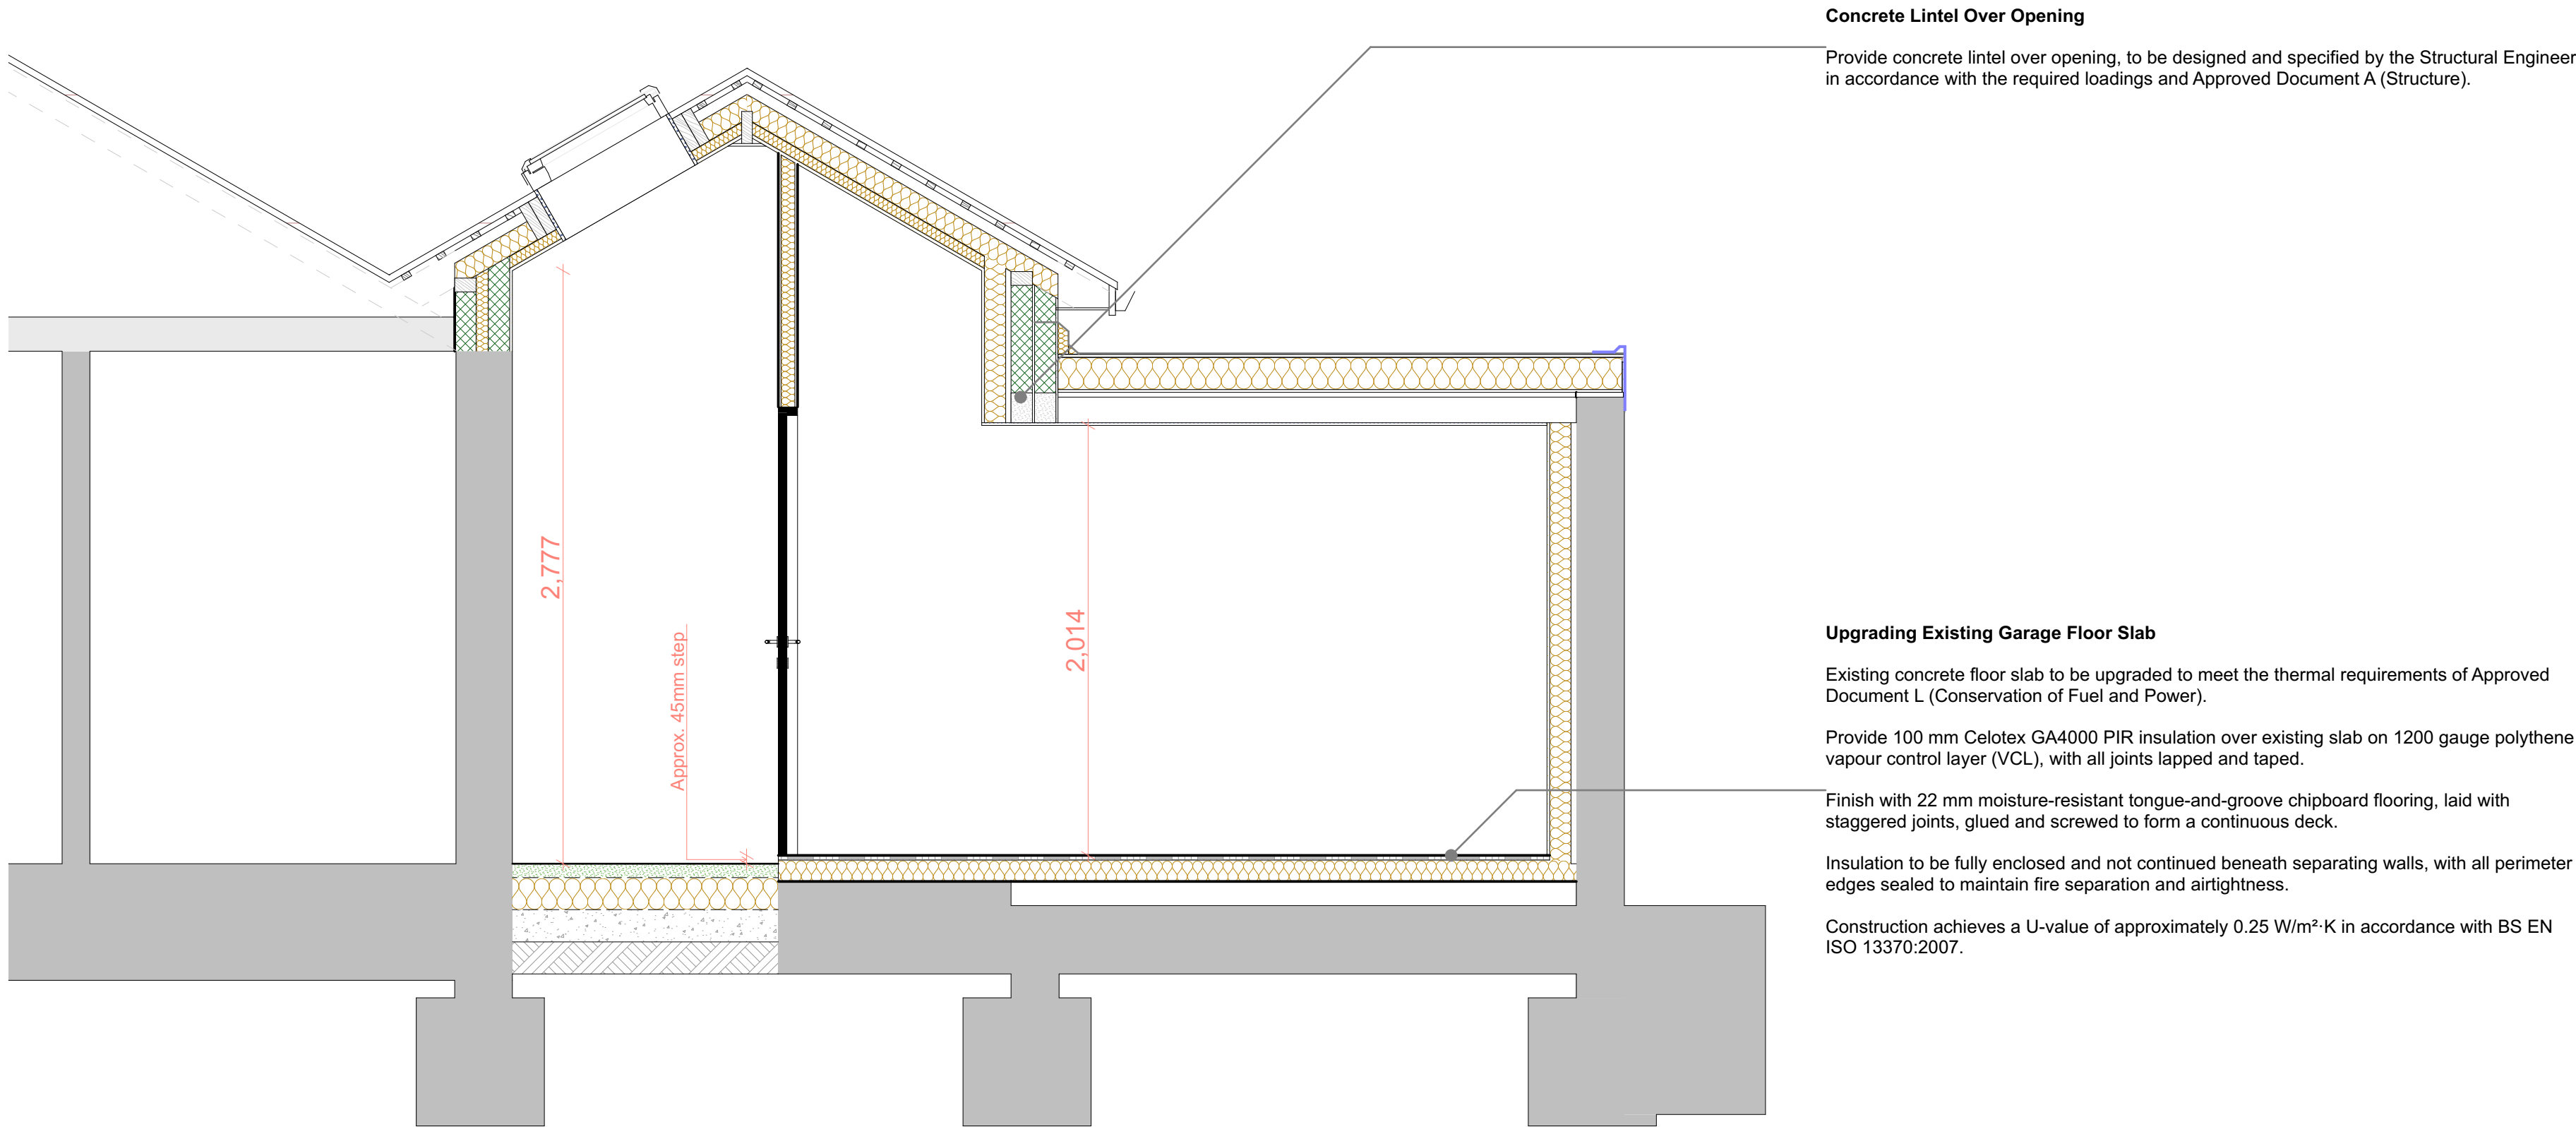


SECTION B-B

1:25

All Dims in millimeters unless otherwise stated.  
Do not scale except for planning purposes.  
If in doubt - Ask

This drawing is confidential and is the property of Keenan Project Designs Ltd.

© Copyright

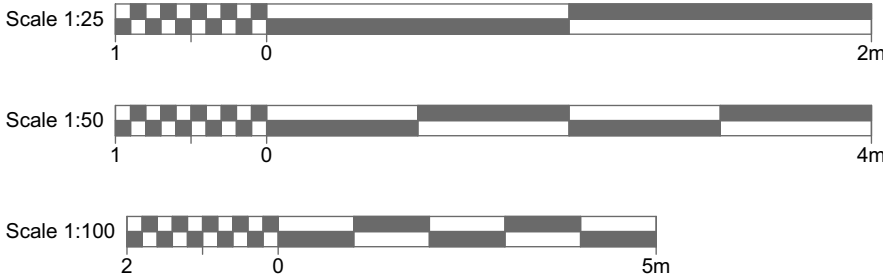

KEENAN  
PROJECT  
DESIGNS

KEENAN PROJECT DESIGNS

0800 233 5787

INFO@KEENANPROJECTDESIGNS.COM

WWW.KEENANPROJECTDESIGNS.COM

CLIENT:  
Liz Carpenter

ADDRESS:  
70 Broadmead, Corsham, SN13 9AP

DATE:  
05/11/2025

DRAWING SHEET SIZE:  
A1

DRAWN BY:  
Diya Ivanova

DRAWING NUMBER:  
3347 B - 09

PROJECT LEAD:  
George Cristea

REVISION: B  
02/12/2025  
Diya Ivanova