


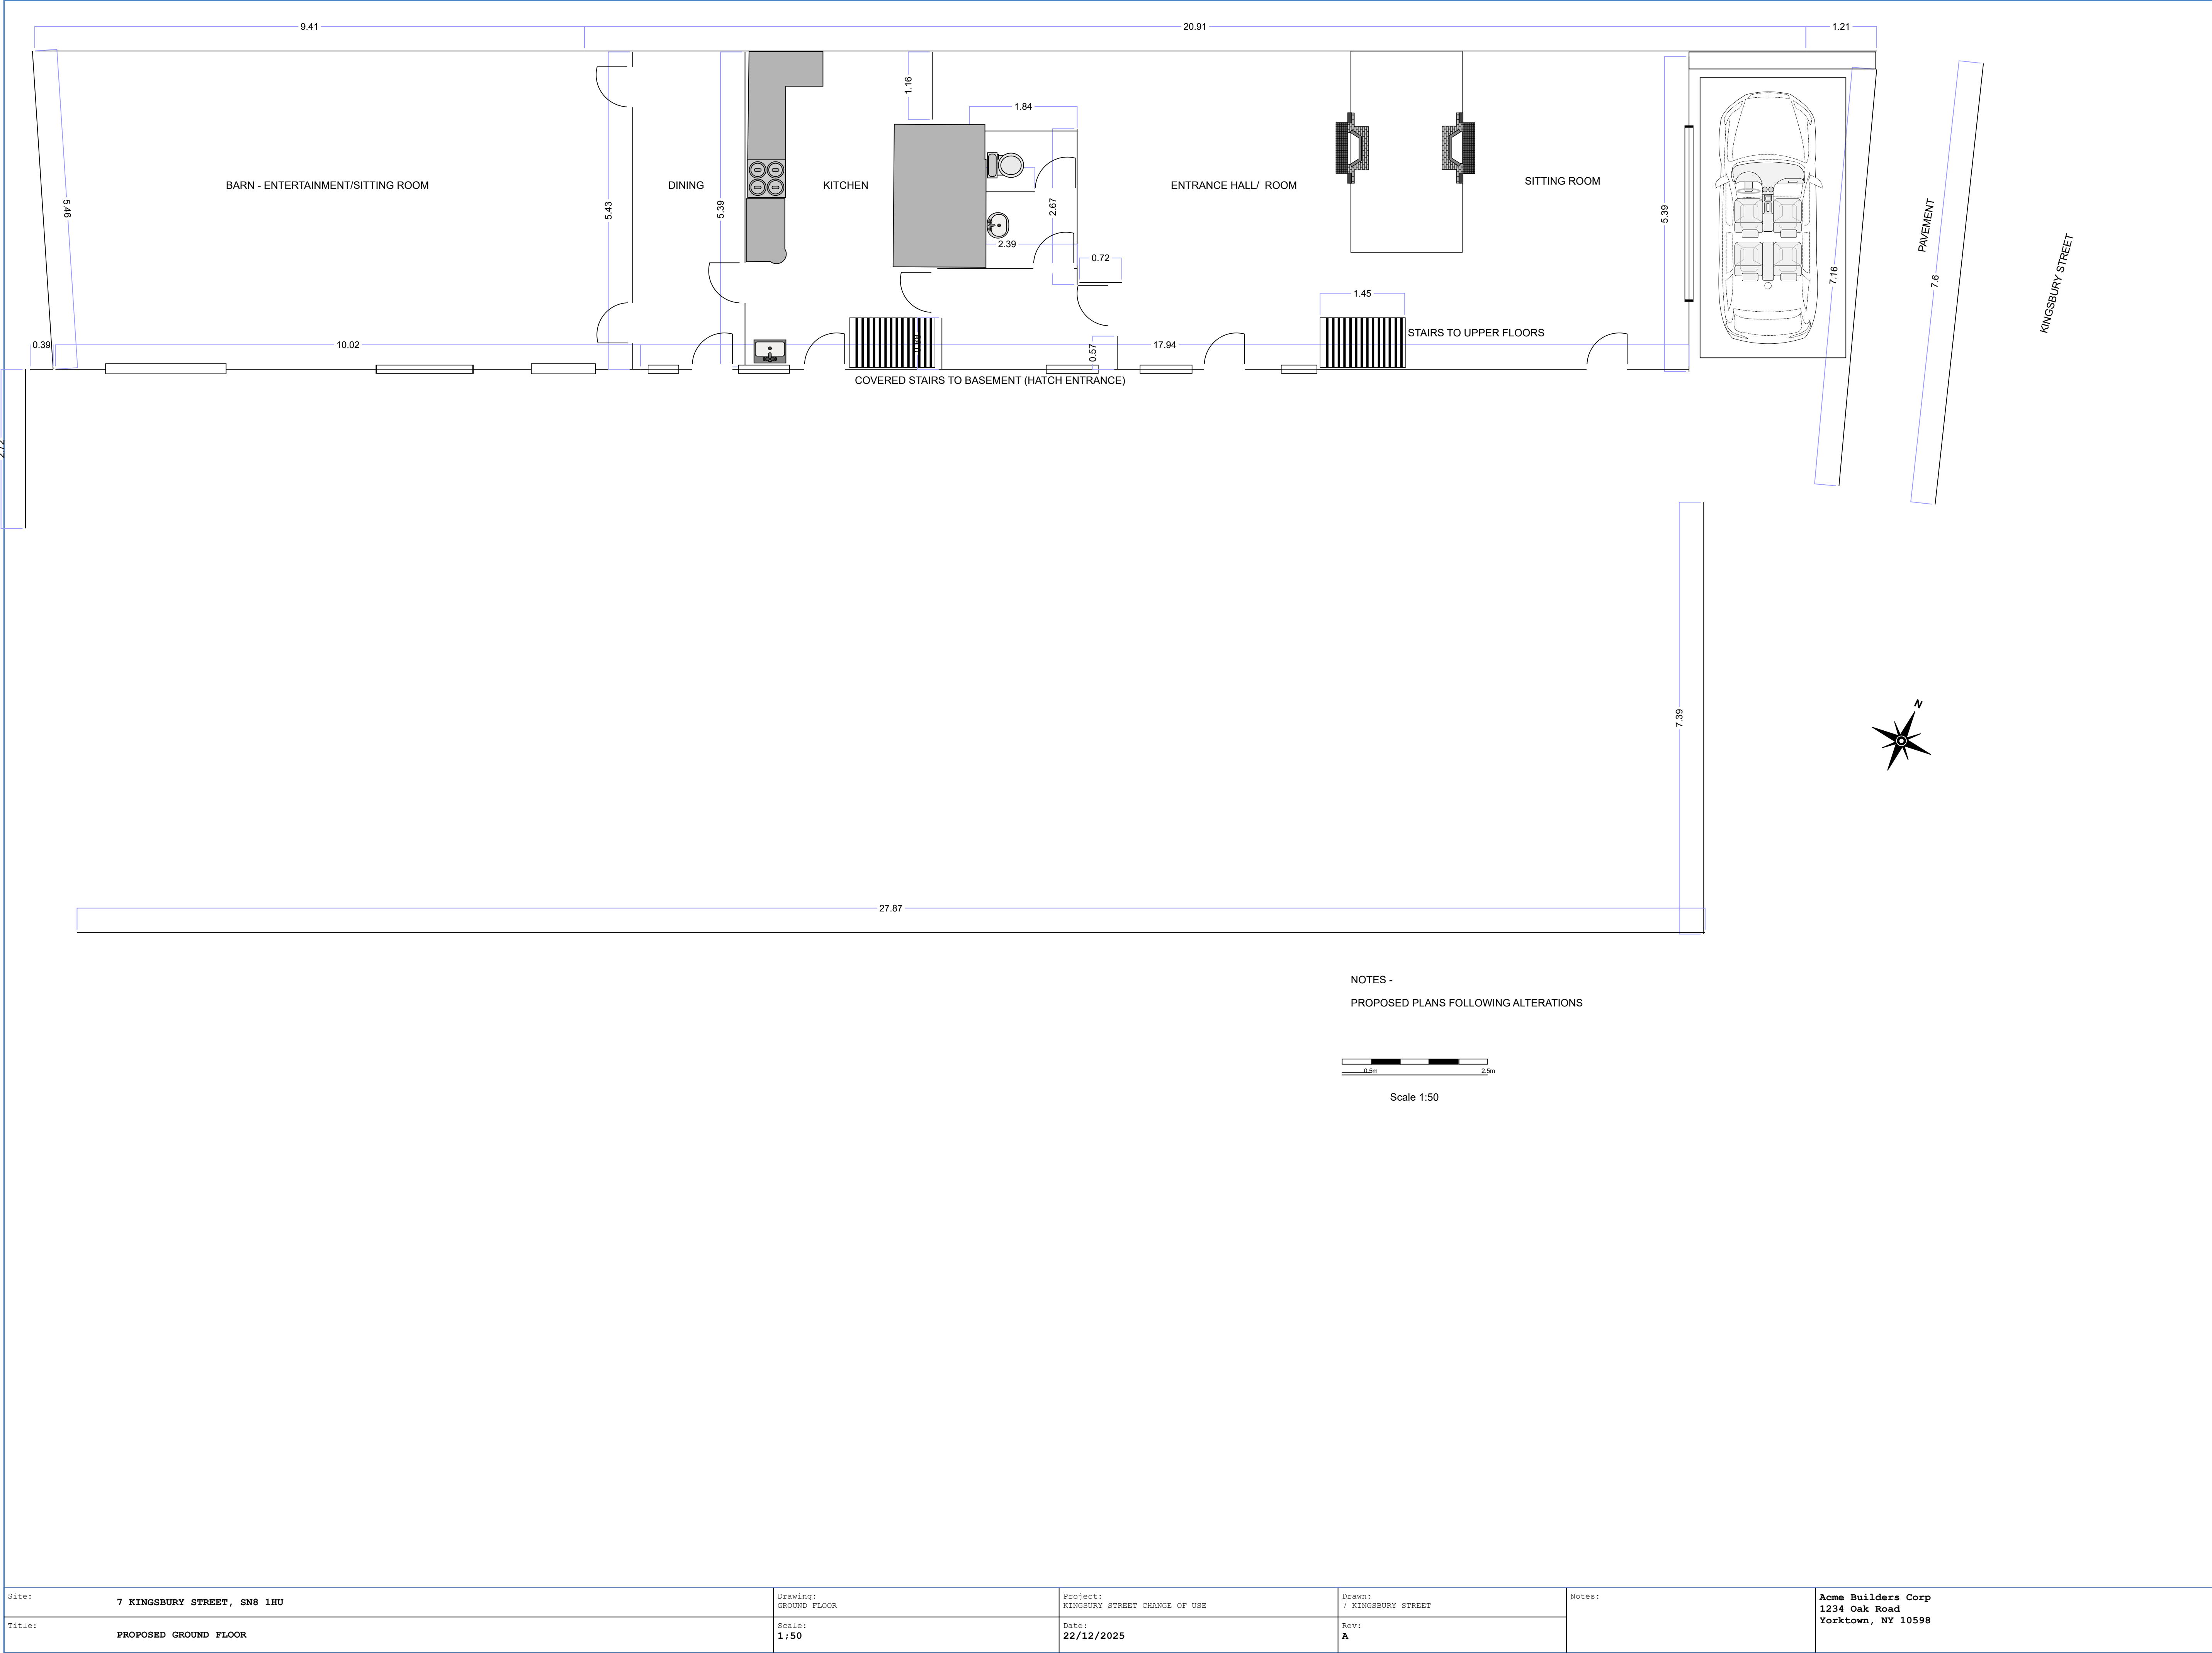

Site:	7 KINGSBURY STREET, SN8 1HU	Drawing:	GROUND FLOOR	Project:	KINGSBURY STREET CHANGE OF USE	Drawn:	7 KINGSBURY STREET	Notes:	Acme Builders Corp 1234 Oak Road Yorktown, NY 10598
Title:	PROPOSED GROUND FLOOR	Scale:	1:50	Date:	22/12/2025	Rev:	A		