



PROPOSED BLOCK PLAN SCALE 1:200

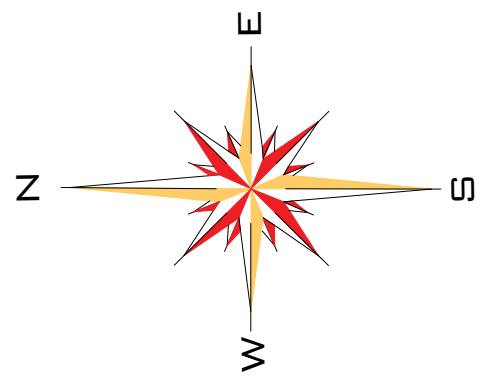

New oak framed timber building on
approx foot print of existing building

New native hedging extended
south along same lines as existing.

New native species trees planted
along raised bank.

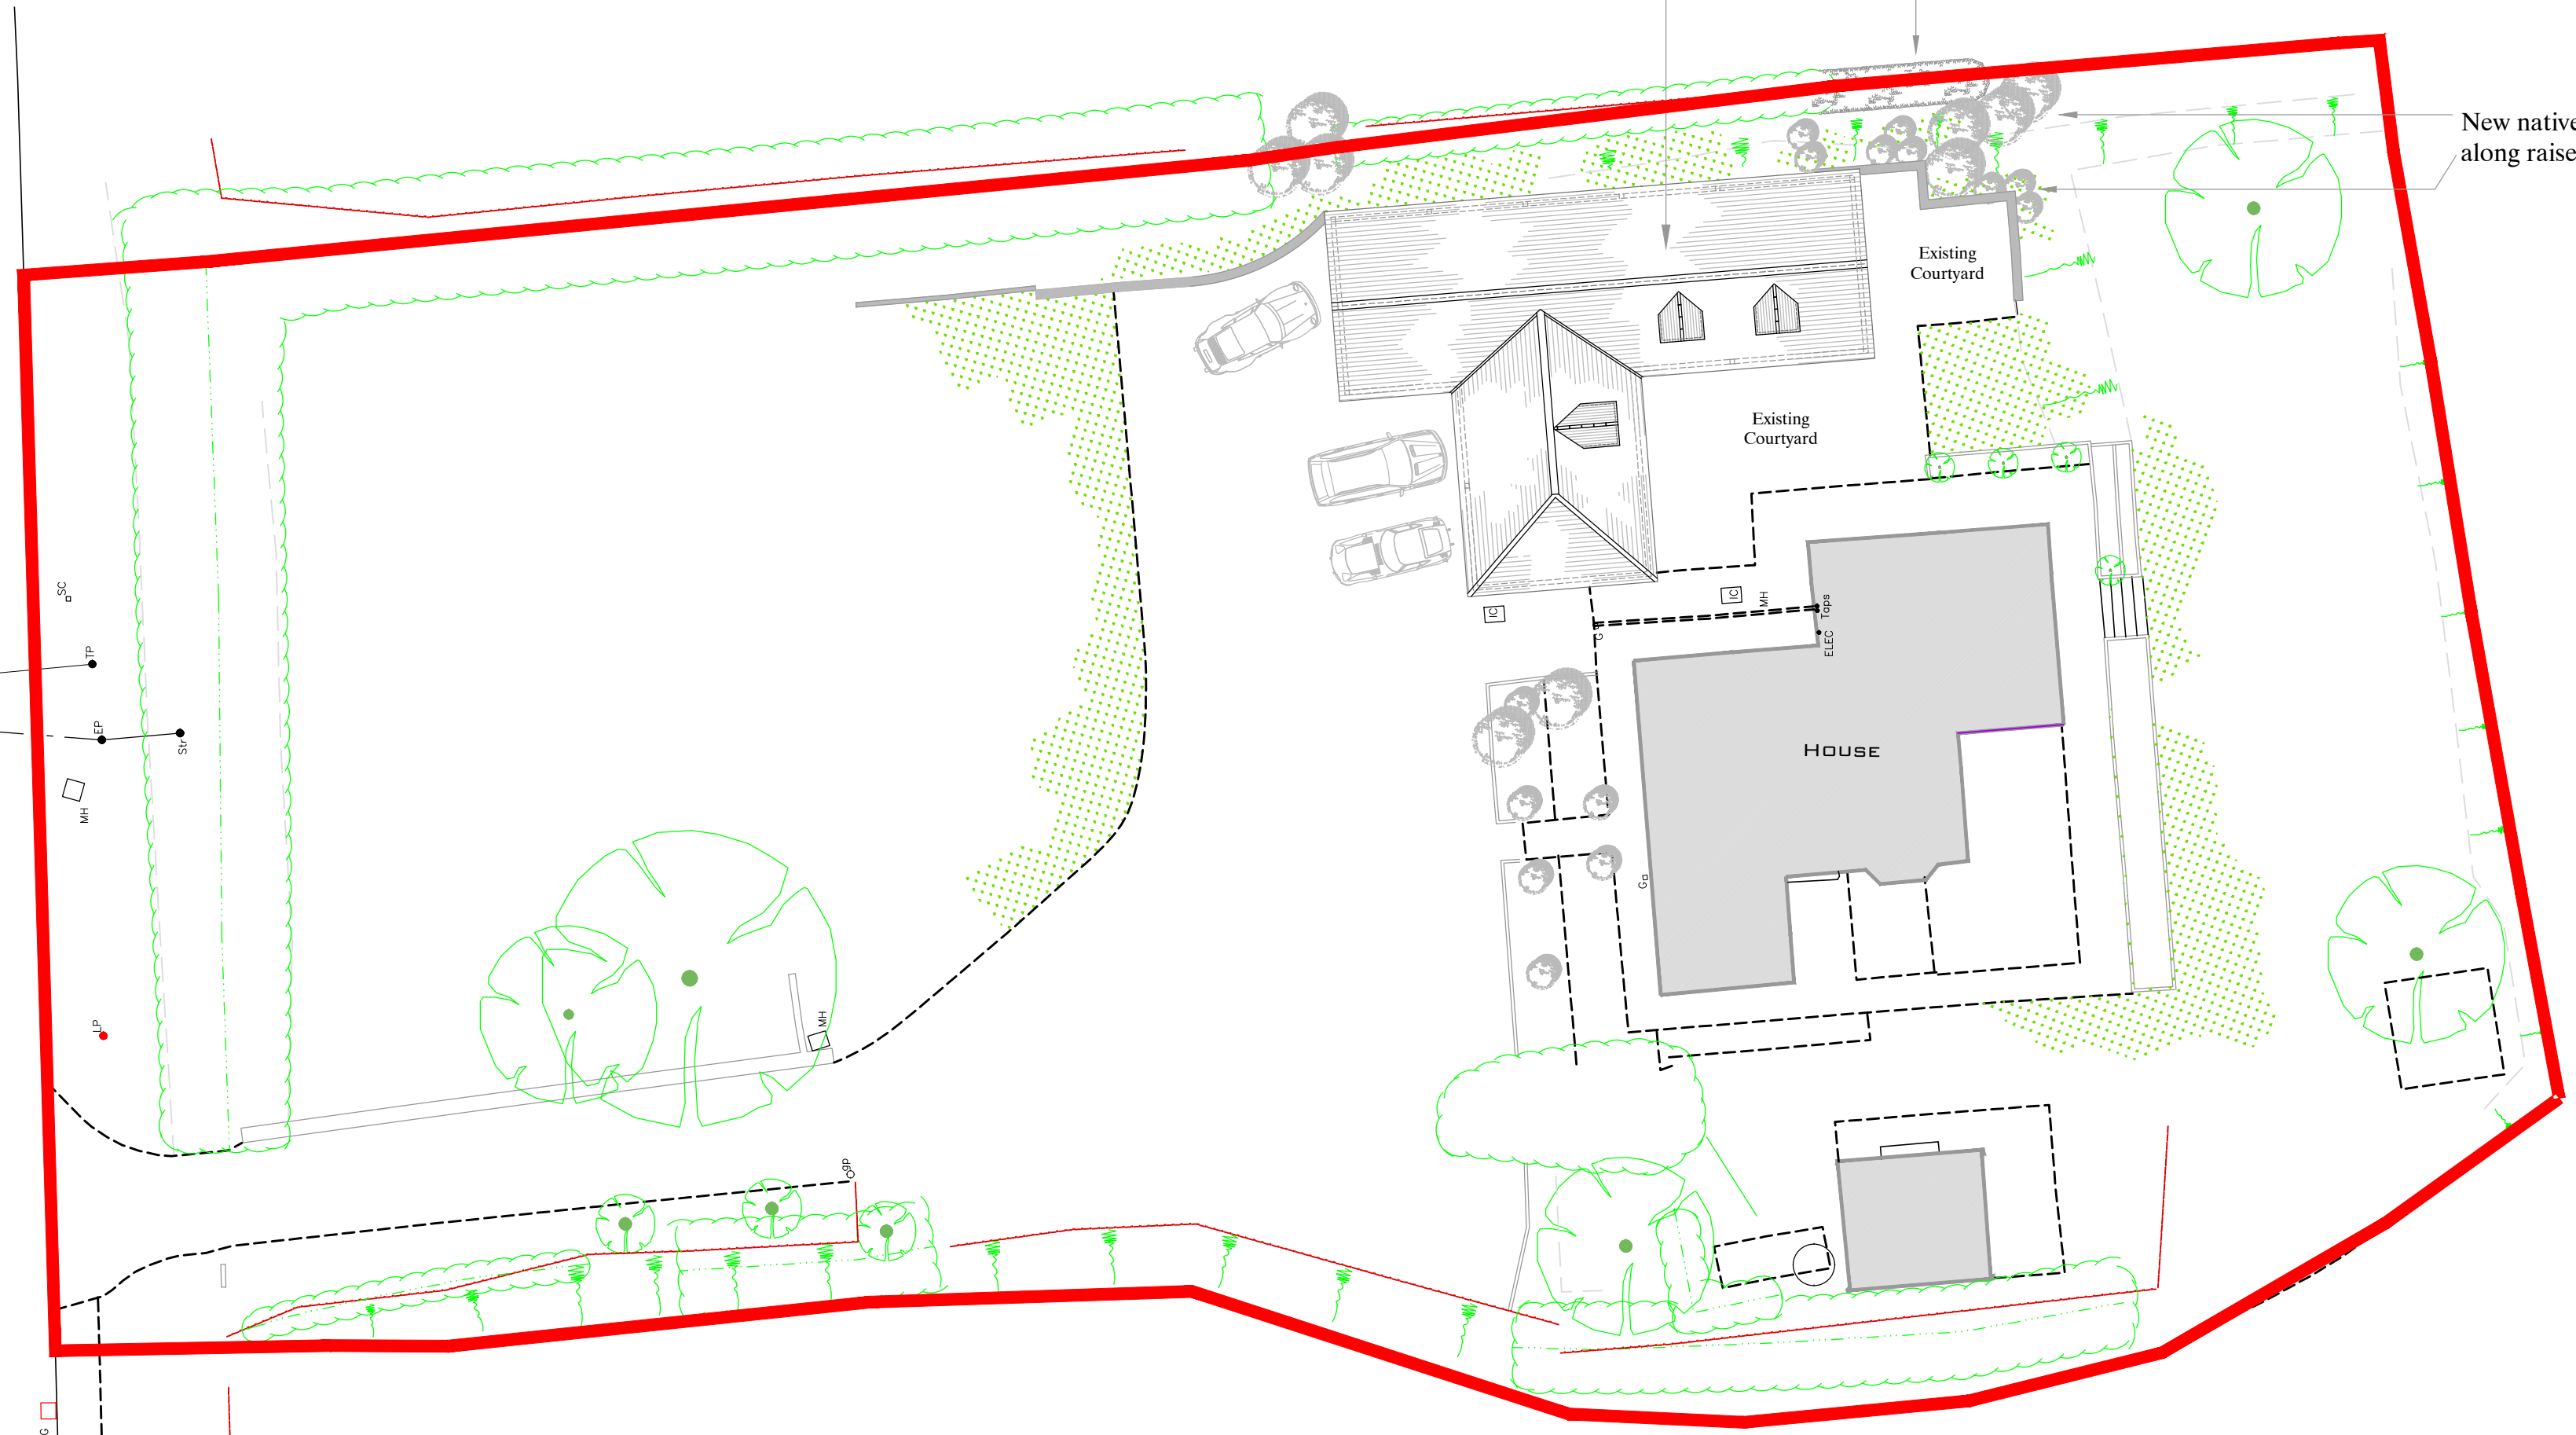

TITLE
Oldbury House
1 Labour in Vain Hill
Calne SN11 8UW

DETAIL
PROPOSED
BLOCK PLAN

SCALE
1:200 @ A2

DATE
13 Jan 2026

DRAWN BY

CHECKED BY

REVISIONS

Contractors must check all dimensions on site.
Only figured dimensions are to be worked from.
Discrepancies must be reported immediately to
the architect before proceeding.
The drawing is copyrighted.

Drawing
255 A2 PBP 01
FILENAME

NEVILLE HOYLAND

16 LOCKS HILL ·
FROME · BATH · SOMERSET ·
BA11 1NA

nevillehoyland@gmail.com
07967 917424

1: 200 scale

