


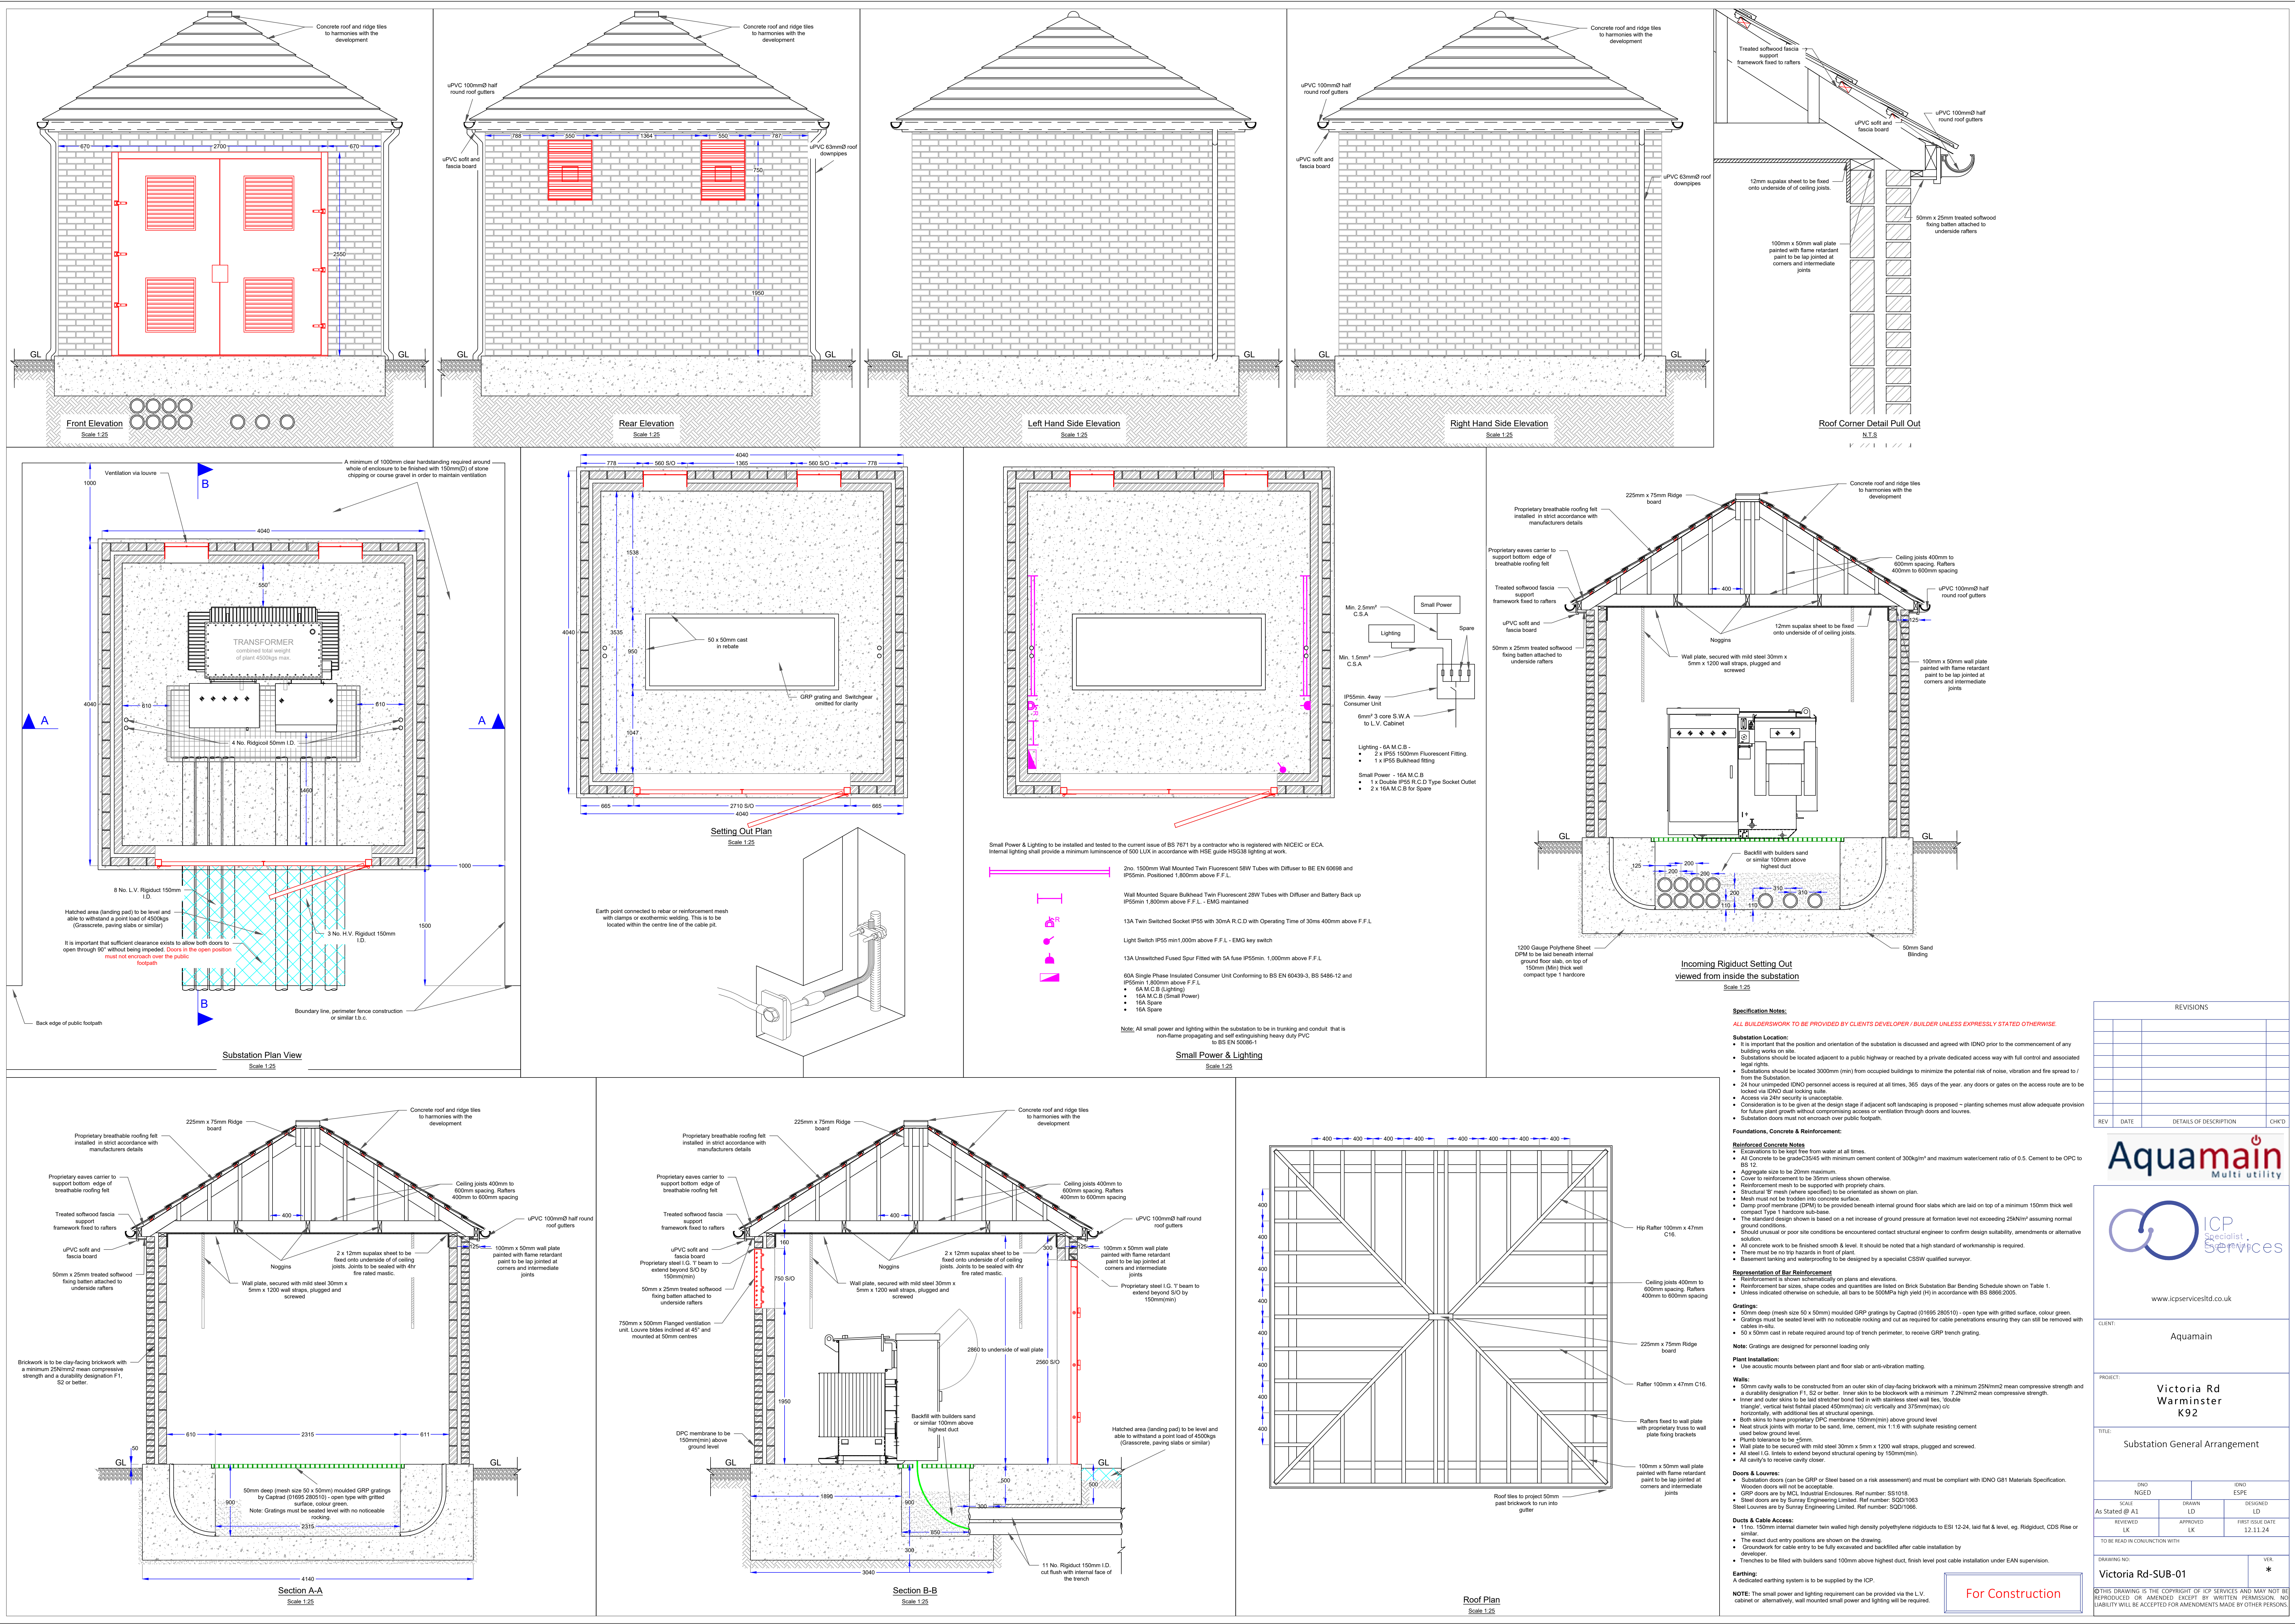

REVISIONS				
REV	DATE	DETAILS OF DESCRIPTION	CHK'D	

Aquamain
Multi utility

ICP Specialist Services

www.icpservicesstd.co.uk

CLIENT: Aquamain

PROJECT: Victoria Rd Warmminster K92

TITLE: Substation General Arrangement

INDO	NGED	INDO	ESPE
SCALE	LD	DRAWN	DESIGNED
As Stated @ A1			
REVIEWED	APPROVED	LD	FIRST ISSUE DATE
LK	LK		12.11.24

TO BE READ IN CONJUNCTION WITH

DRAWING NO: VER

Victoria Rd-SUB-01

© THIS DRAWING IS THE COPYRIGHT OF ICP SERVICES AND MAY NOT BE REPRODUCED OR AMENDED EXCEPT BY WRITTEN PERMISSION. NO LIABILITY WILL BE ACCEPTED FOR AMENDMENTS MADE BY OTHER PERSONS.

For Construction