


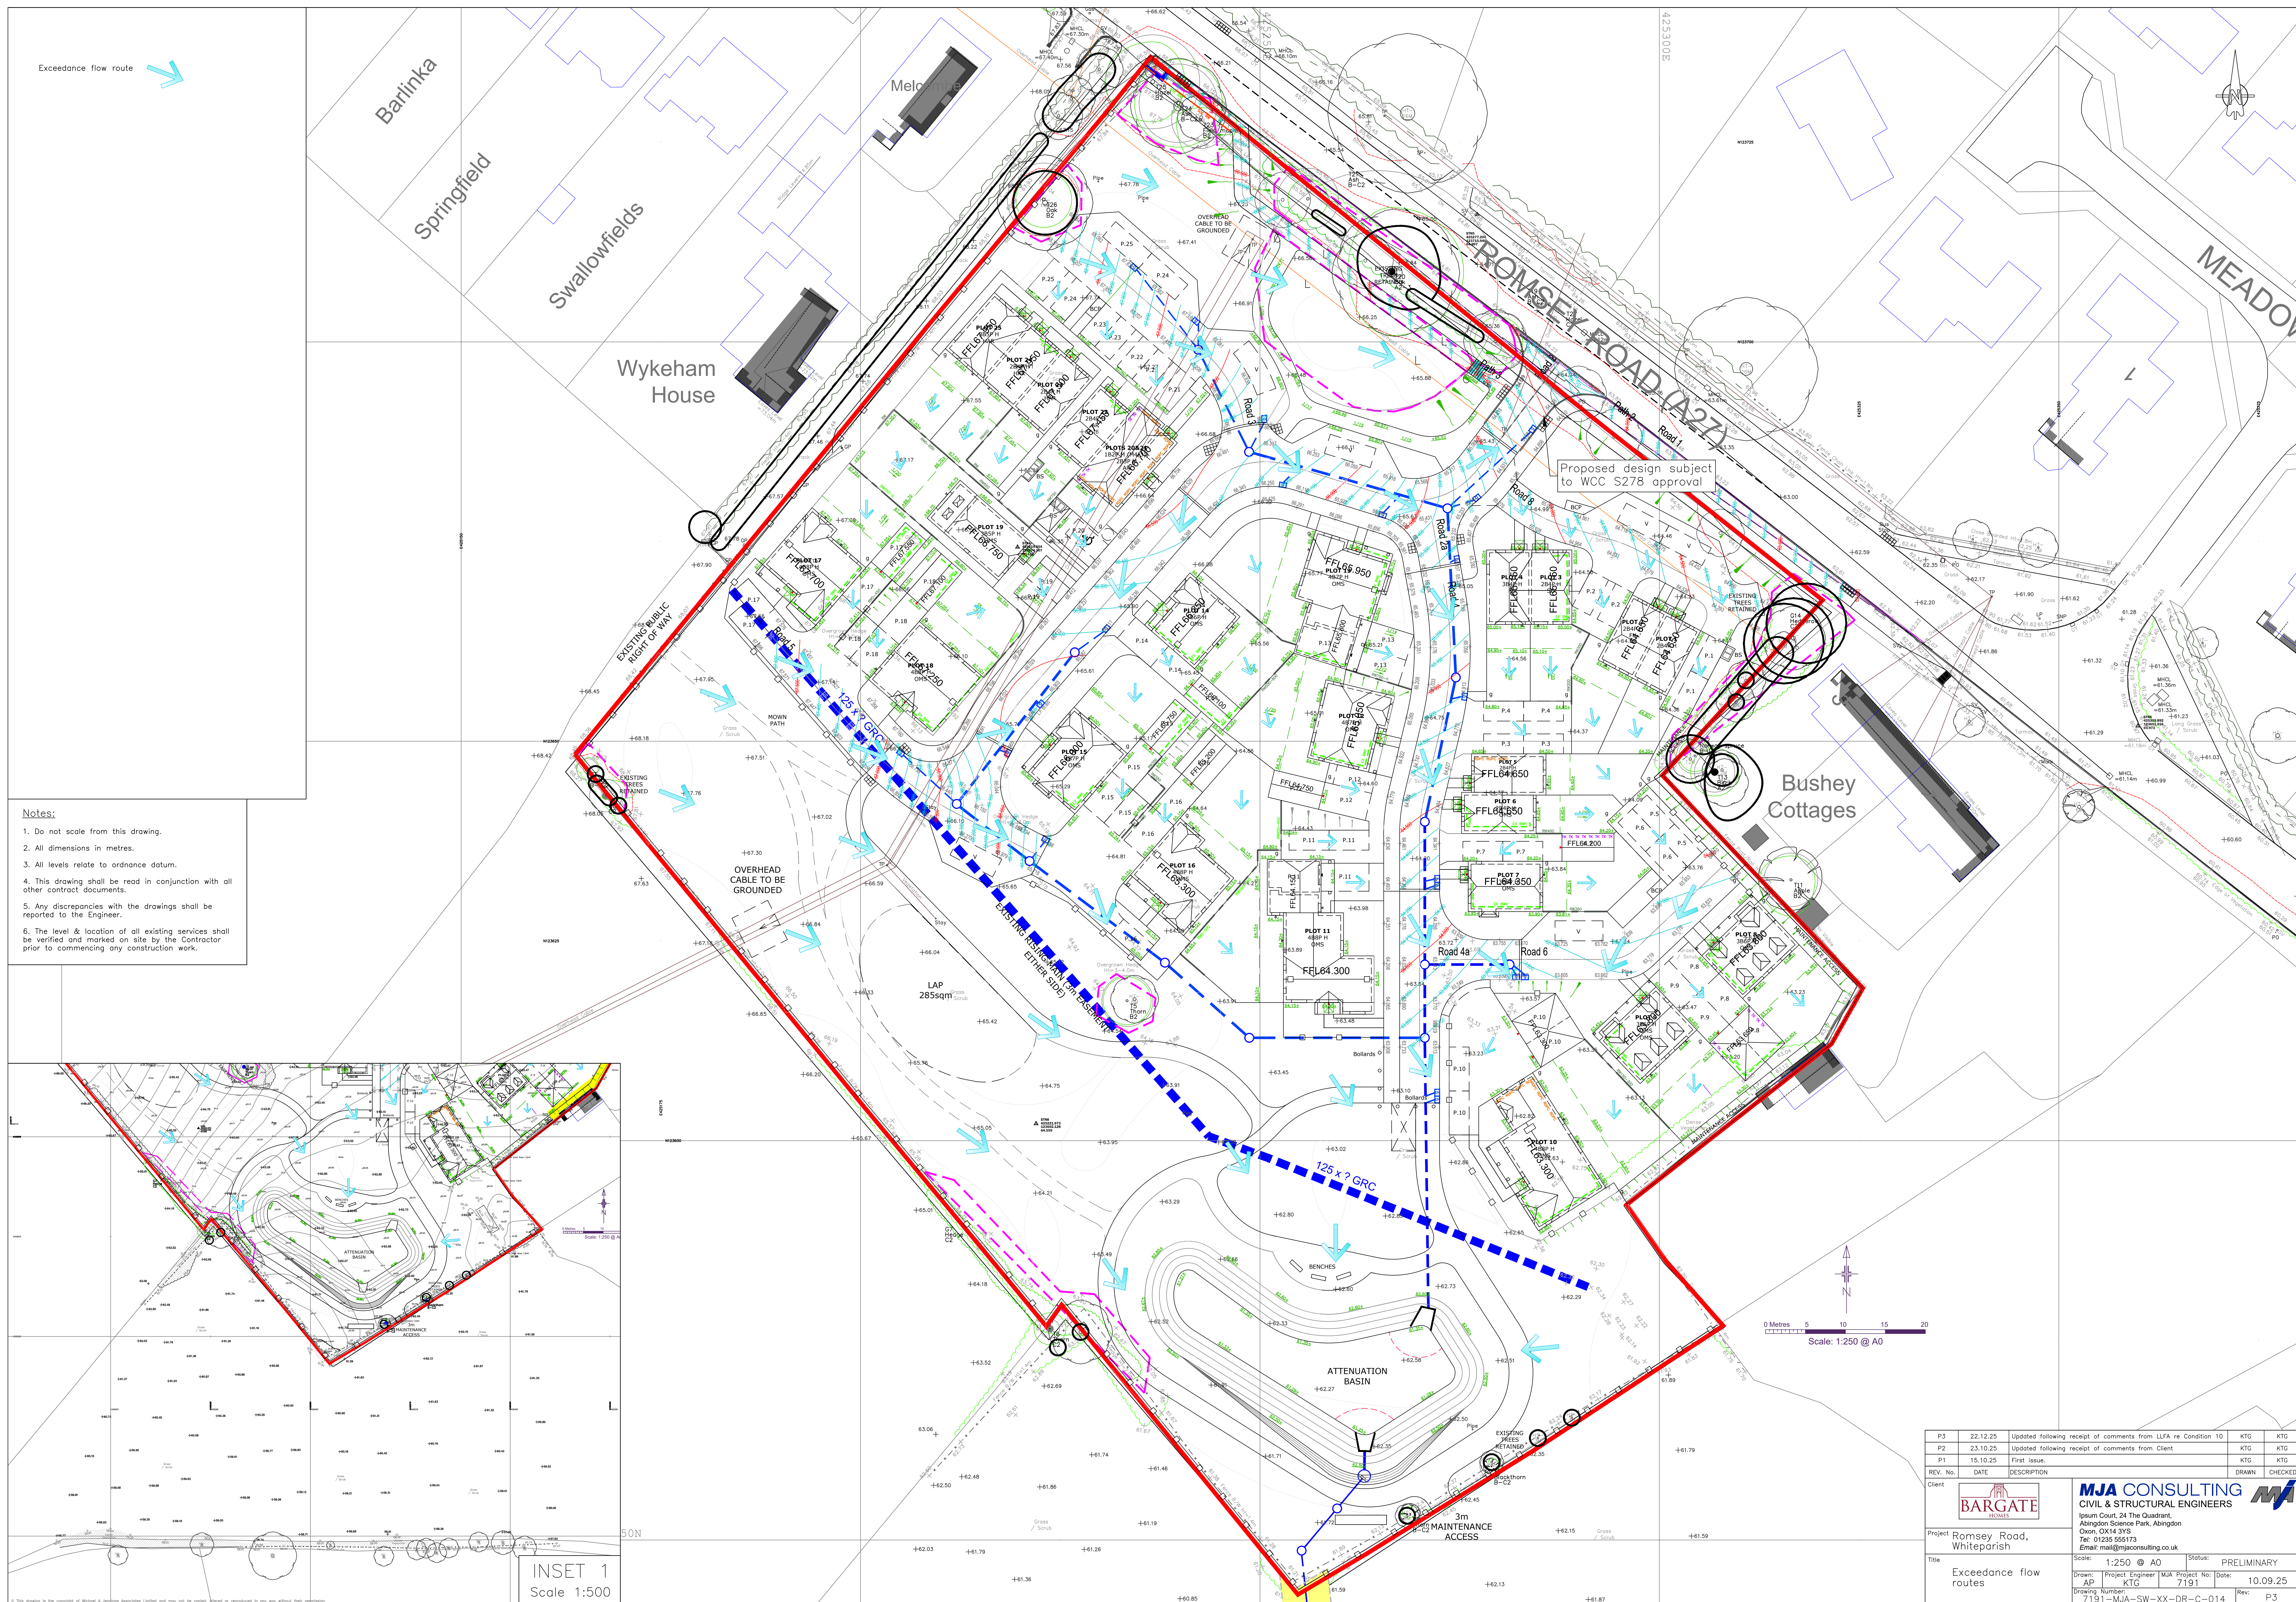

P3	22.12.25	Updated following receipt of comments from LFLA re Condition 10	KTC	KTC
REV. No.	DATE	DESCRIPTION	DRAWN	CHECKED

Client



BARGATE
HOMES



MJA CONSULTING
CIVIL & STRUCTURAL ENGINEERS

Oxon, OX14 3YS
Tel: 01235 555173


Title	Scale:	1:250 @ A0	Status:	PRELIMINARY
Exceedance flow routes	Drawing AP	Project Engineer MJA	Project No 7191	Date: 10.09.25
		KTC		
	Drawing Number:	7191 - MJA-SW-XX-C-014		Rev: P3