

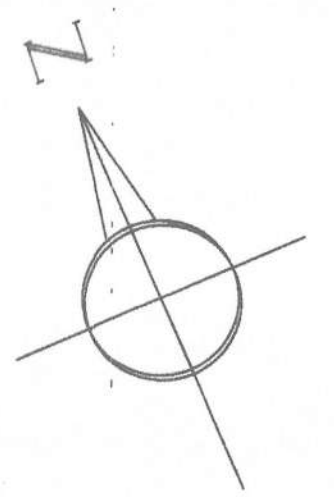
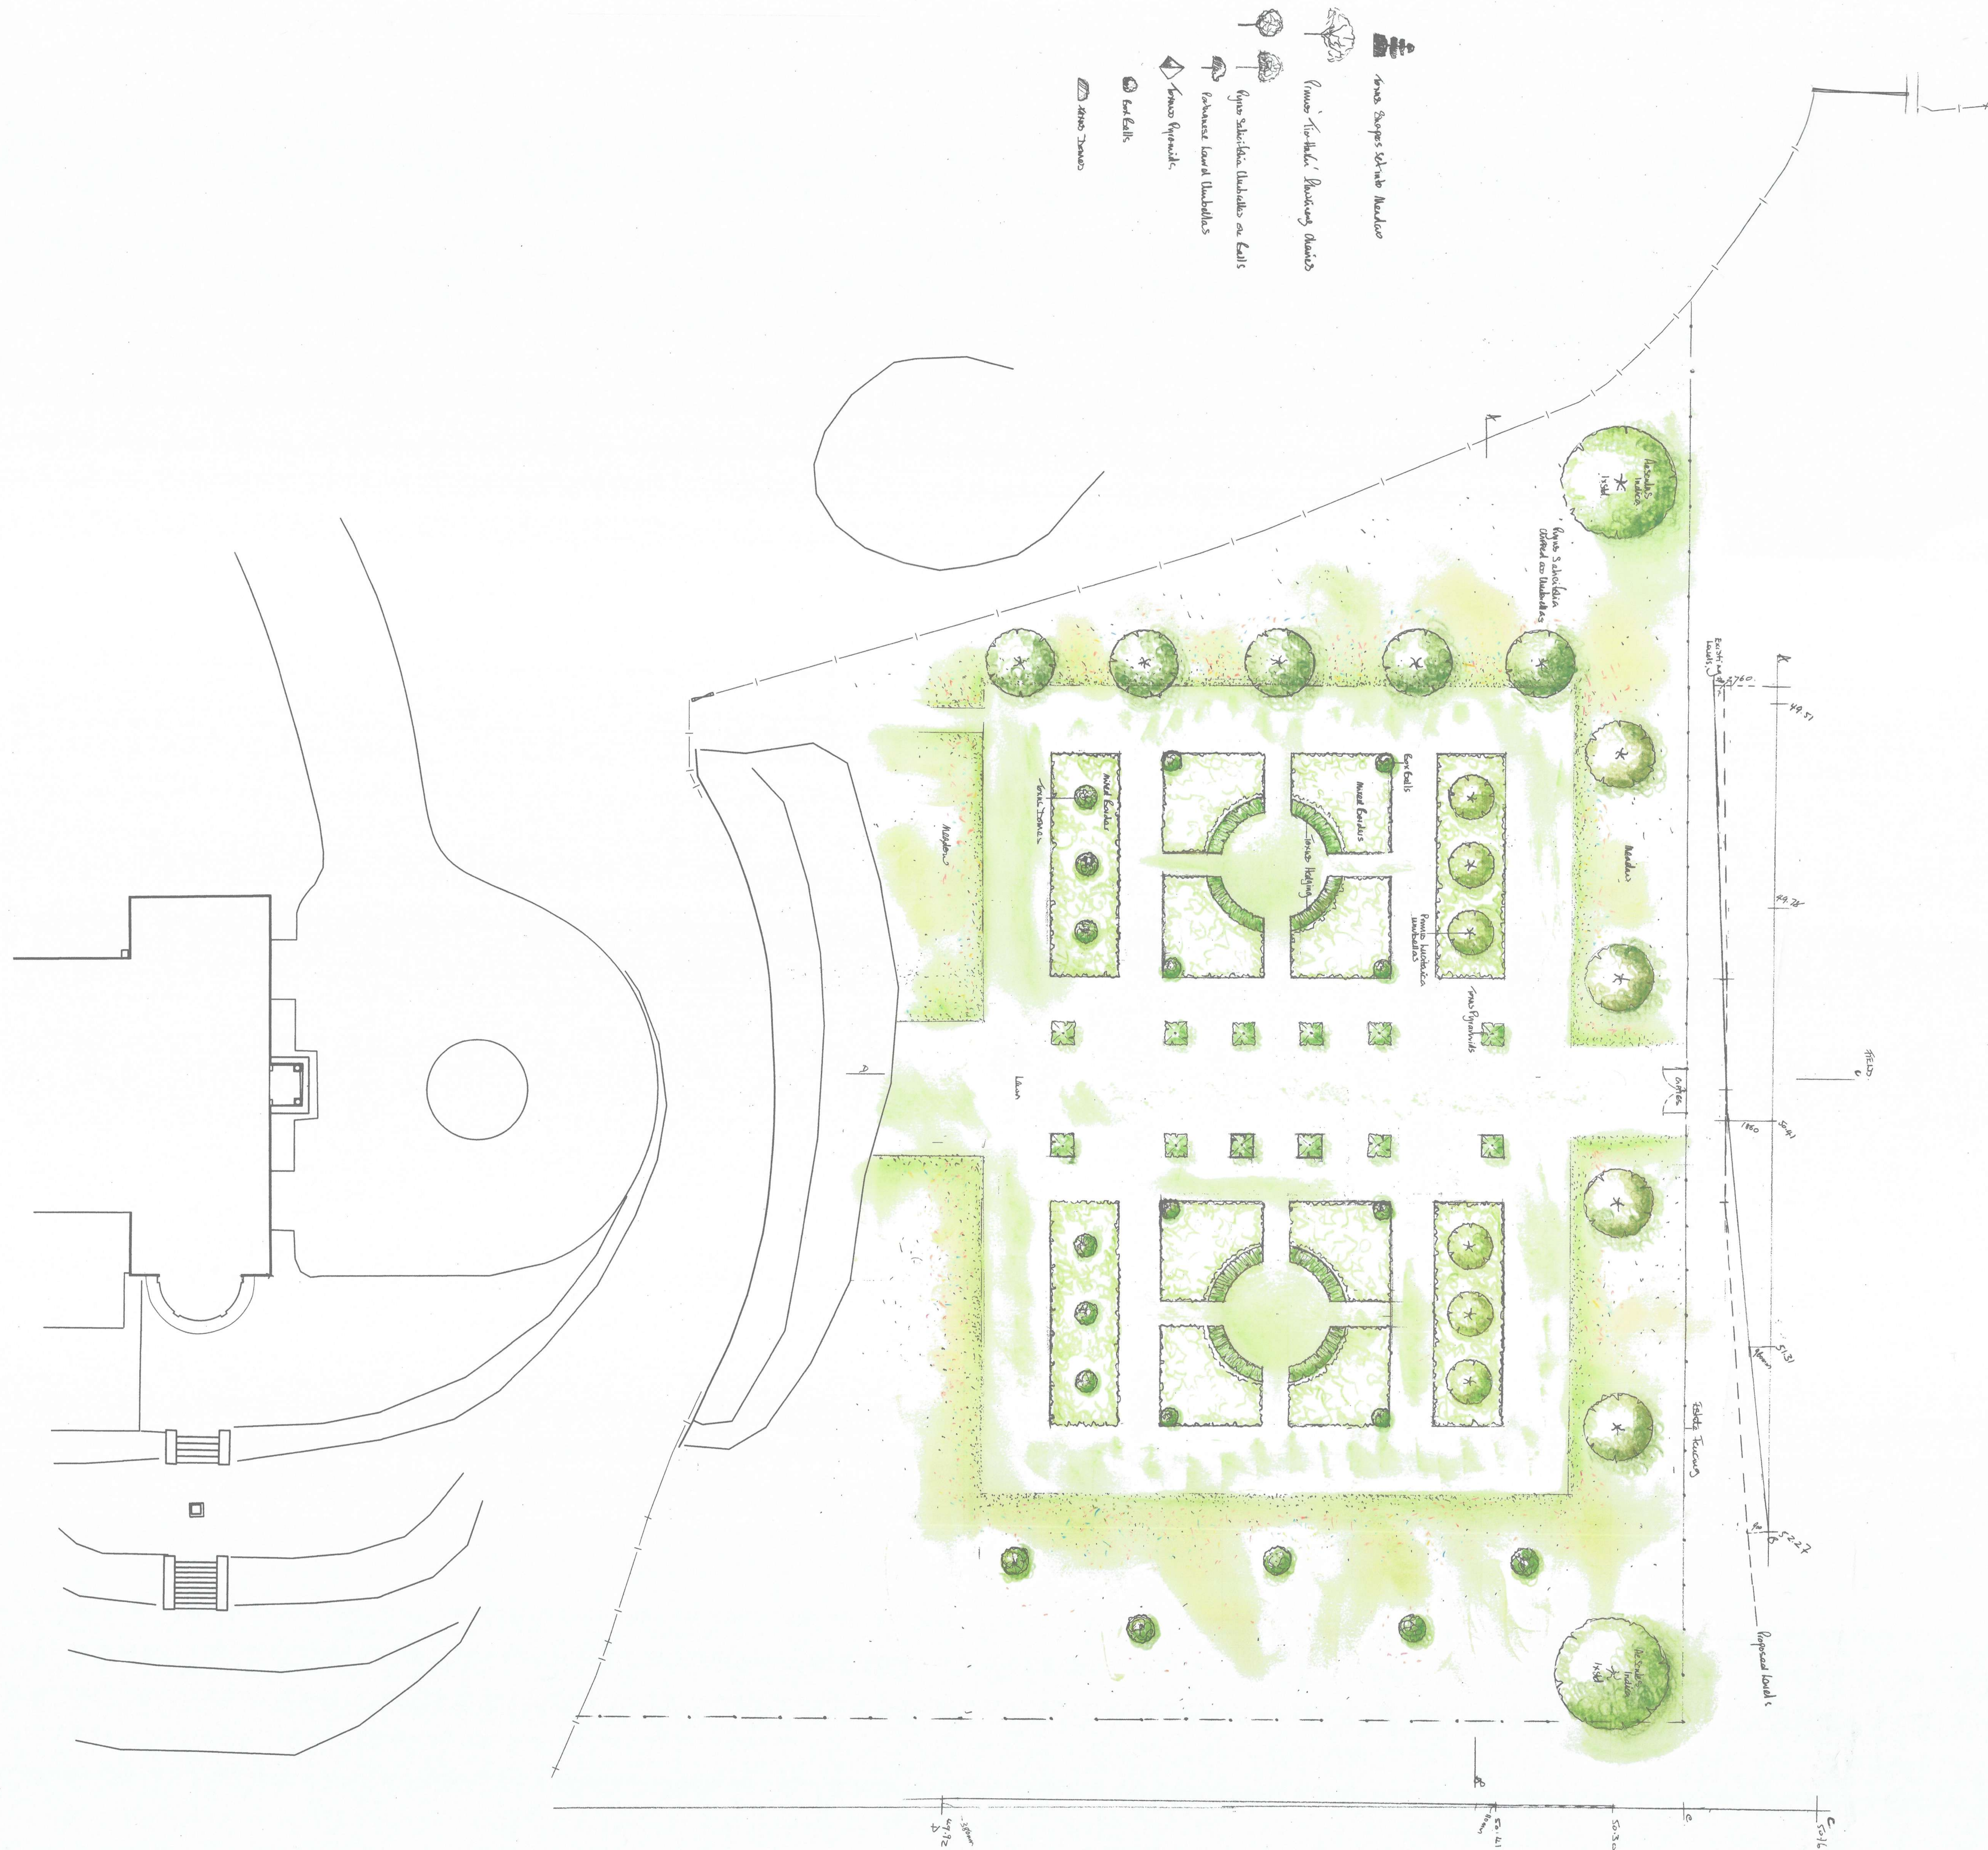


Notes:
All dimensions must be checked on site and not scaled from this drawing.

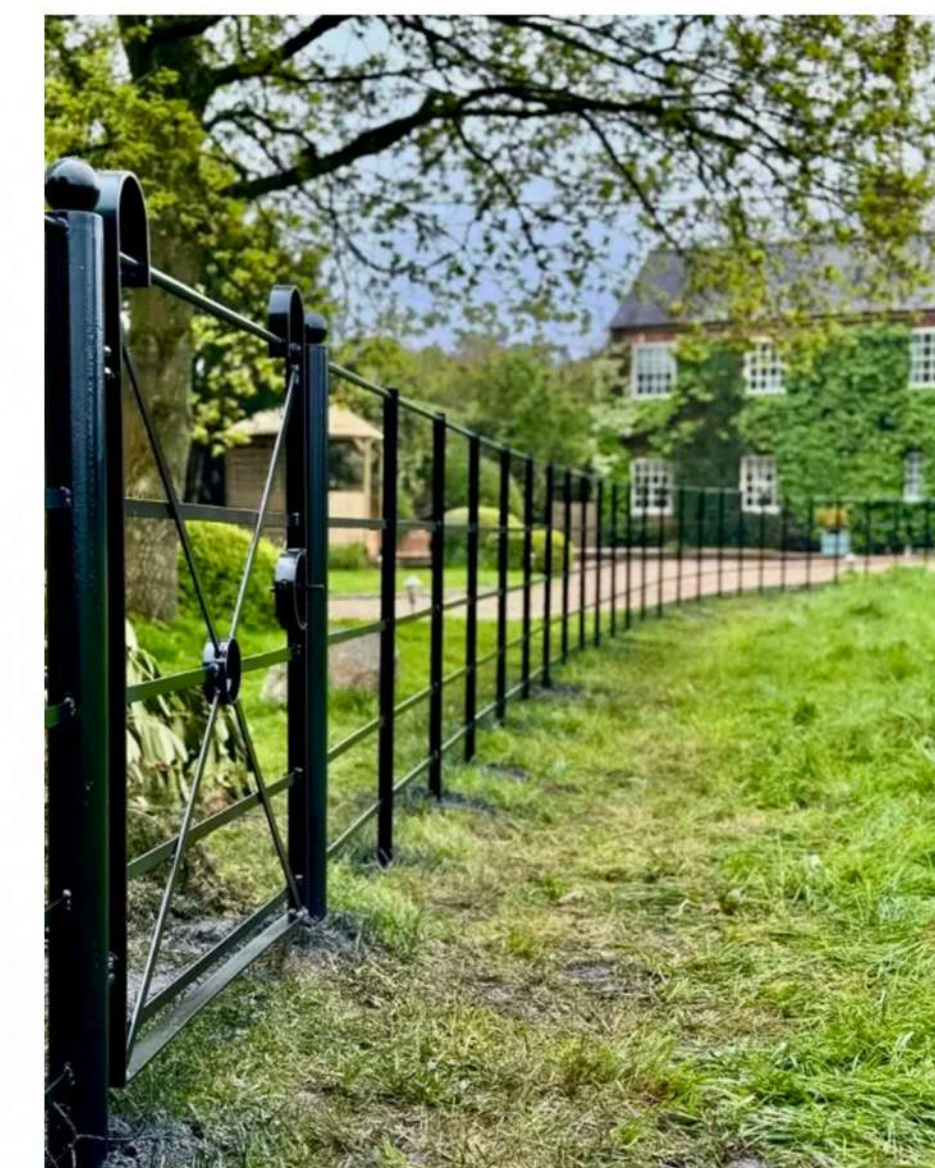

Proposed Estate Fencing

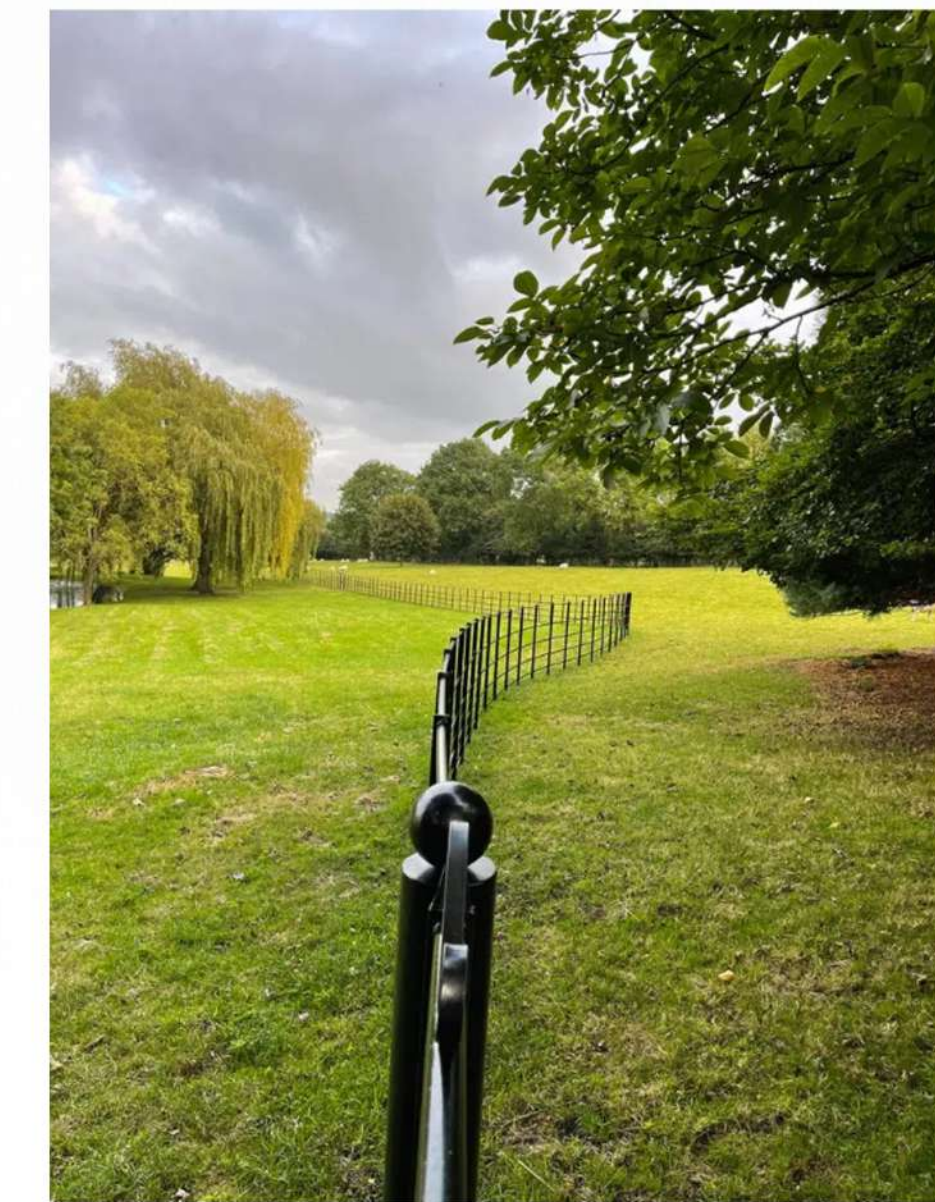

	Date	Revision
c. copyright		

Fi Boyle Garden Design
Stourhead Estate Office
Stourton
Warminster
Wilts
BA12 6QD

T: 01747 840202
M: 07787 913027
fi@fiboylegardendesign.com


Client
Mr & Mrs O. Clayton

Job Title

**Middle Dean
Swallowcliffe
Wiltshire
SP3 5NY**

Drawing Title

Field Plan B

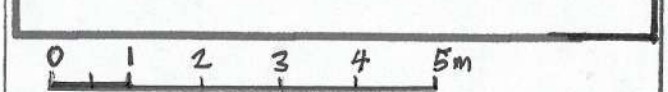

Scale 1:100 @ AO

Date	Drawn by
February 2021	FEB

Org.no
10121/01b/2021