


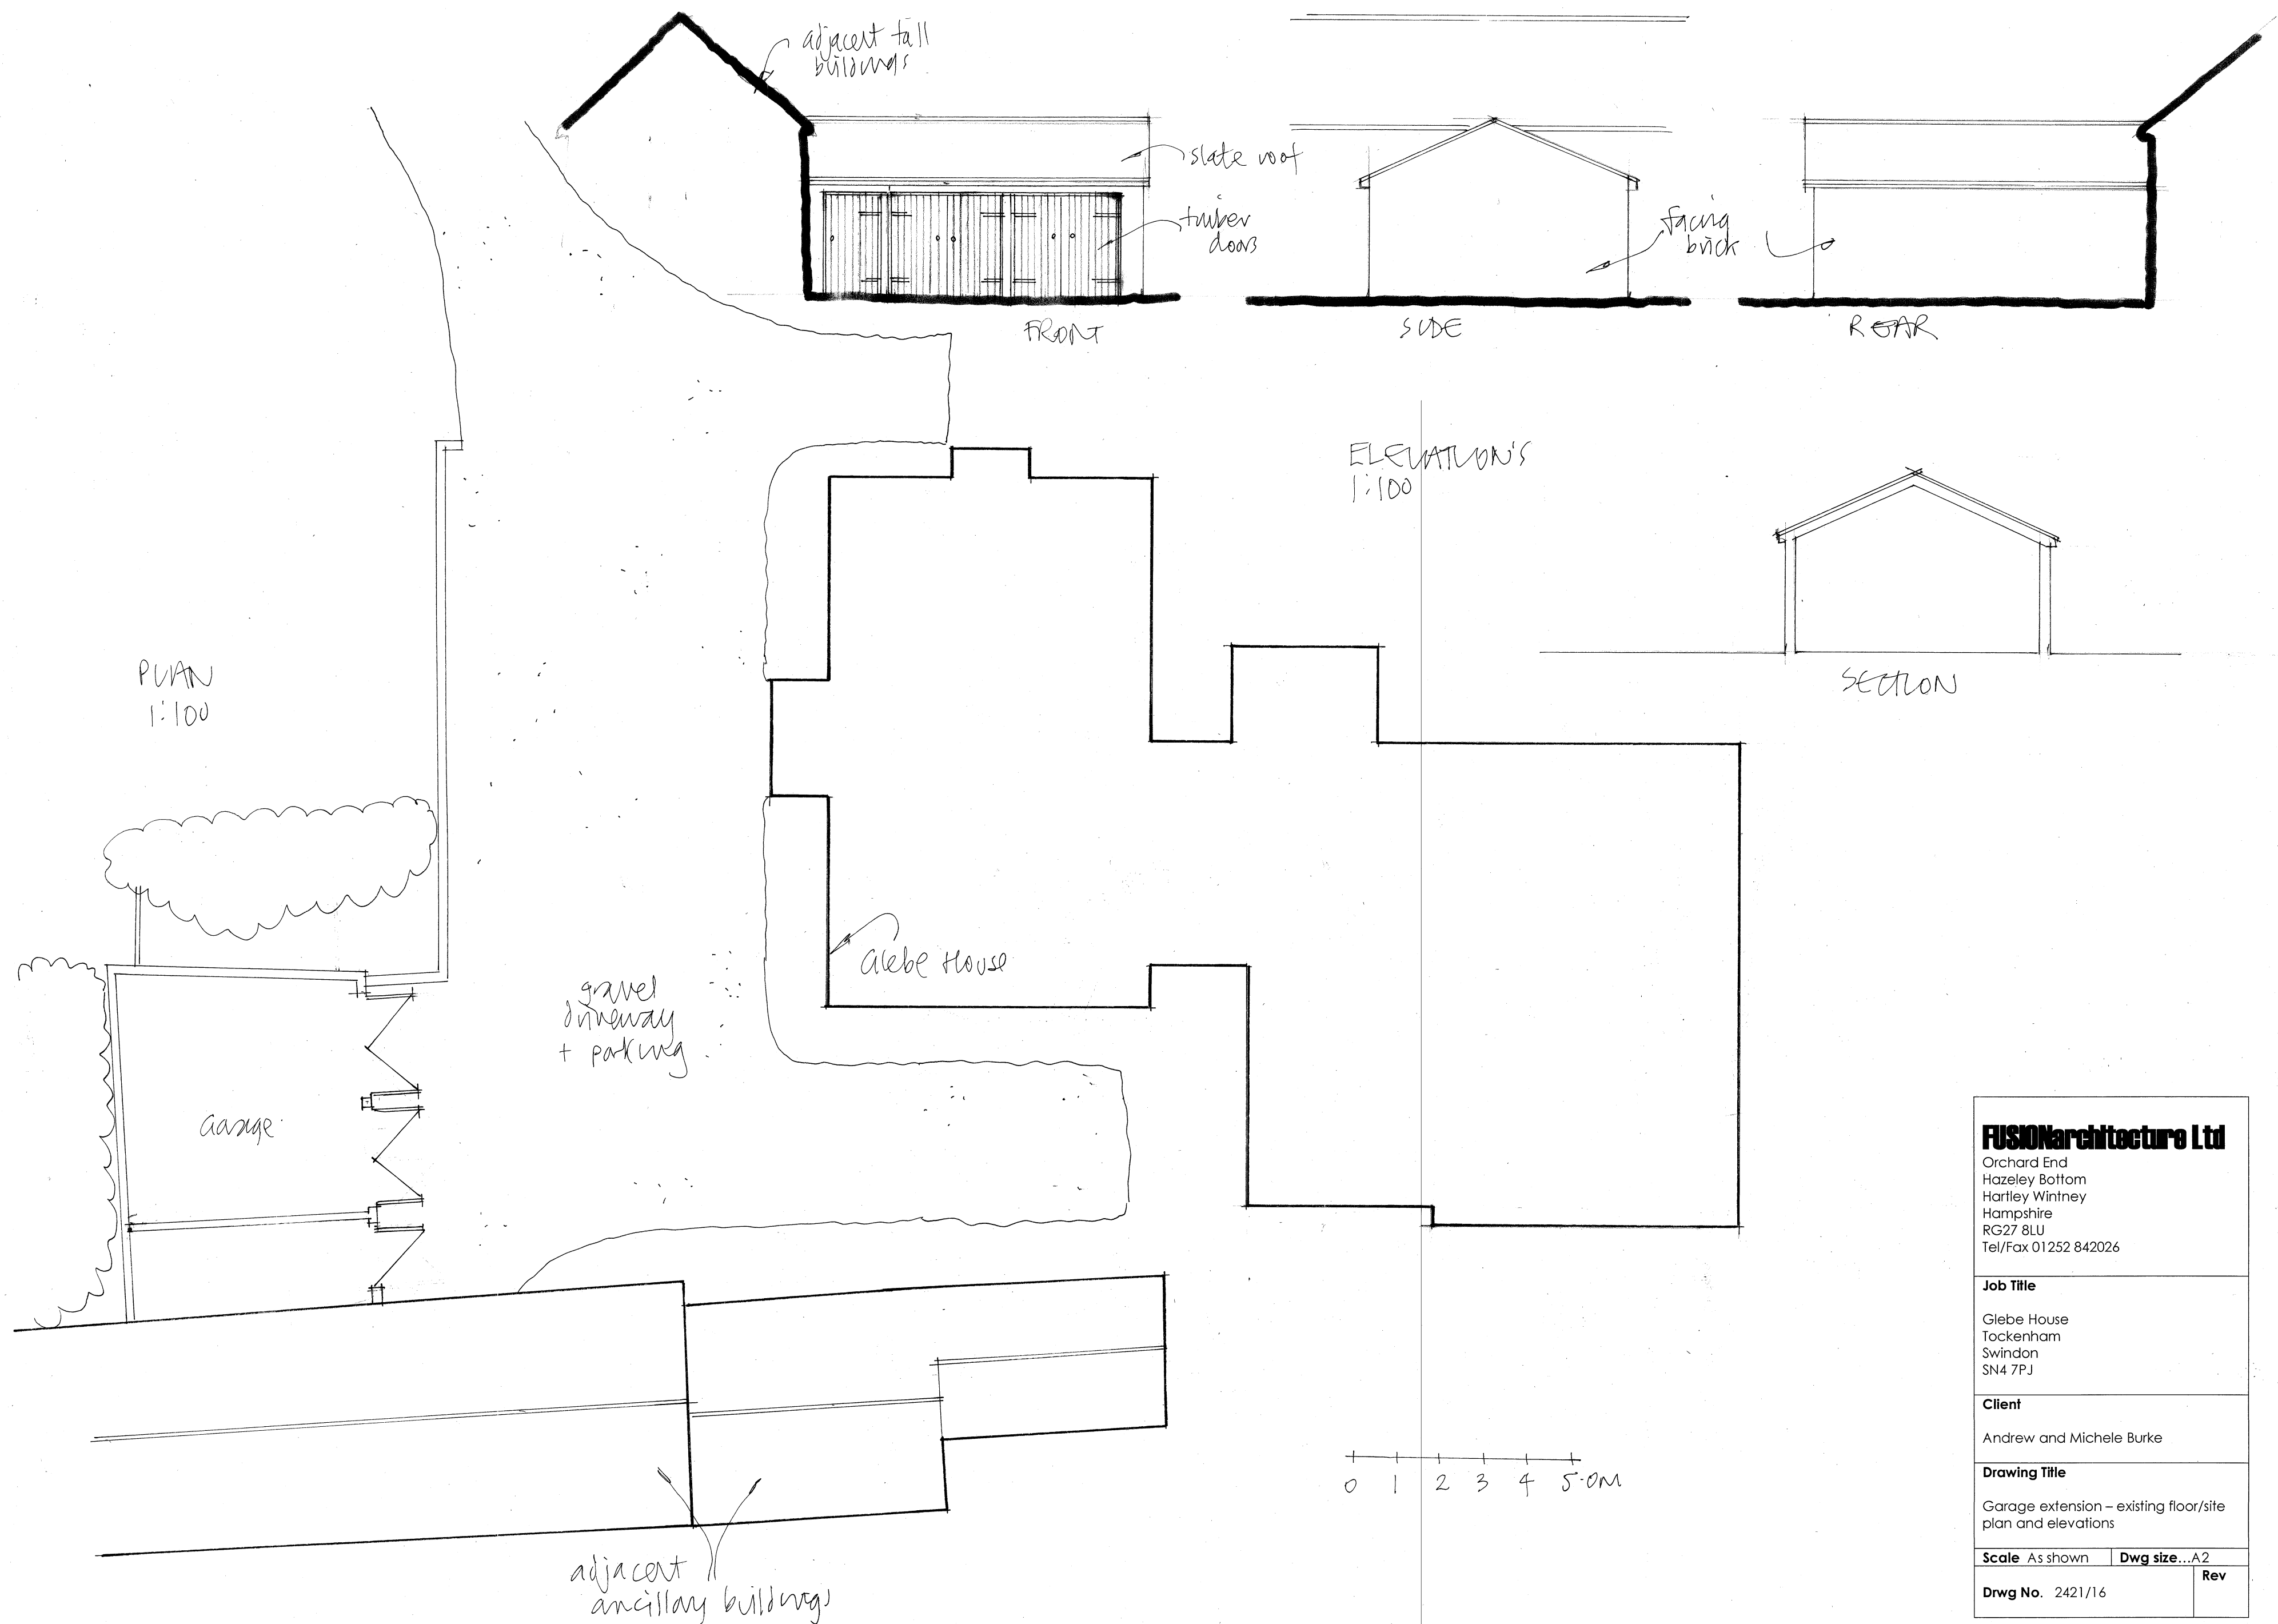

FUSIONArchitecture Ltd

Orchard End
Hazeley Bottom
Hartley Wintney
Hampshire
RG27 8LU
Tel/Fax 01252 842026

Job Title

Glebe House
Tockenham
Swindon
SN4 7PJ

Client

Andrew and Michele Burke

Drawing Title

Garage extension - existing floor/site
plan and elevations

Scale As shown Dwg size...A2

Dwg No. 2421/16

Rev