

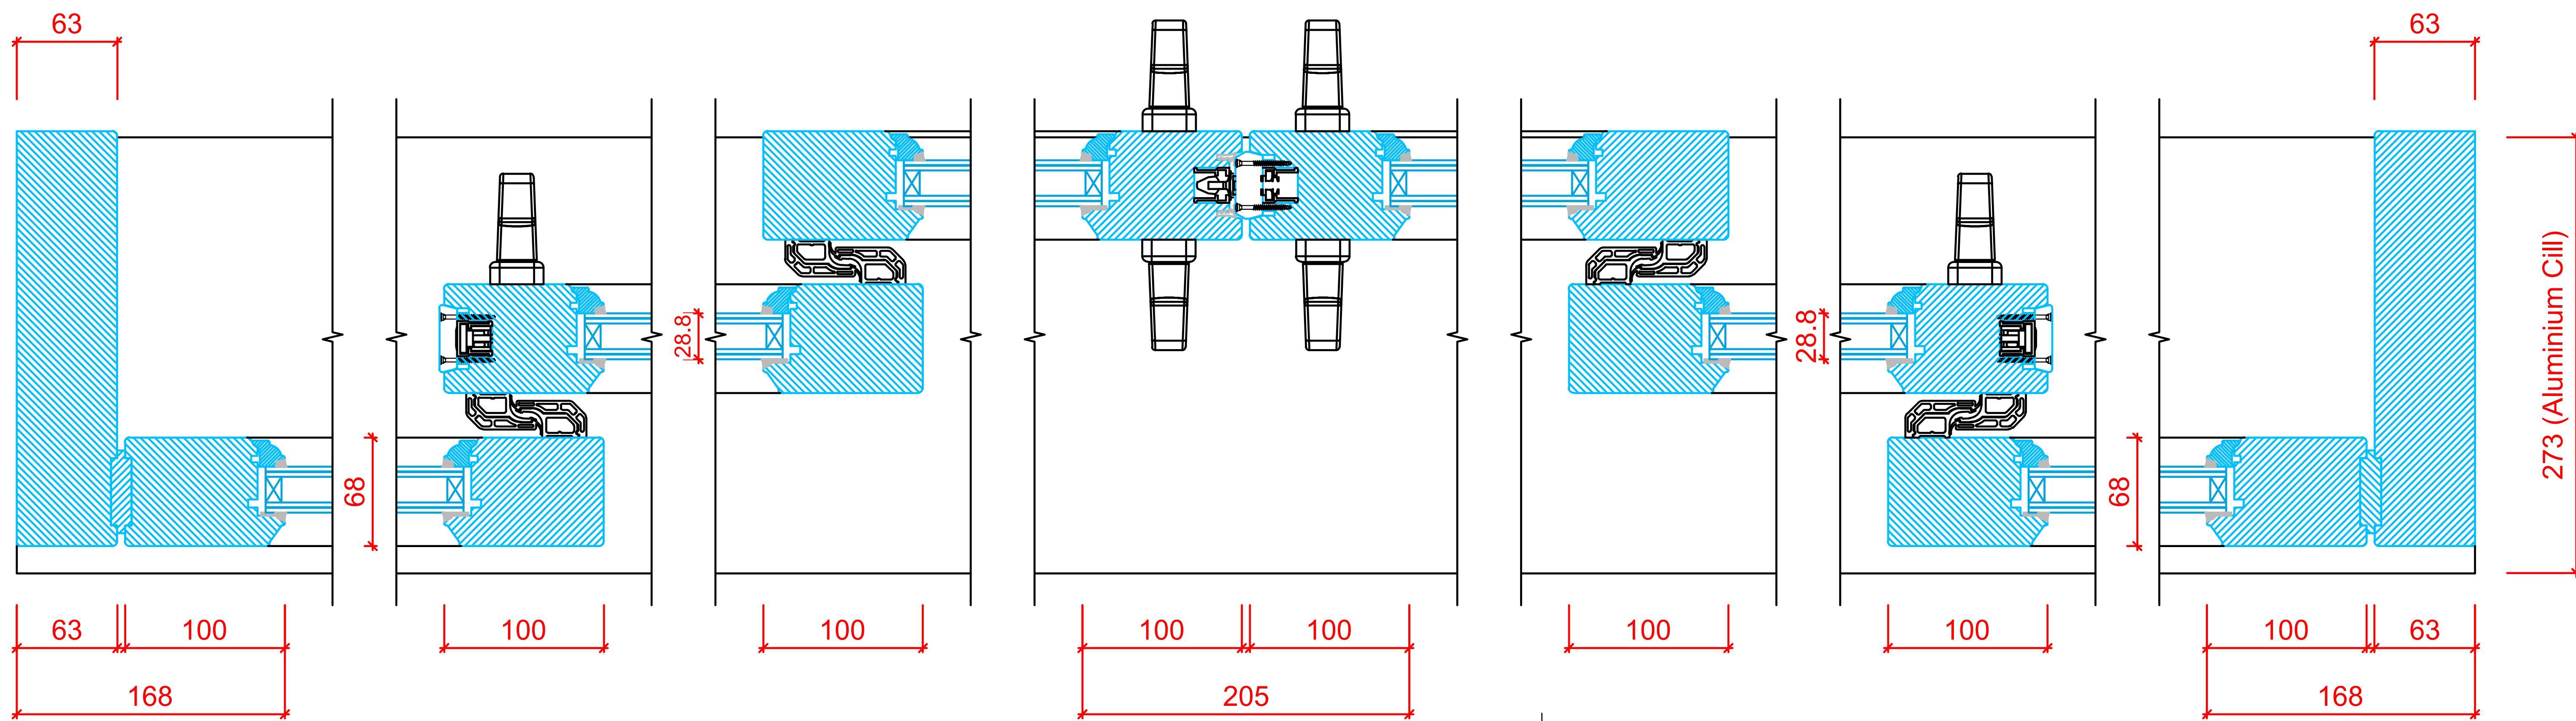


NOTE:
This drawing is copyright
Do not scale, if in doubt, ask
Drawing to be used for the intended status use only

PLAN AA

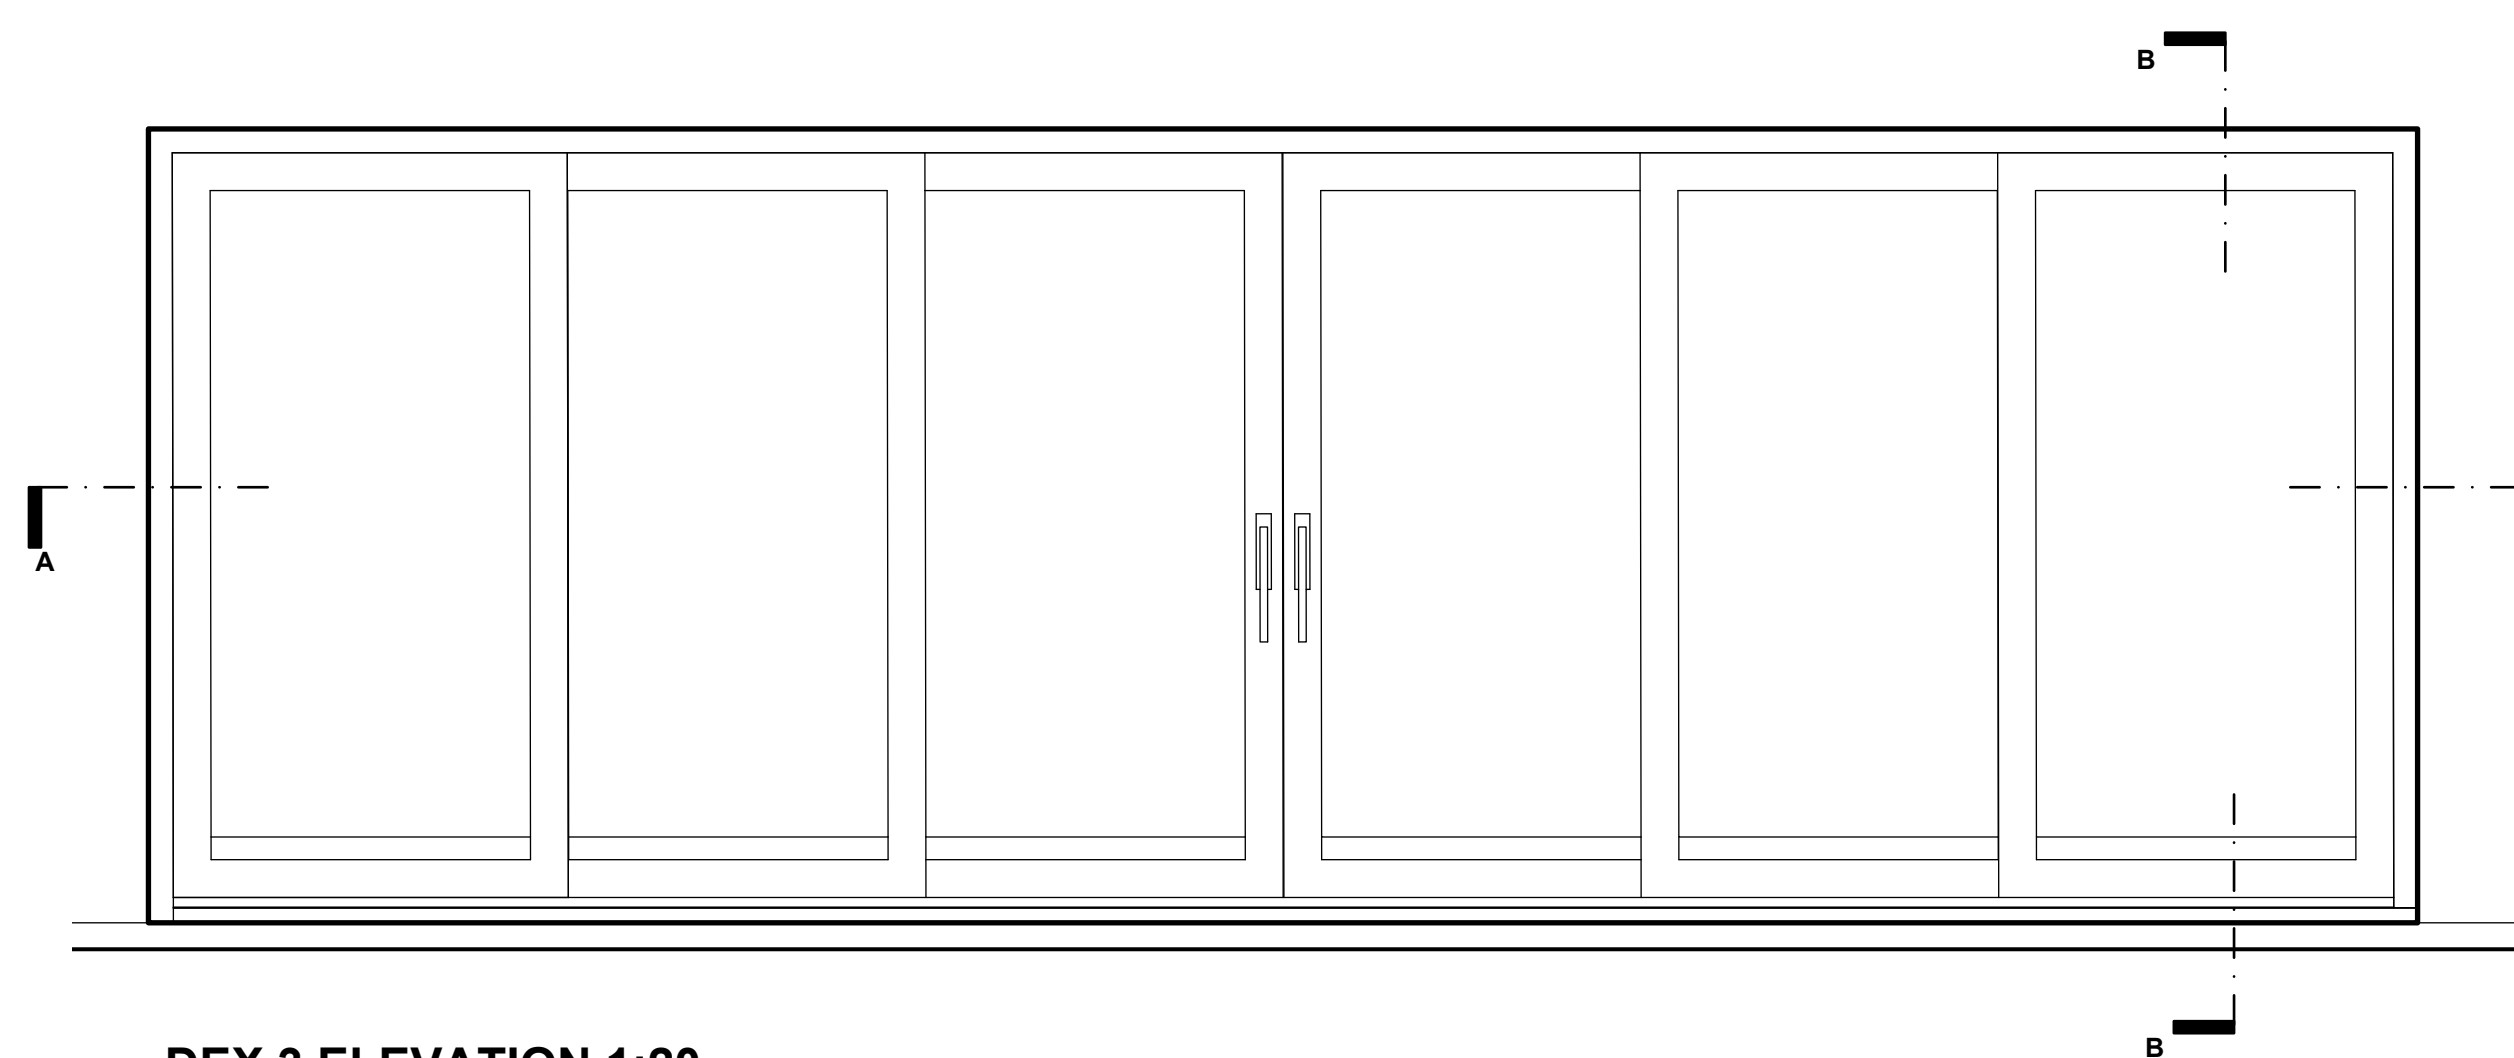

SECTION BB

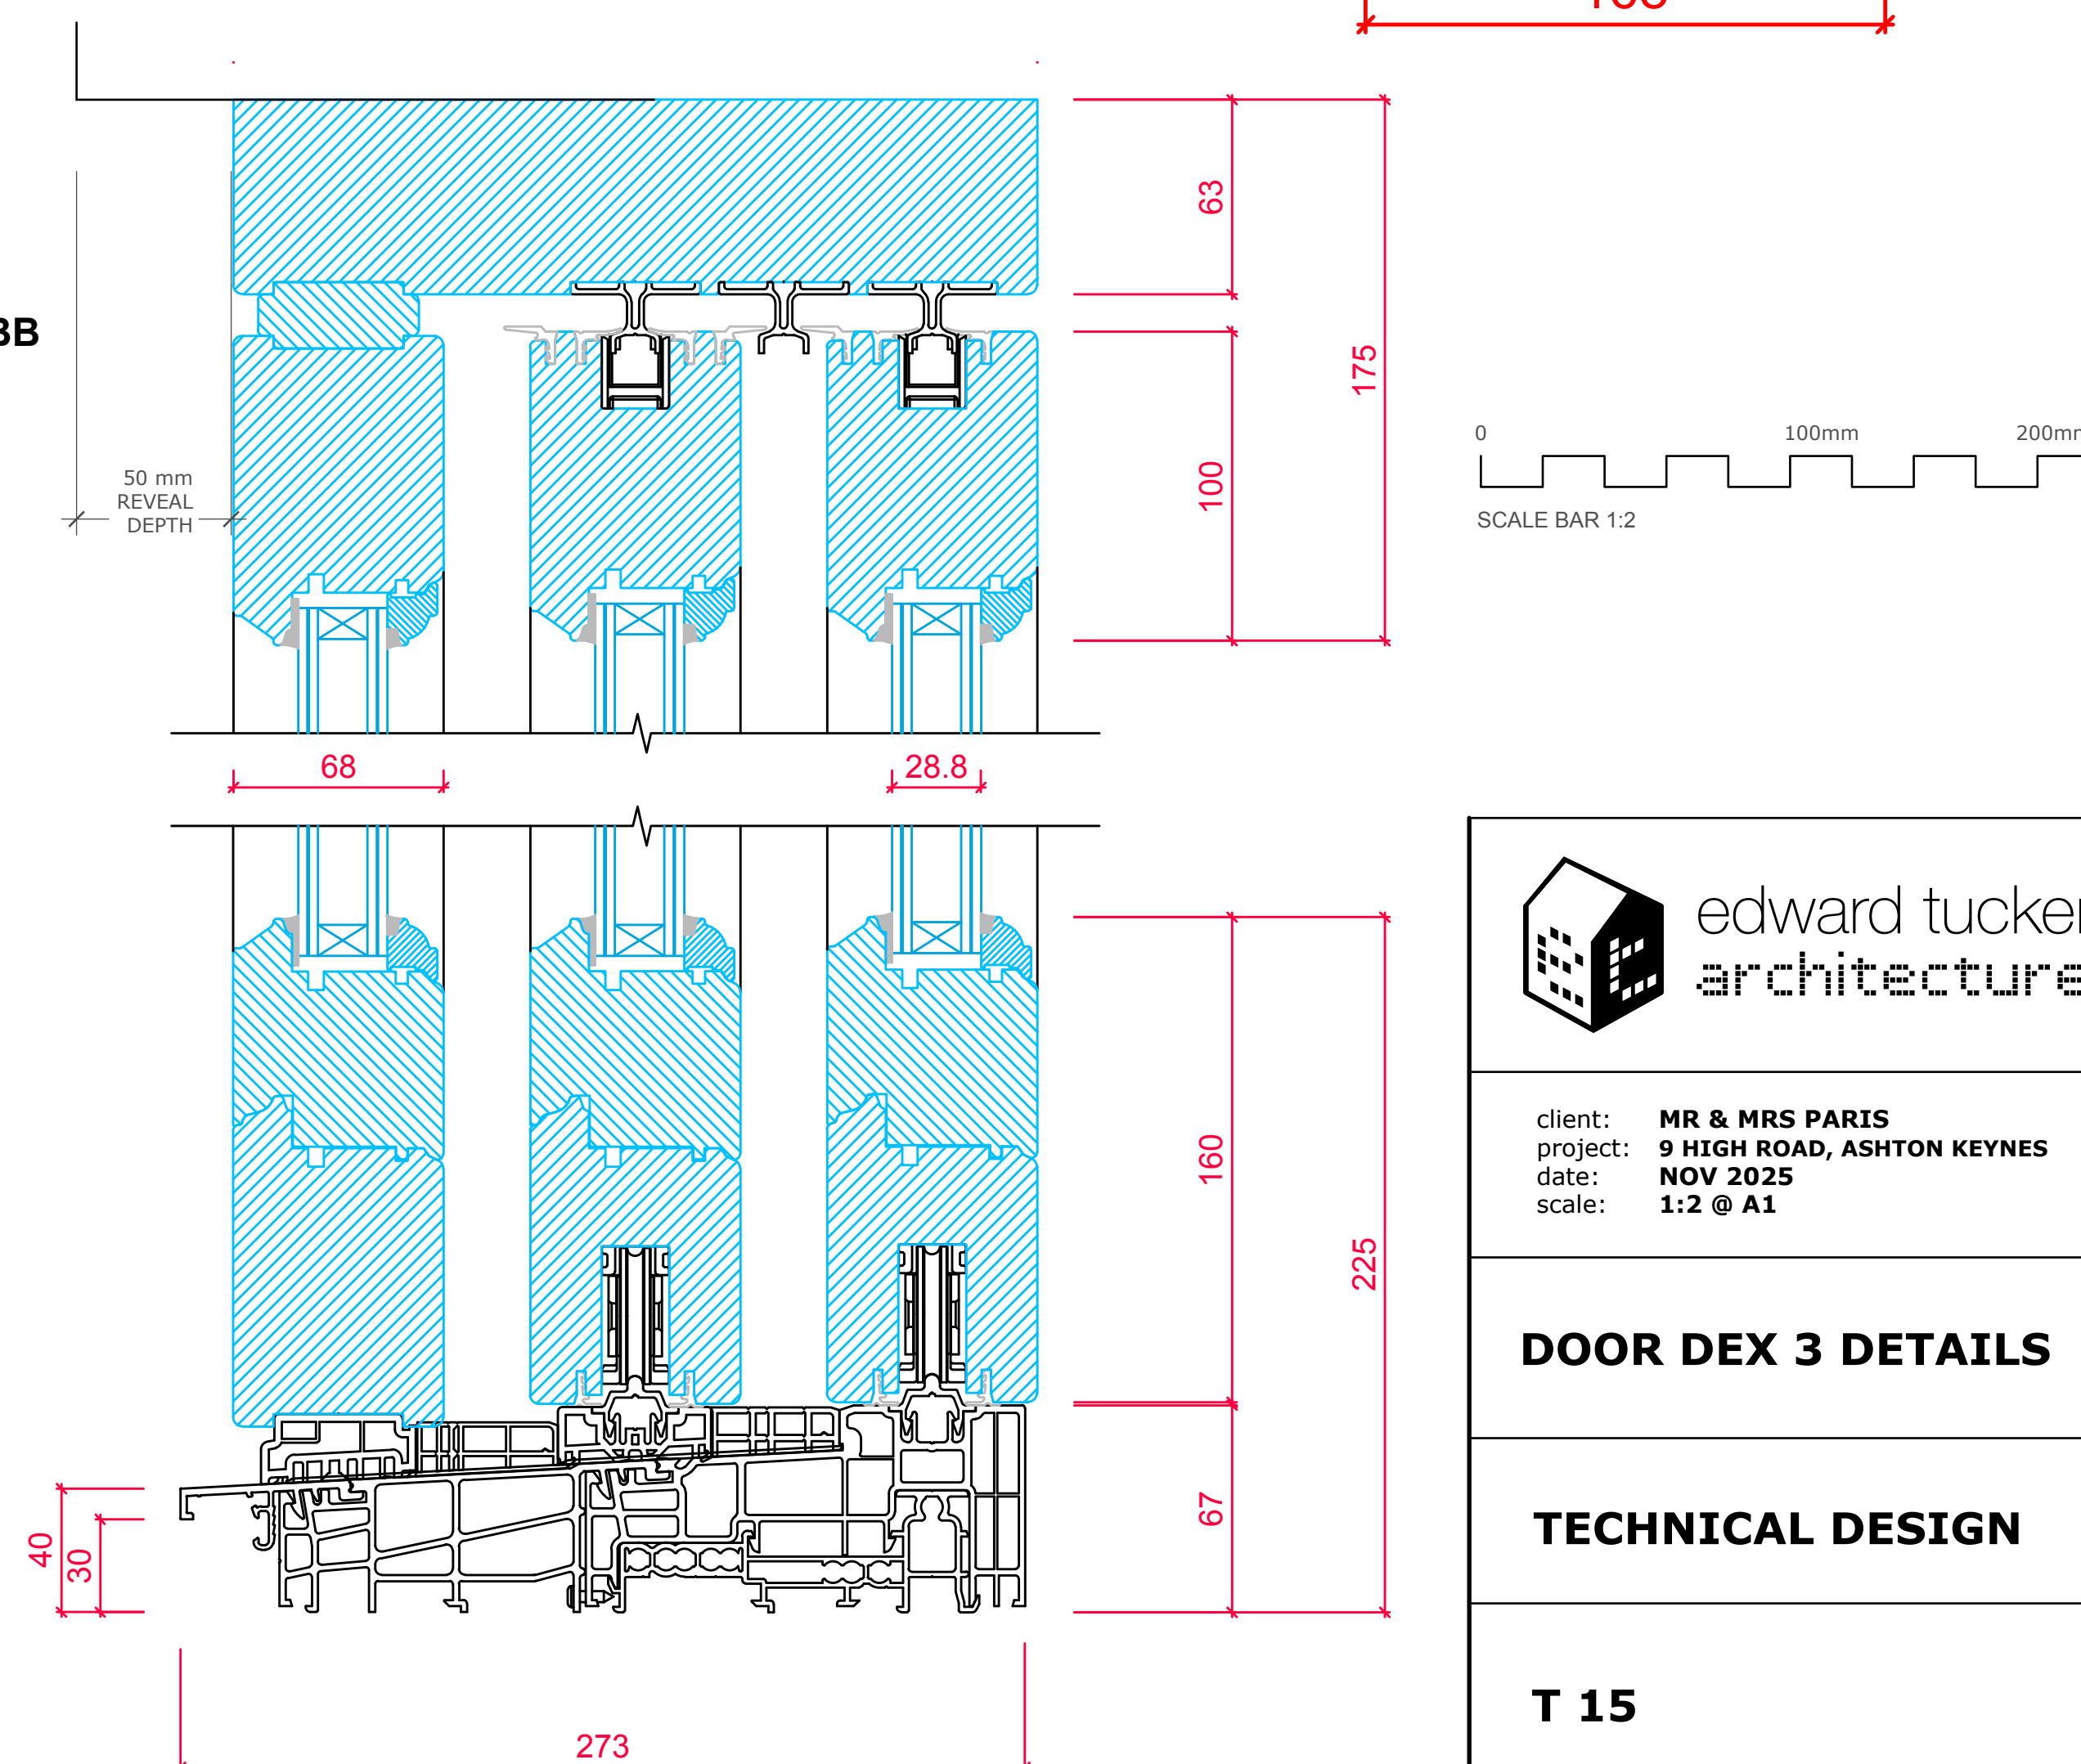

DEX 3 ELEVATION 1:20



edward tucker
architecture

client: **MR & MRS PARIS**
project: **9 HIGH ROAD, ASHTON KEYNES**
date: **NOV 2025**
scale: **1:2 @ A1**

DOOR DEX 3 DETAILS

TECHNICAL DESIGN

T 15