


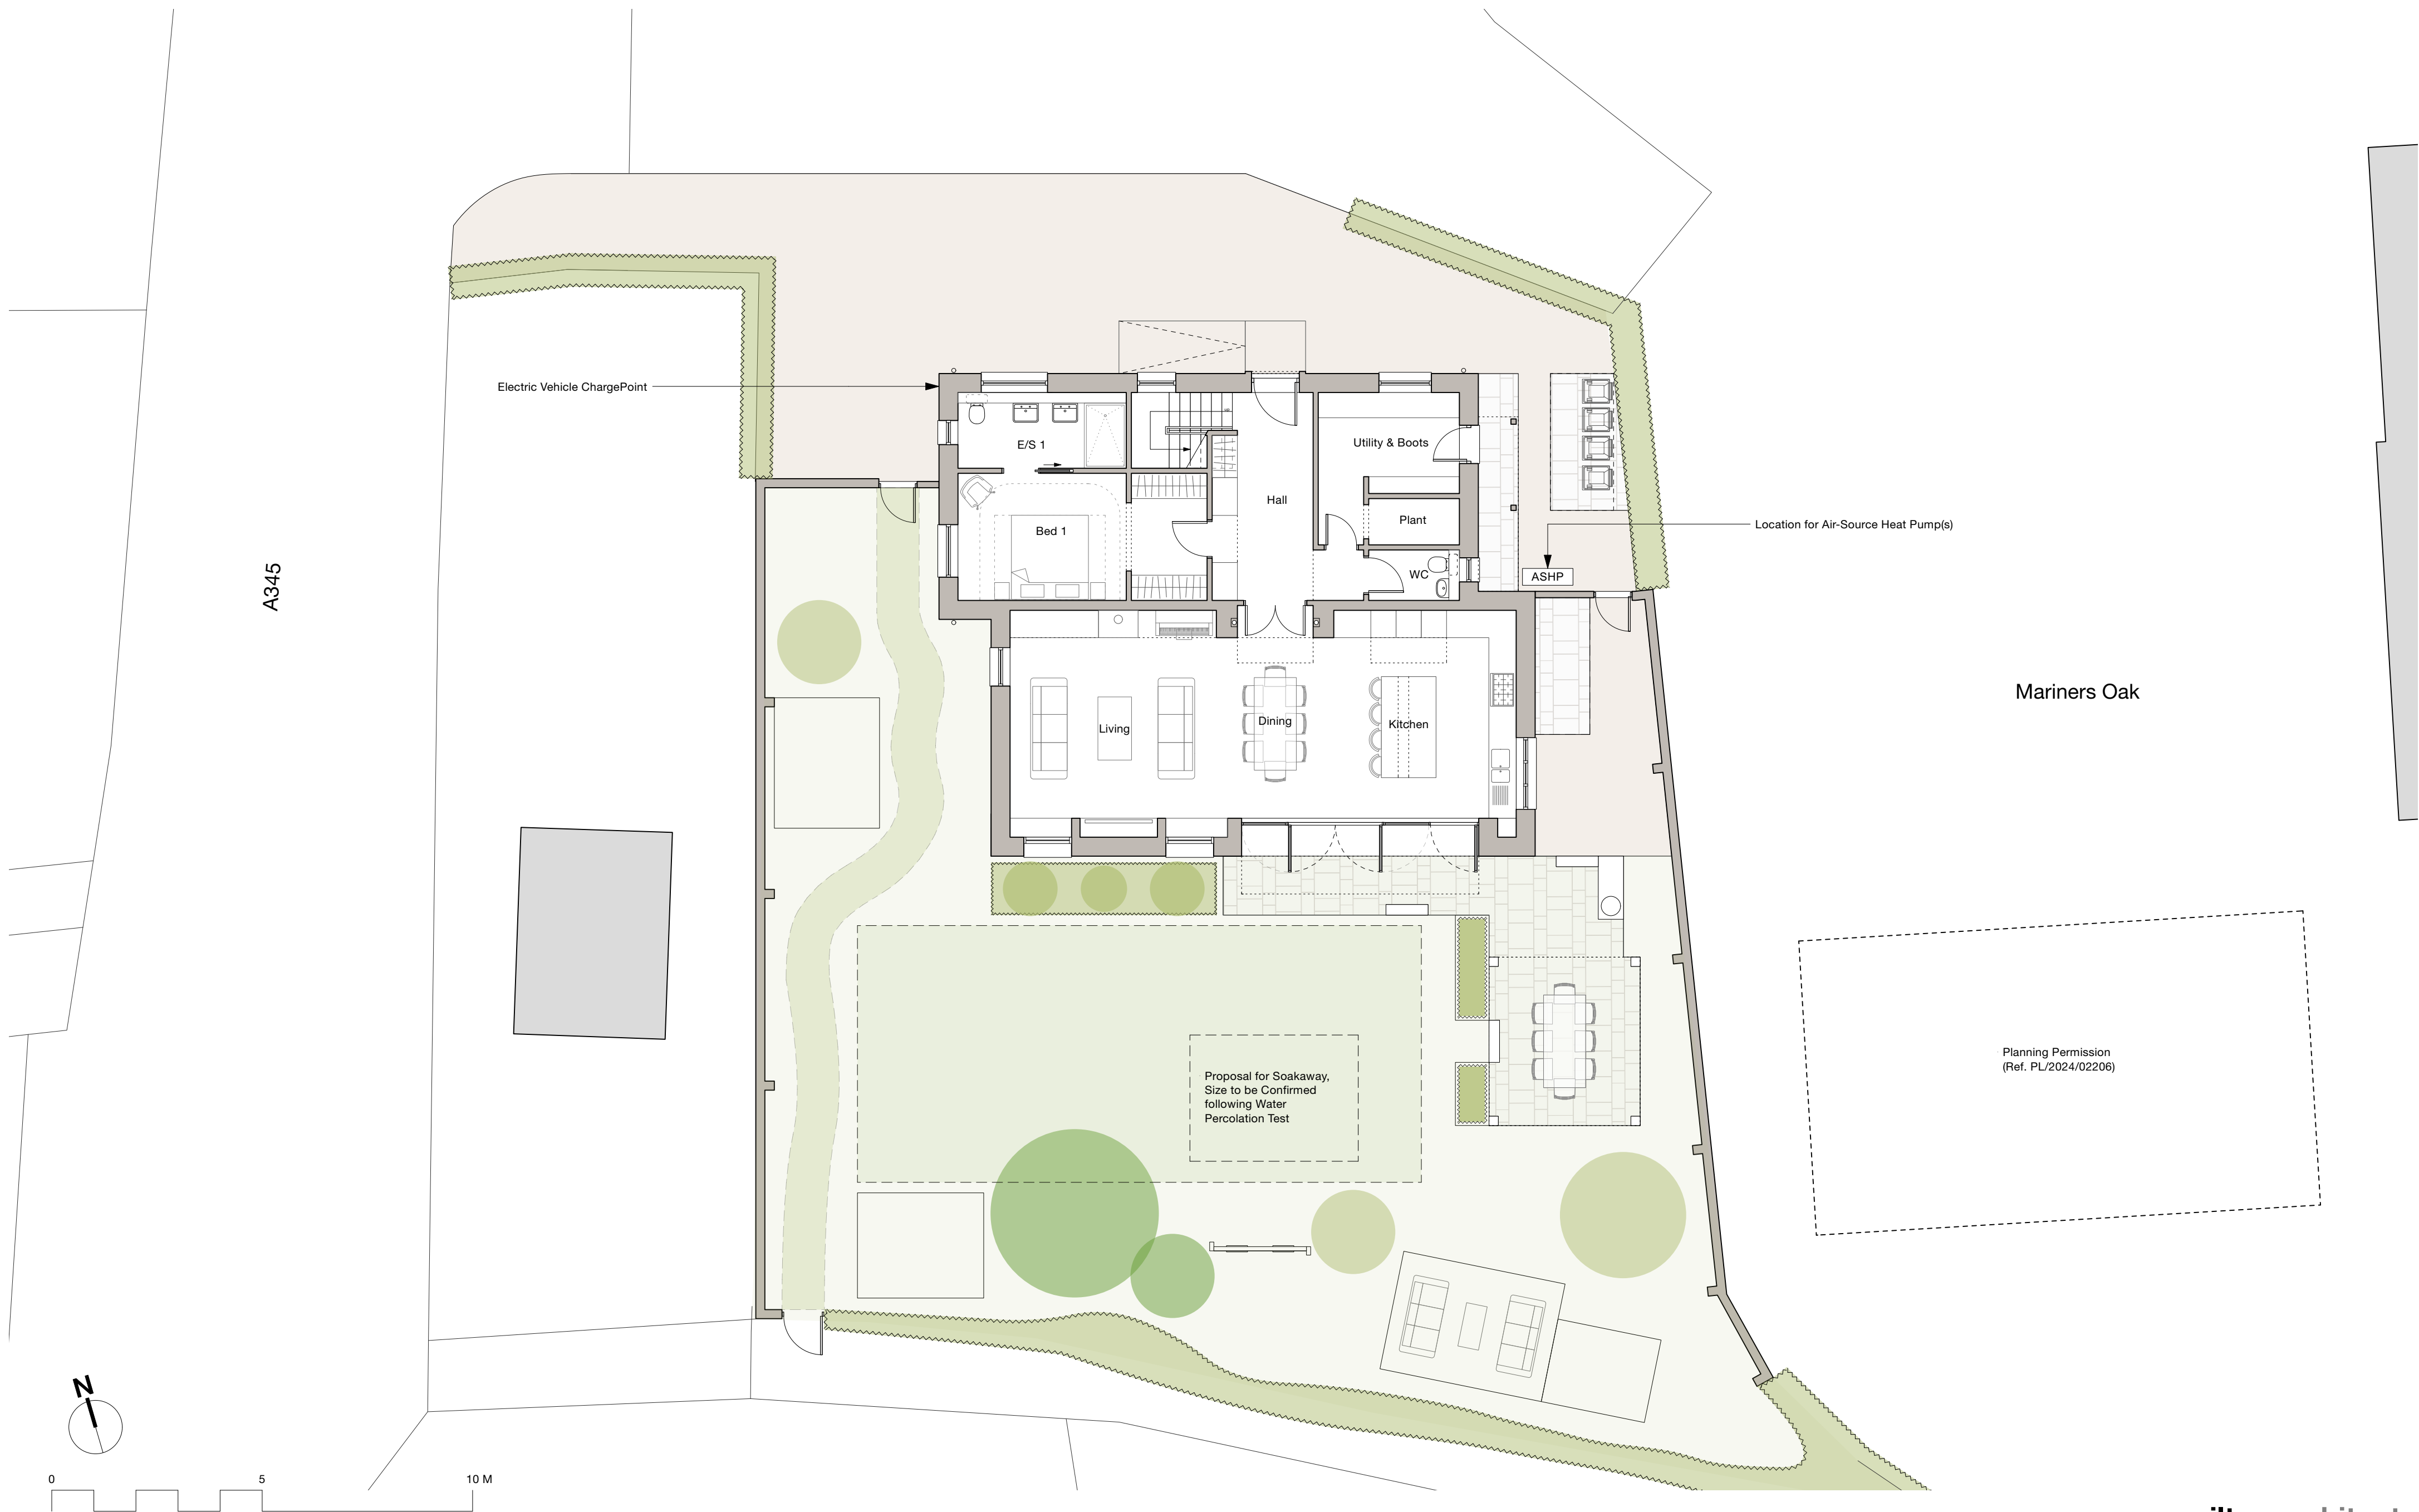

Milton Architects Ltd
Old Stables Court The Parade
Marlborough Wiltshire SN8 1NE
Telephone 01672 514354
Email mail@miltonarchitects.co.uk

Project : Astra Cottage
Oare
Replacement Dwelling
Contents: PROPOSED - Ground Floor Plan

Date		:	January 2026				
Scale	:	1:100		Size	:	ISO A2	
Drawing :		2514 / 3_201				P2	