


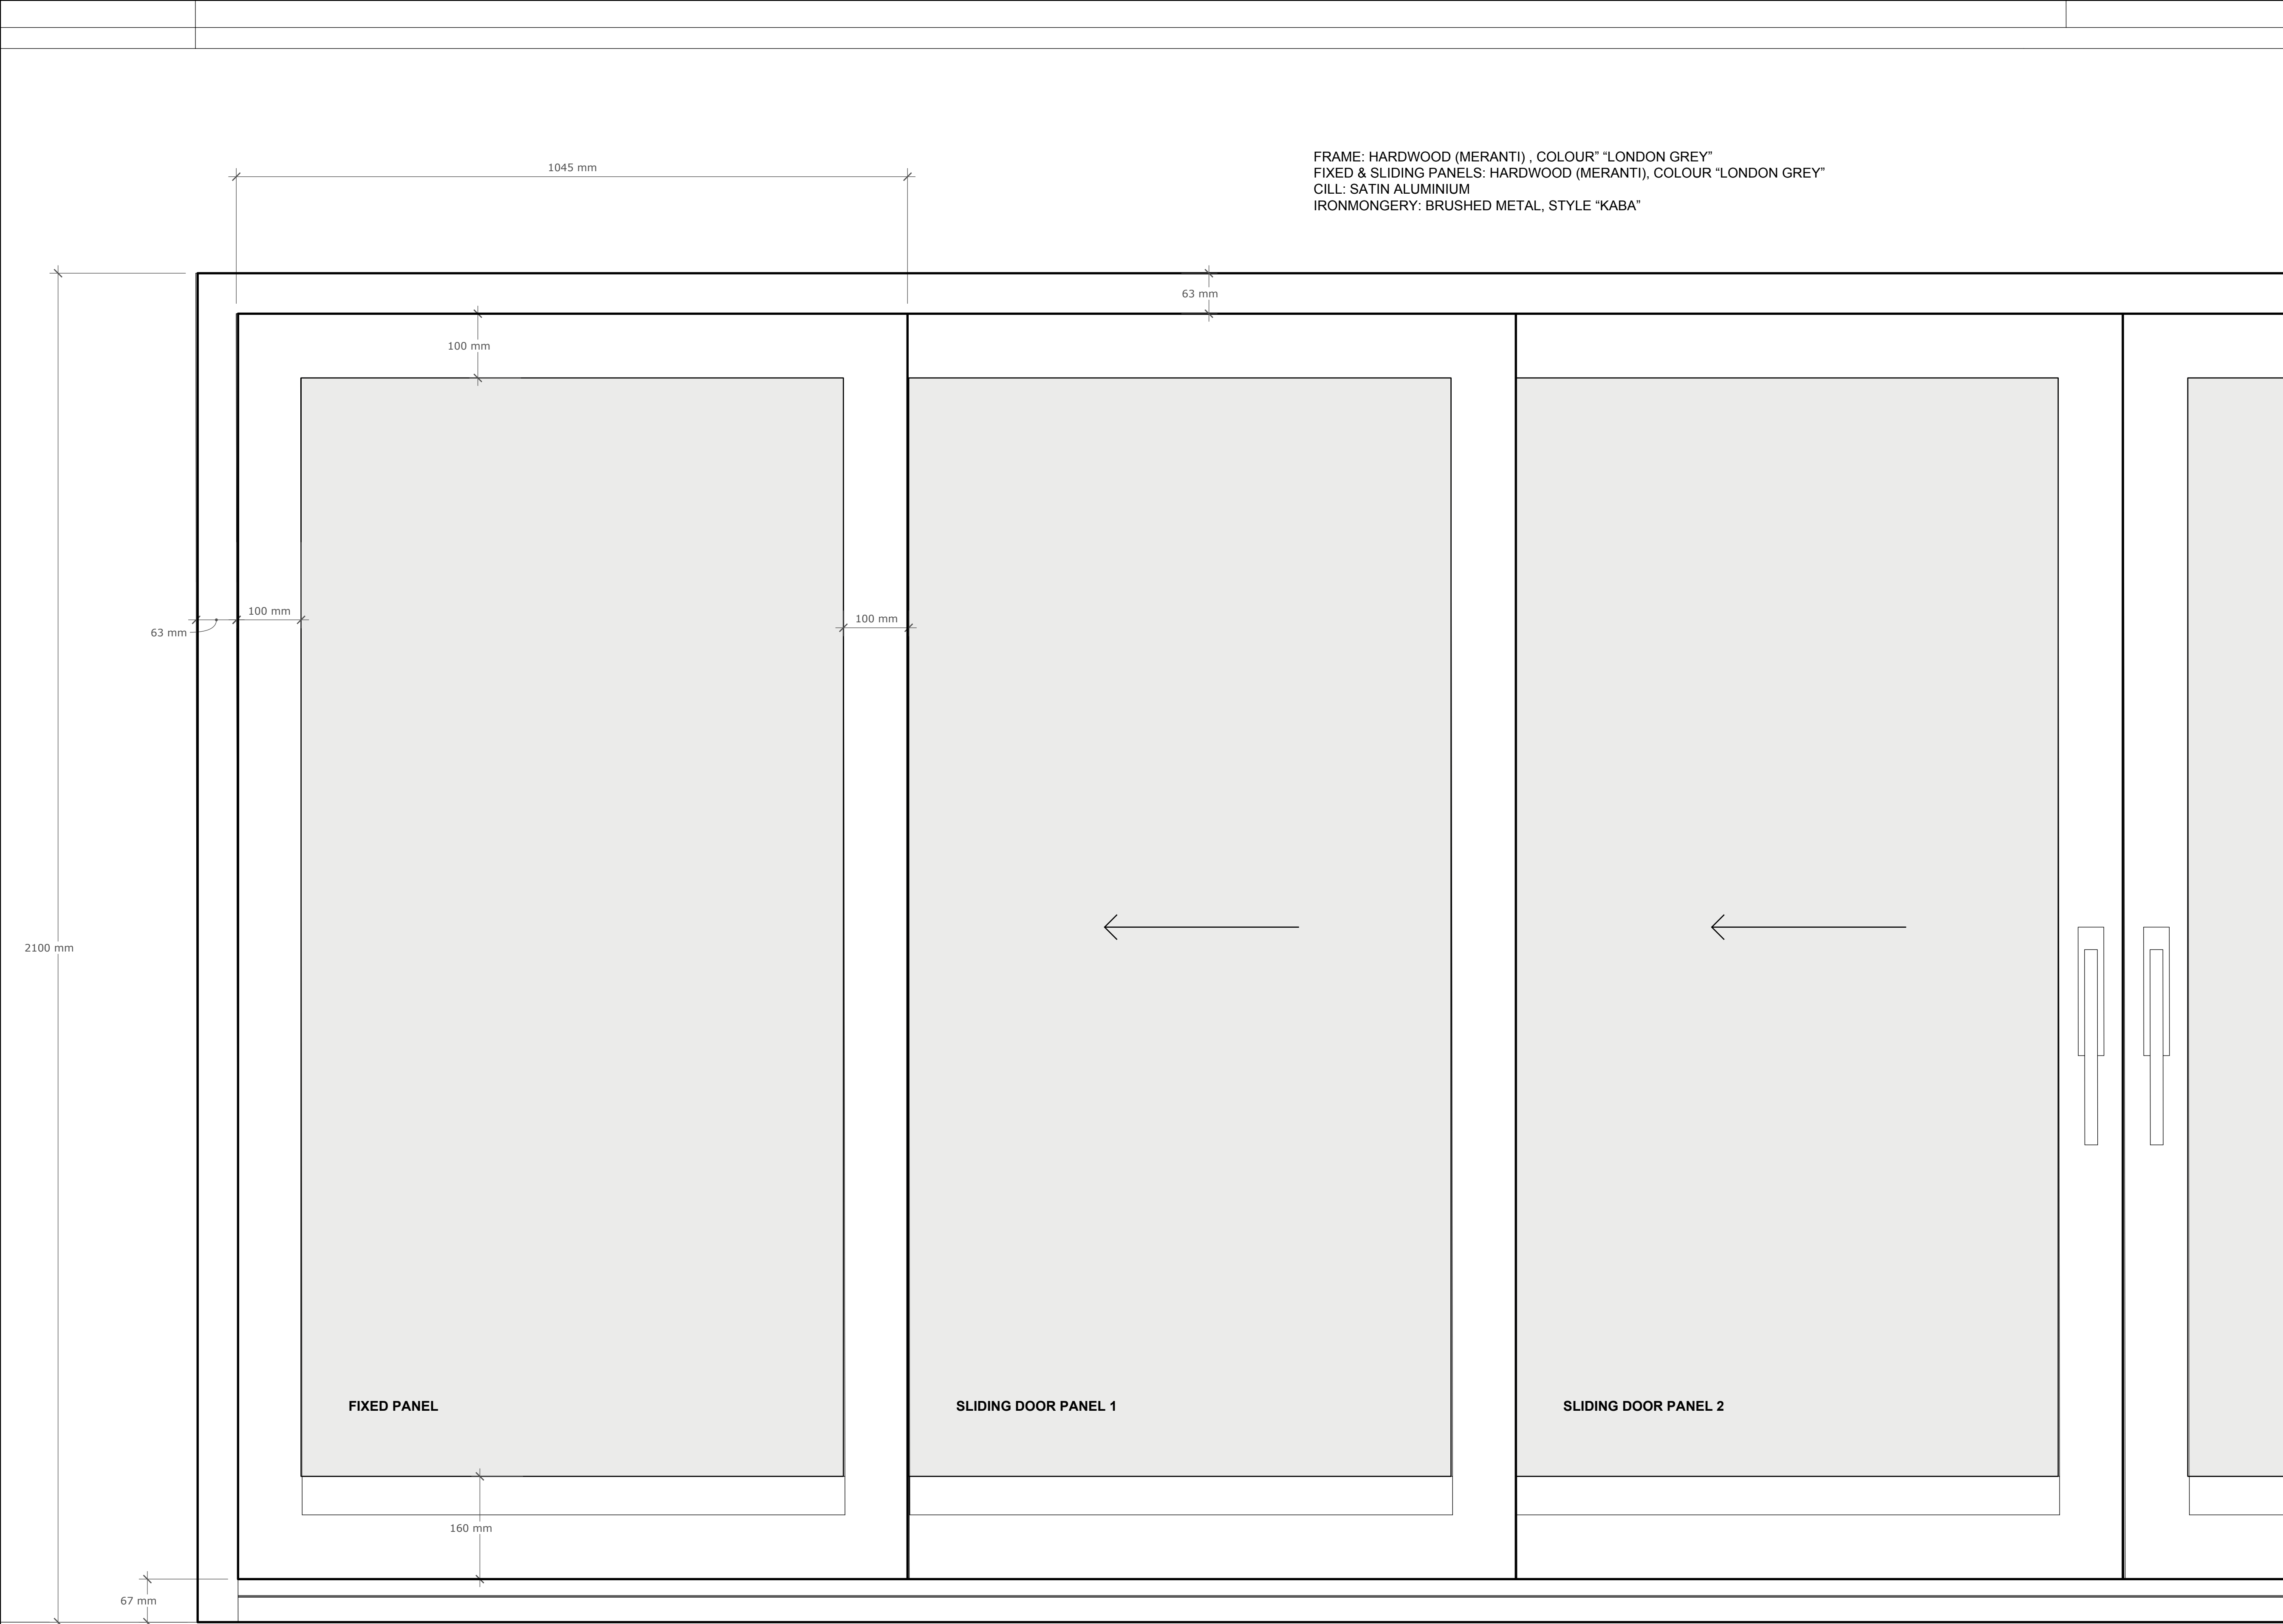

NOTE:
This drawing is copyright
Do not scale, if in doubt, ask
Drawing to be used for the intended status use only


KEY:

0

100mm

500mm

SCALE BAR 1:5

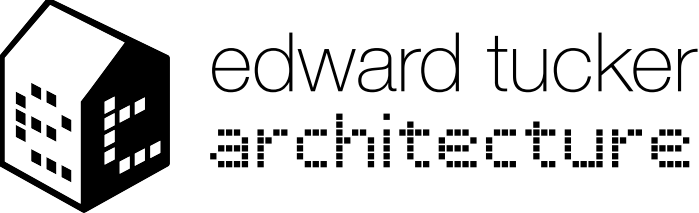

edward tucker
architecture

client: **MR & MRS PARIS**
project: **9 HIGH ROAD, ASHTON KEYNES**
date: **NOV 2025**
scale: **1:5 @ A1**

**DOOR DEX 3 ELEVATION
1 OF 2**

TECHNICAL DESIGN

T 13