

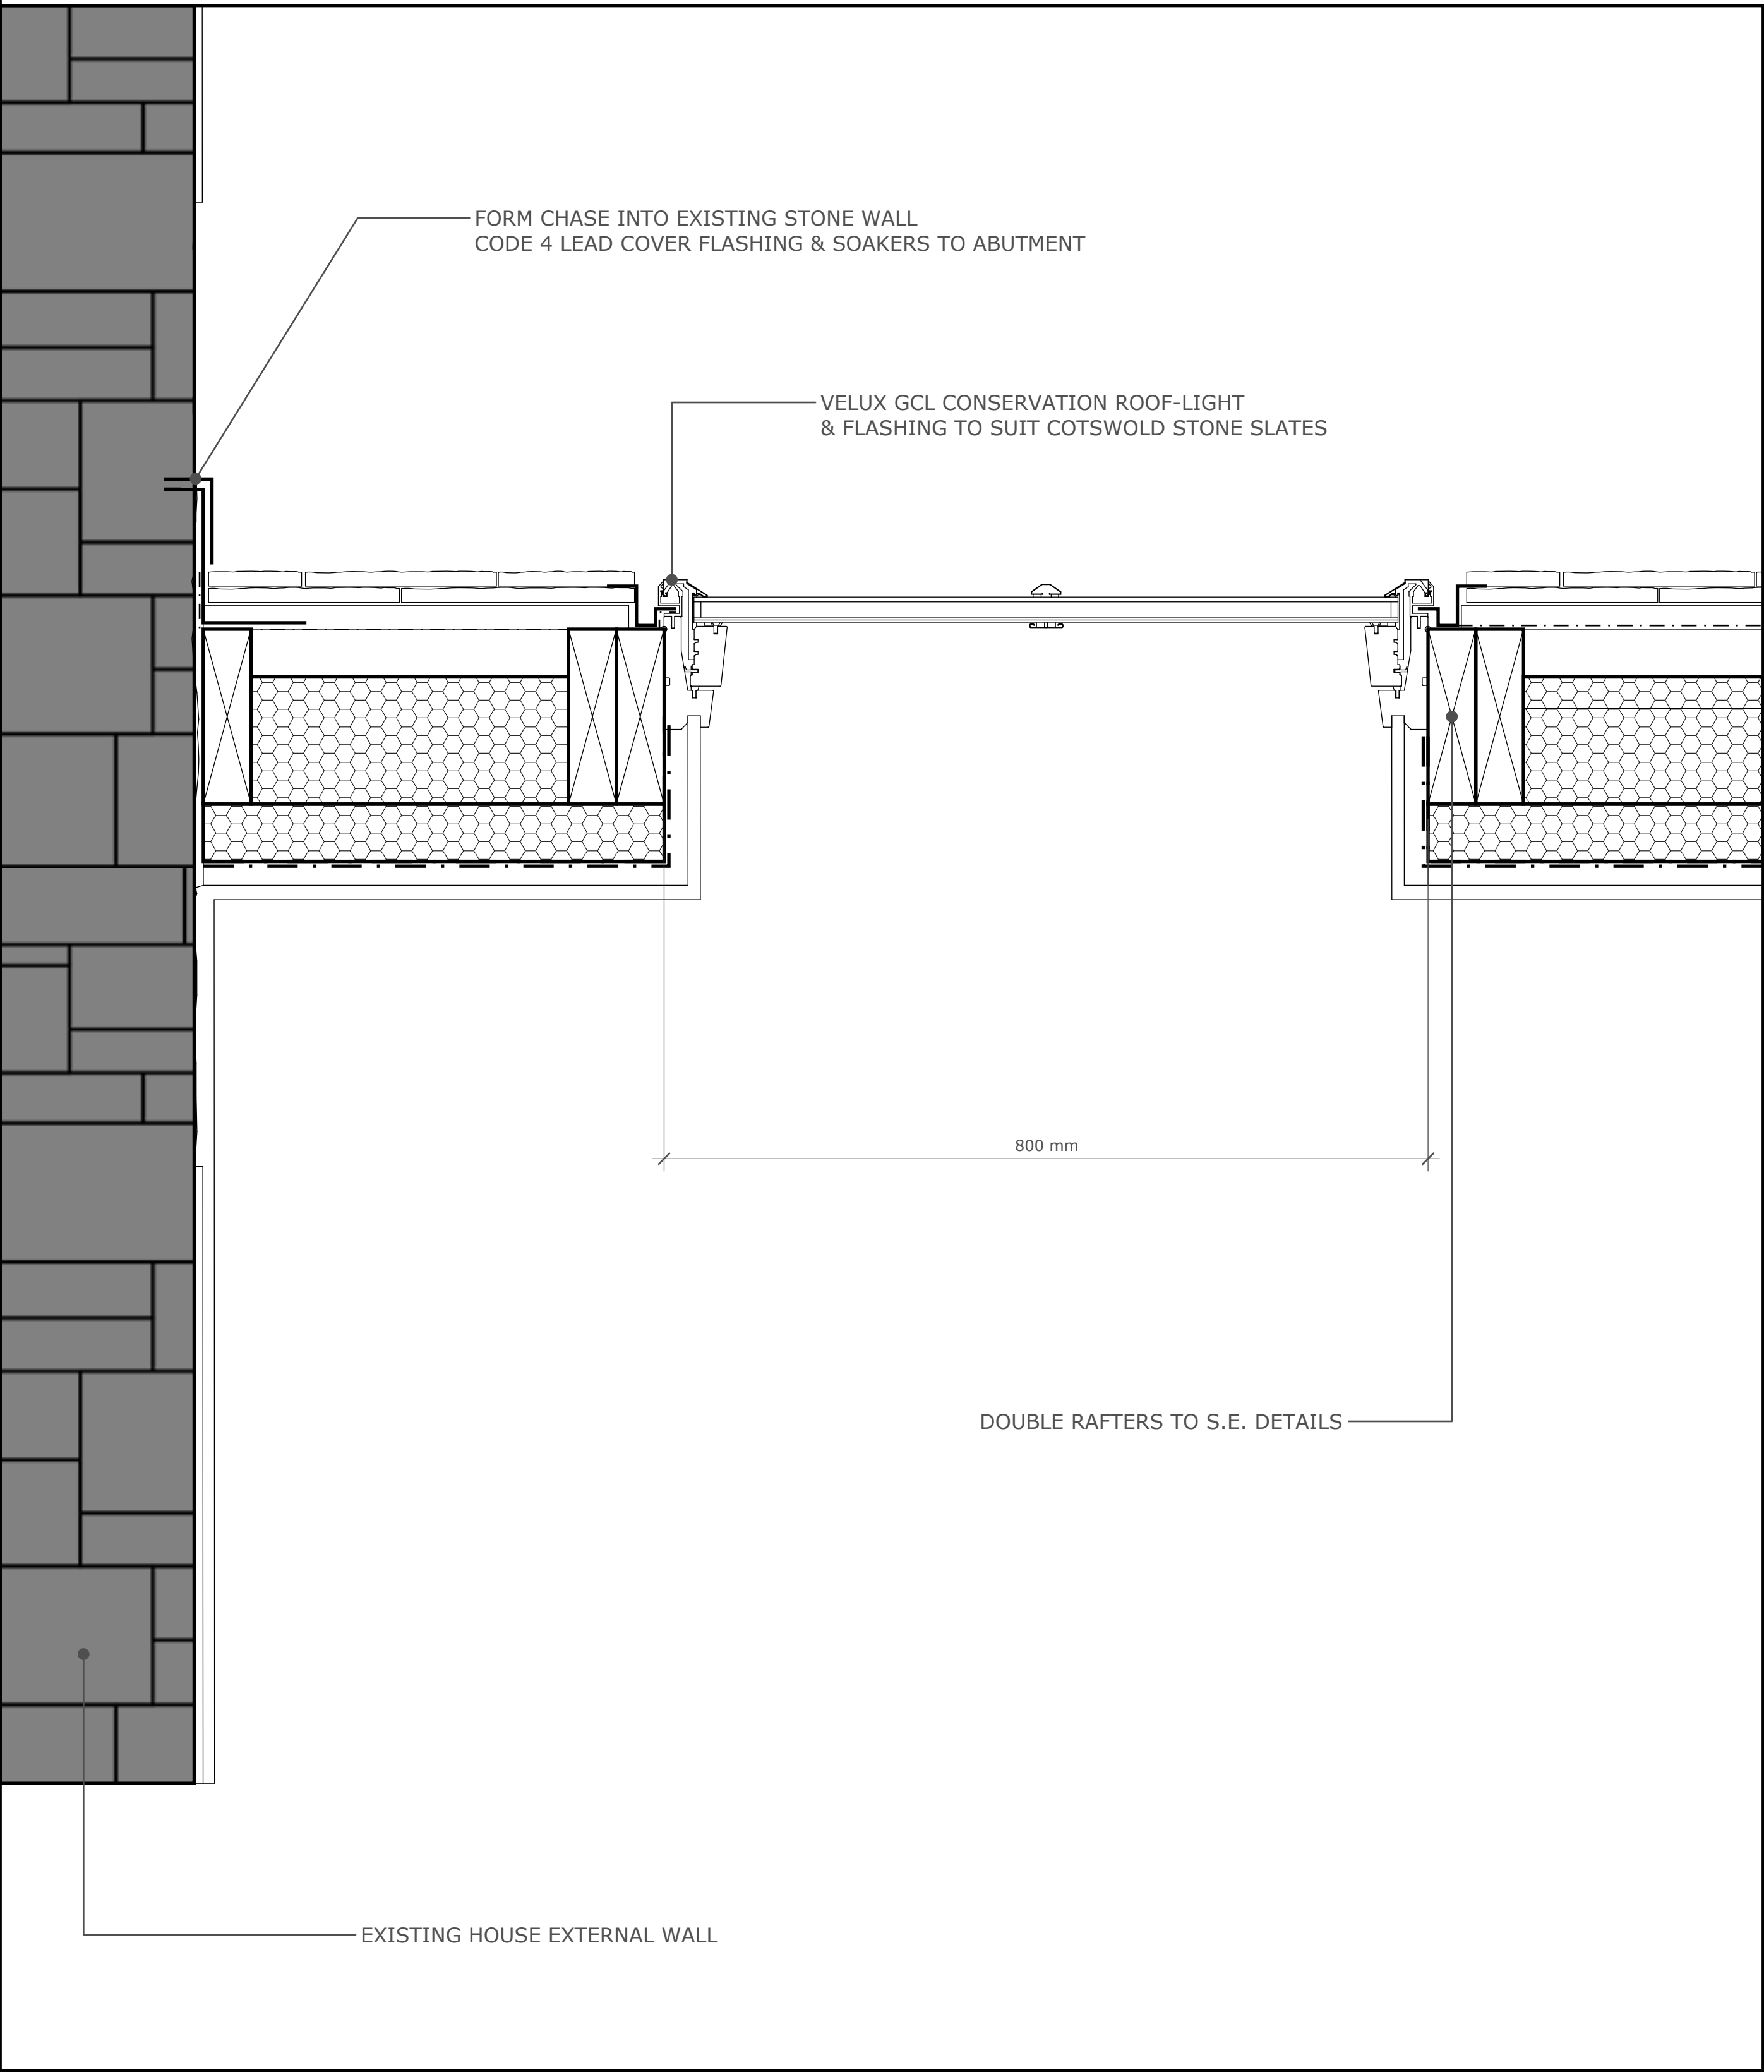



NOTE:
This drawing is copyright
Do not scale, if in doubt, ask
Drawing to be used for the intended status use only

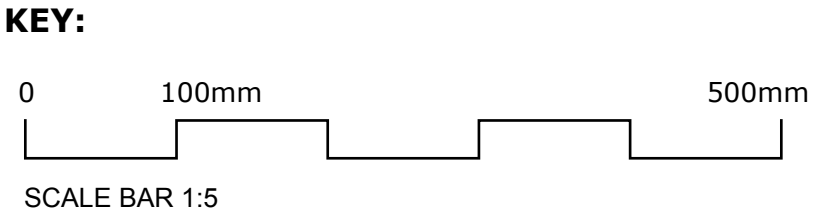

ABUTMENT DETAIL 1

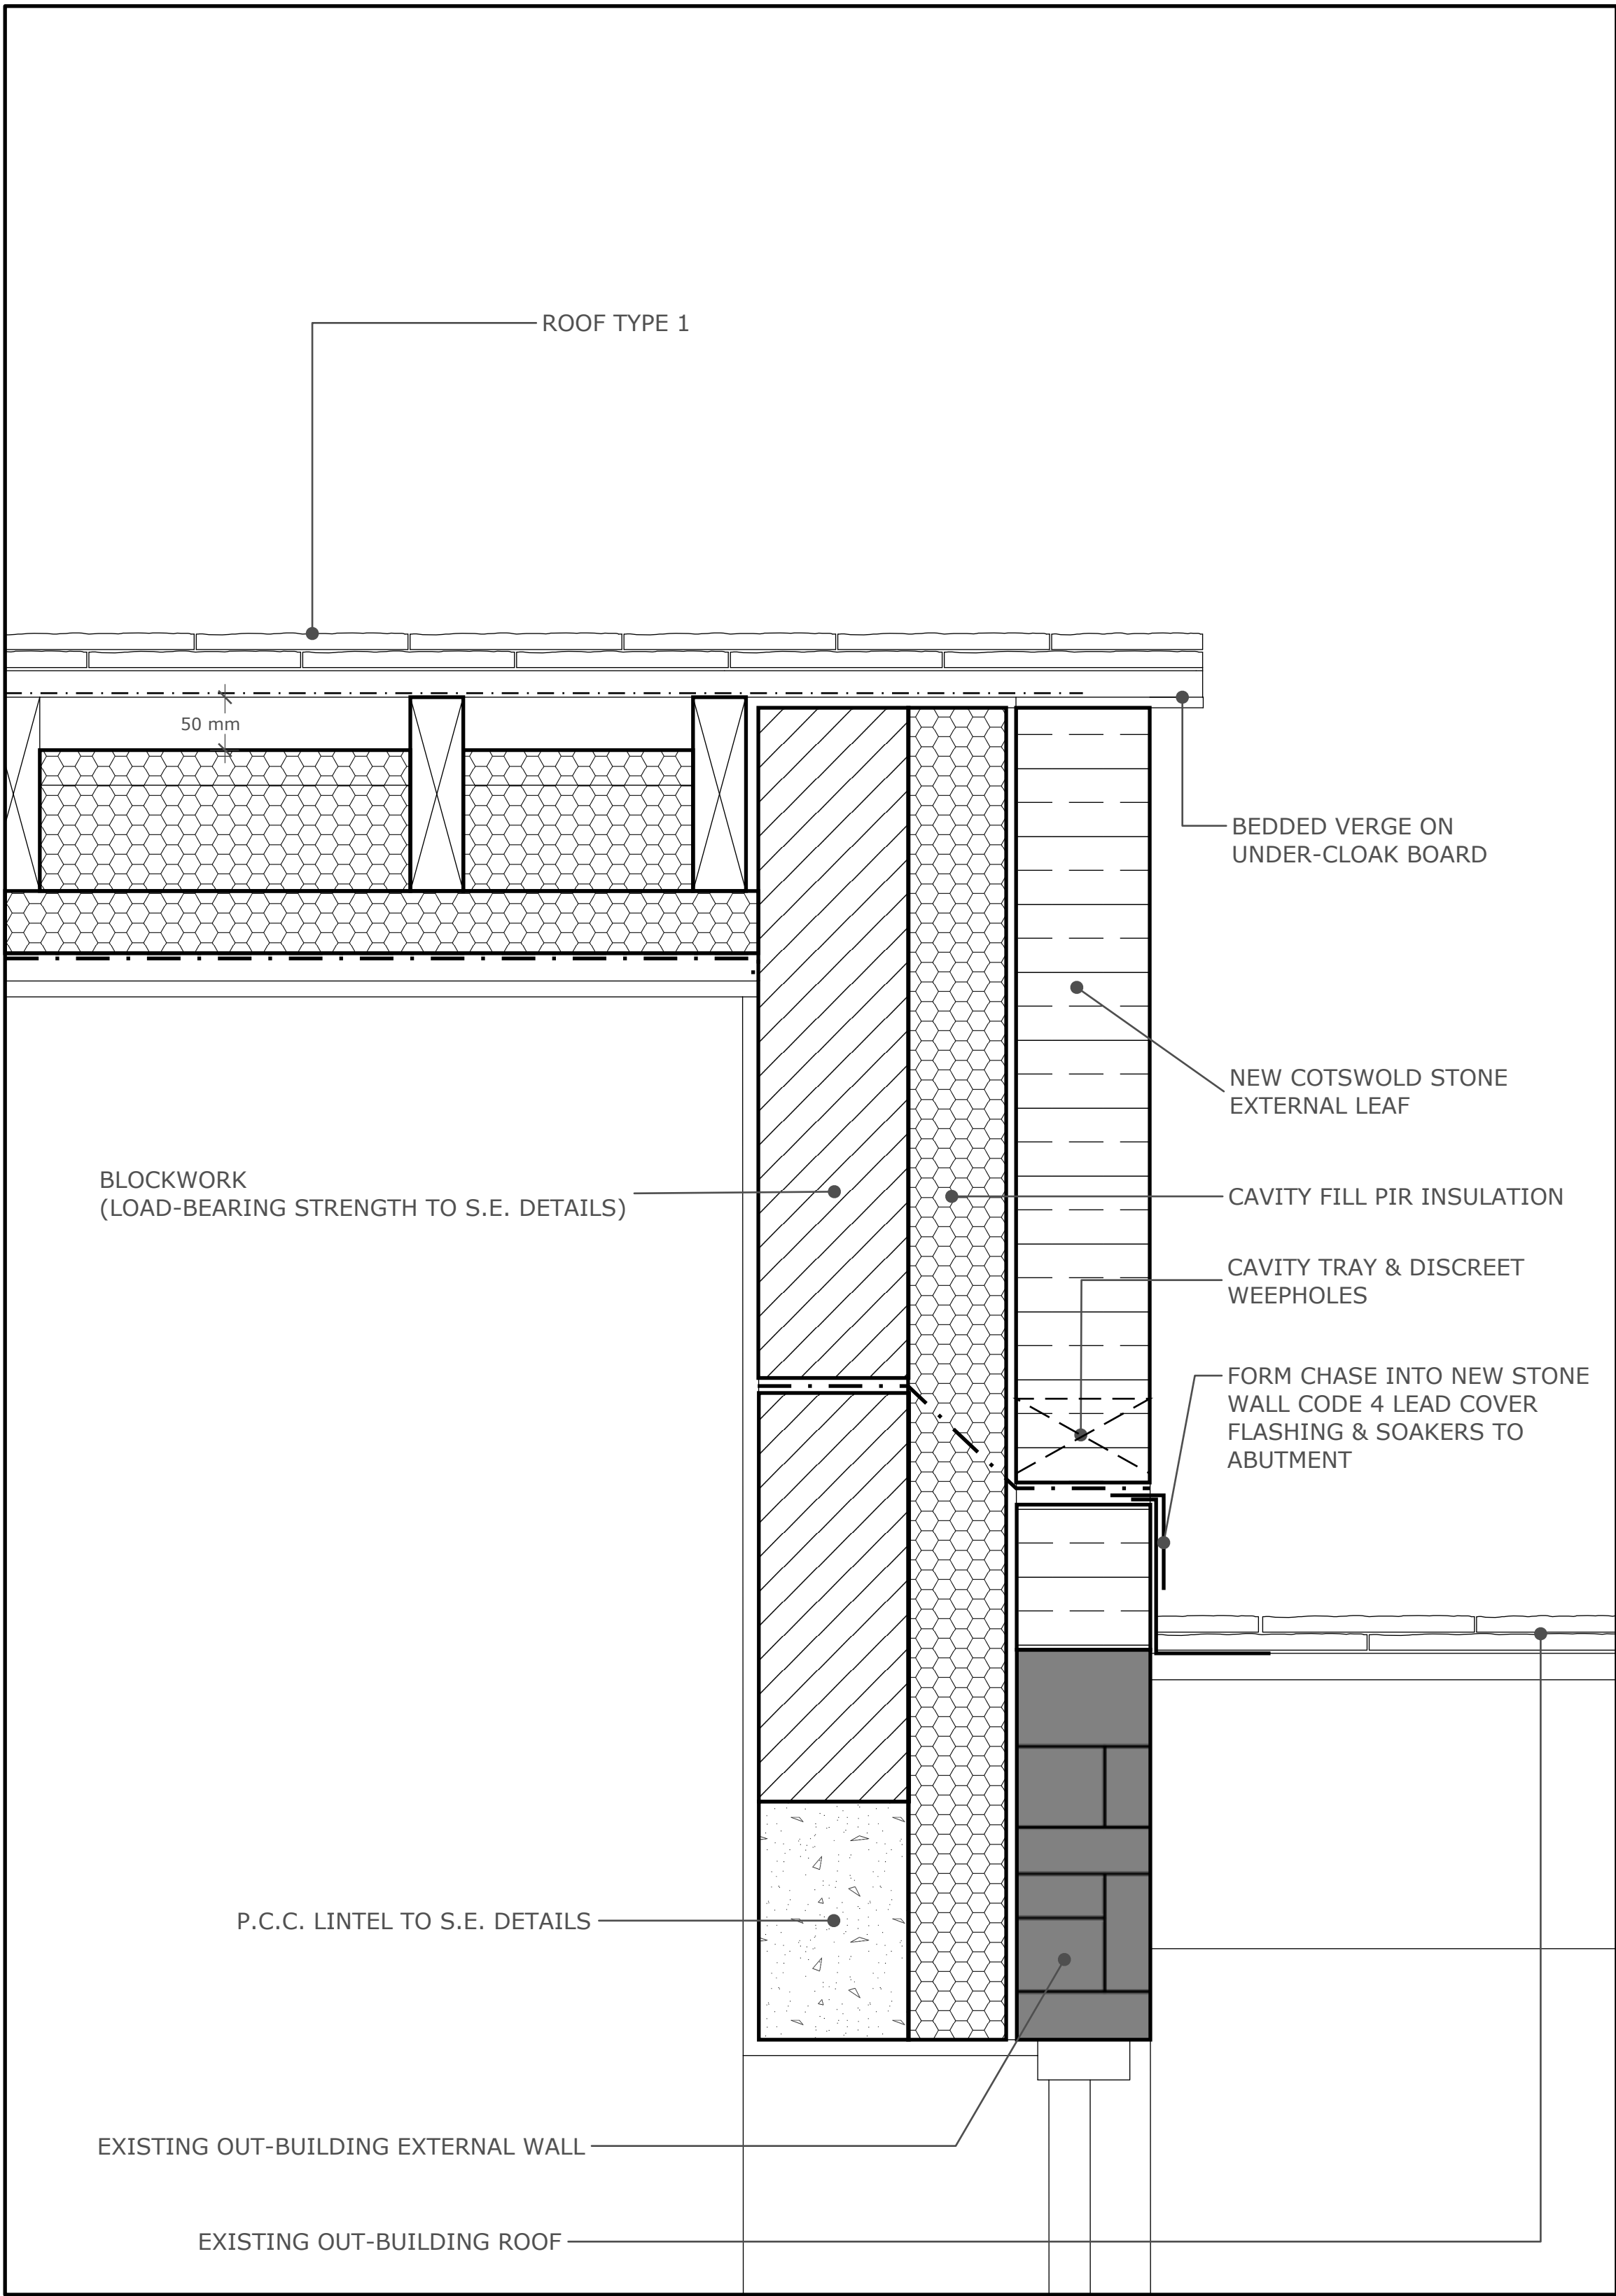

VERGE DETAIL 1

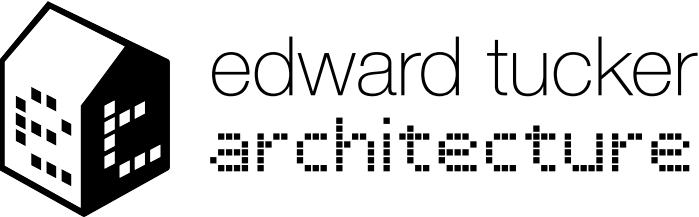

client: **MR & MRS PARIS**
project: **9 HIGH ROAD, ASHTON KEYNES**
date: **NOV 2025**
scale: **1:5 @ A1**

**ABUTMENT DETAIL 1
& VERGE DETAIL 1**

TECHNICAL DESIGN