


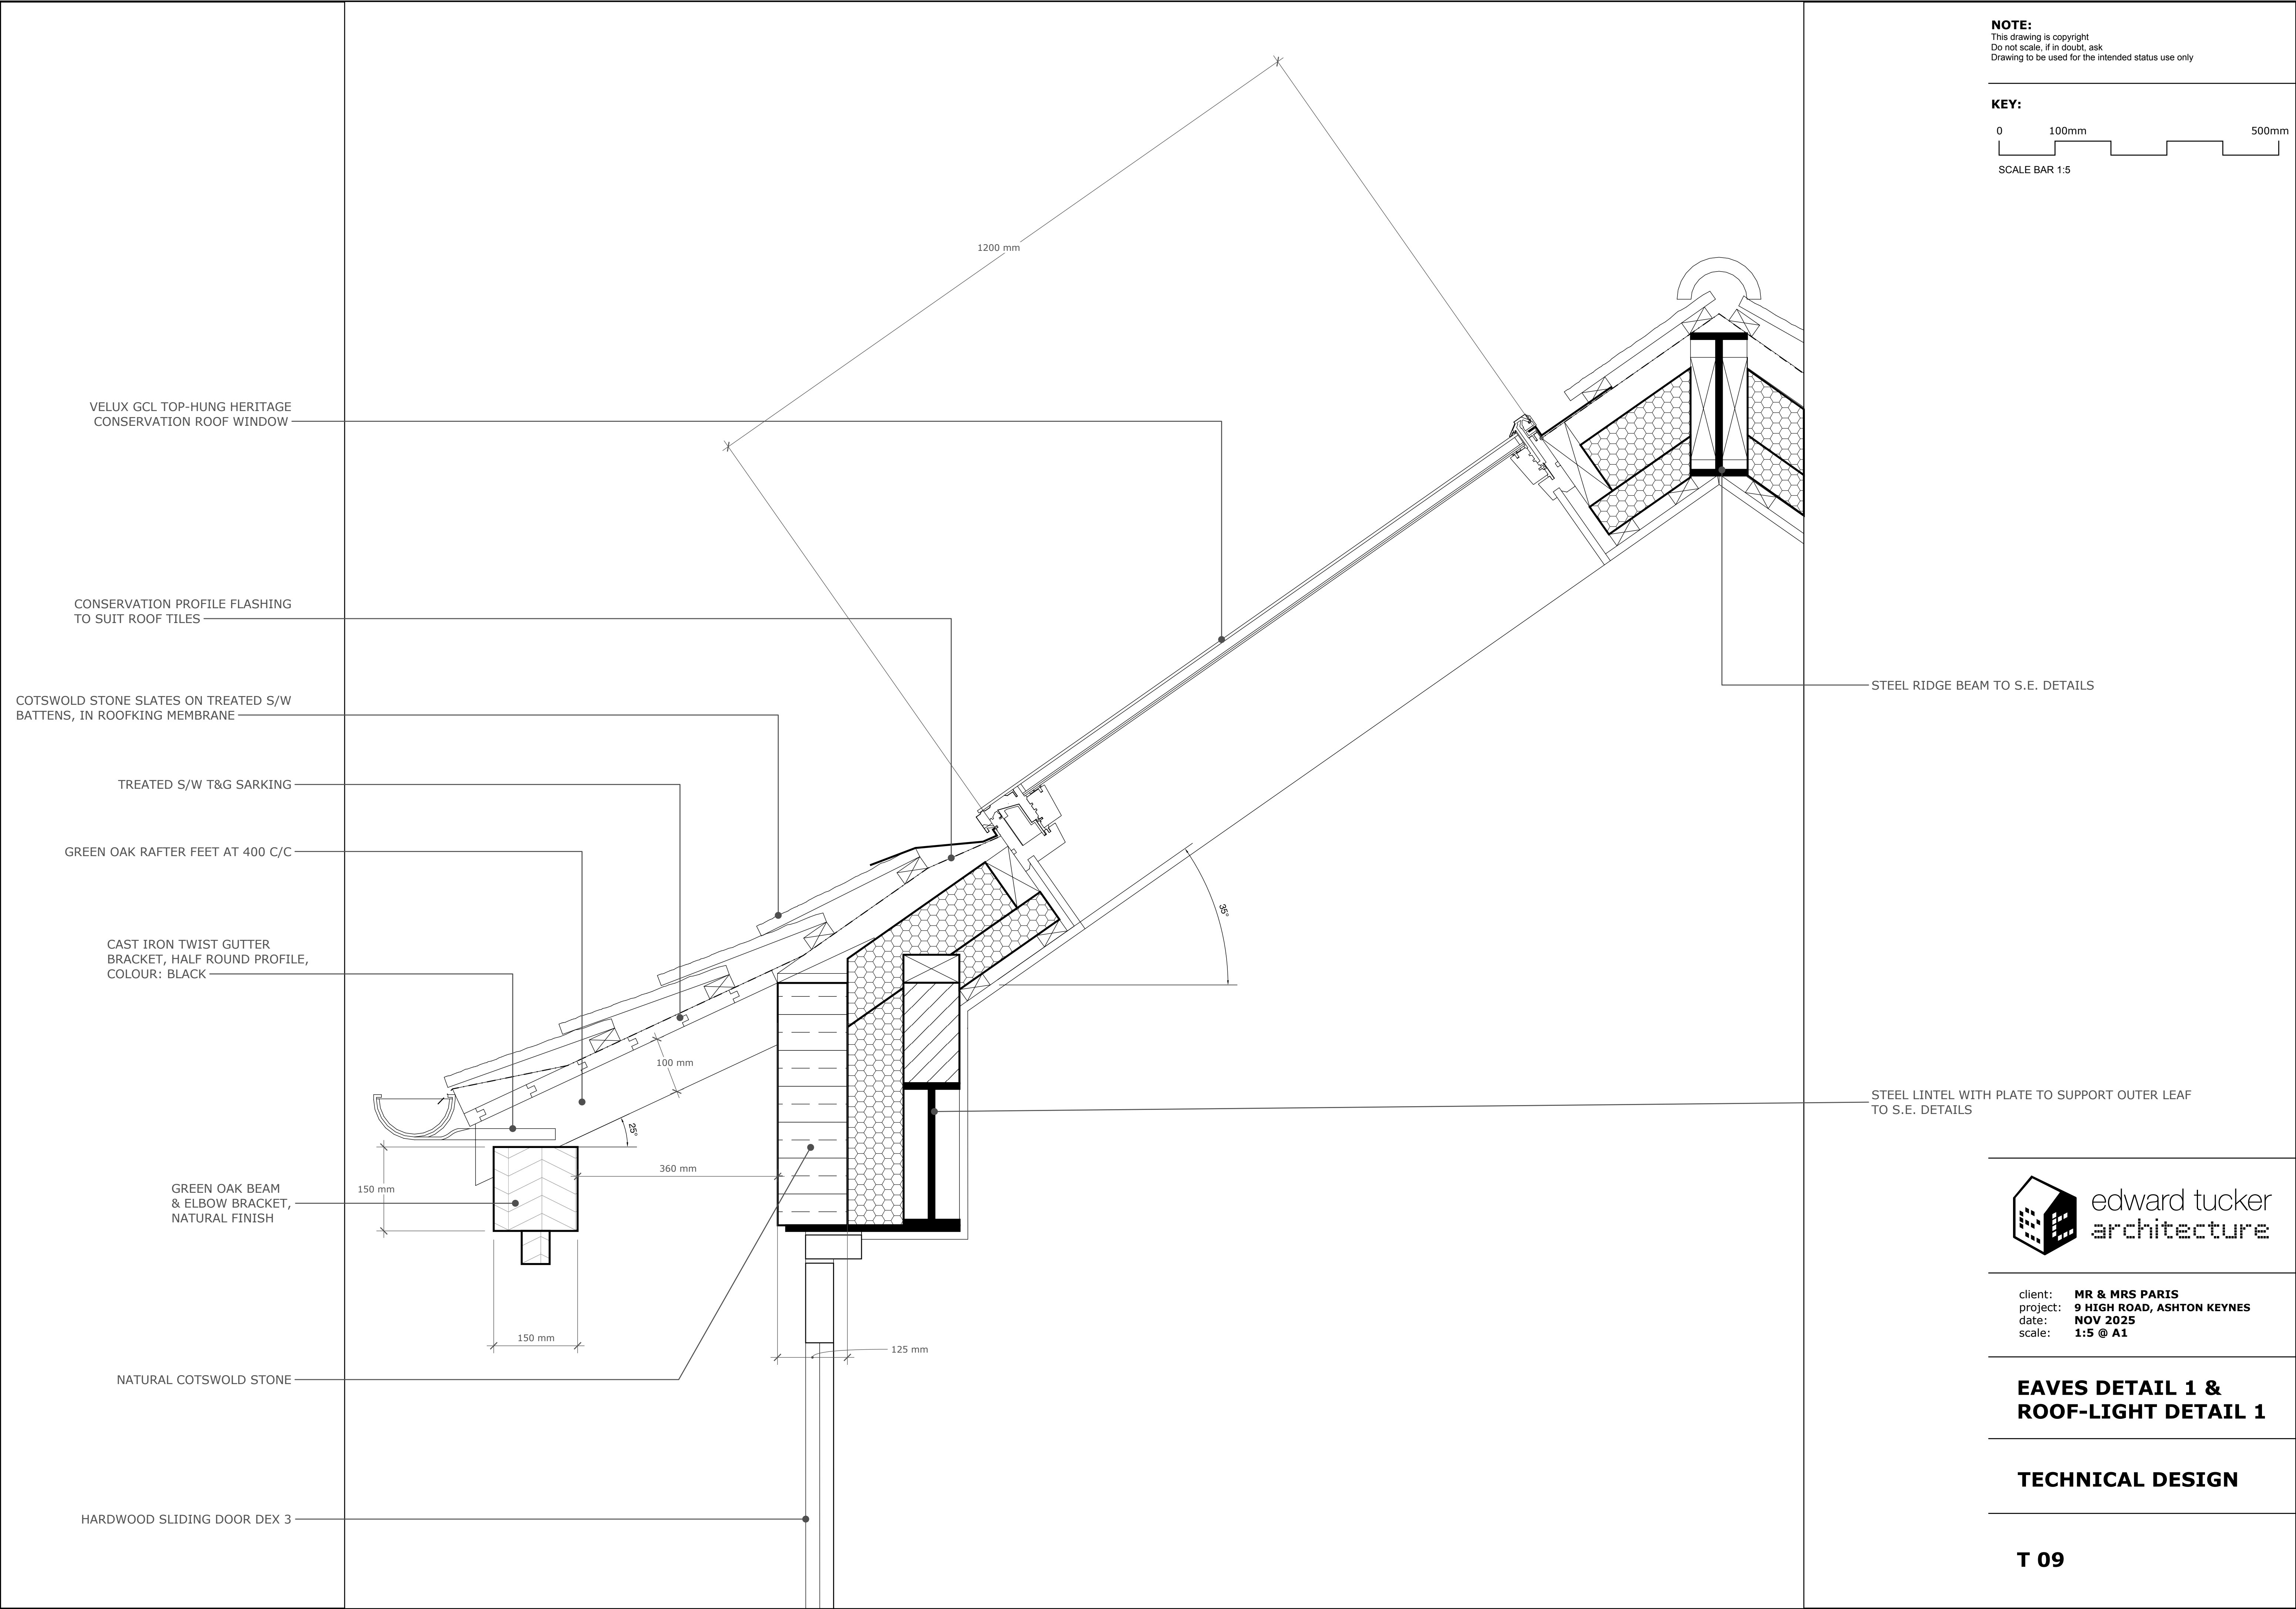

VELUX GCL TOP-HUNG HERITAGE
CONSERVATION ROOF WINDOW

CONSERVATION PROFILE FLASHING
TO SUIT ROOF TILES

COTSWOLD STONE SLATES ON TREATED S/W
BATTENS, IN ROOFKING MEMBRANE

TREATED S/W T&G SARKING

GREEN OAK RAFTER FEET AT 400 C/C

CAST IRON TWIST GUTTER
BRACKET, HALF ROUND PROFILE,
COLOUR: BLACK

GREEN OAK BEAM
& ELBOW BRACKET,
NATURAL FINISH

NATURAL COTSWOLD STONE

HARDWOOD SLIDING DOOR DEX 3

STEEL RIDGE BEAM TO S.E. DETAILS


STEEL LINTEL WITH PLATE TO SUPPORT OUTER LEAF
TO S.E. DETAILS

NOTE:
This drawing is copyright.
Do not scale, if in doubt, ask.
Drawing to be used for the intended status use only.

KEY:

0 100mm 500mm

SCALE BAR 1:5

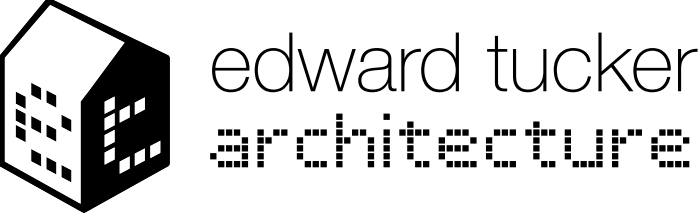

client: **MR & MRS PARIS**
project: **9 HIGH ROAD, ASHTON KEYNES**
date: **NOV 2025**
scale: **1:5 @ A1**

**EAVES DETAIL 1 &
ROOF-LIGHT DETAIL 1**

TECHNICAL DESIGN

T 09