


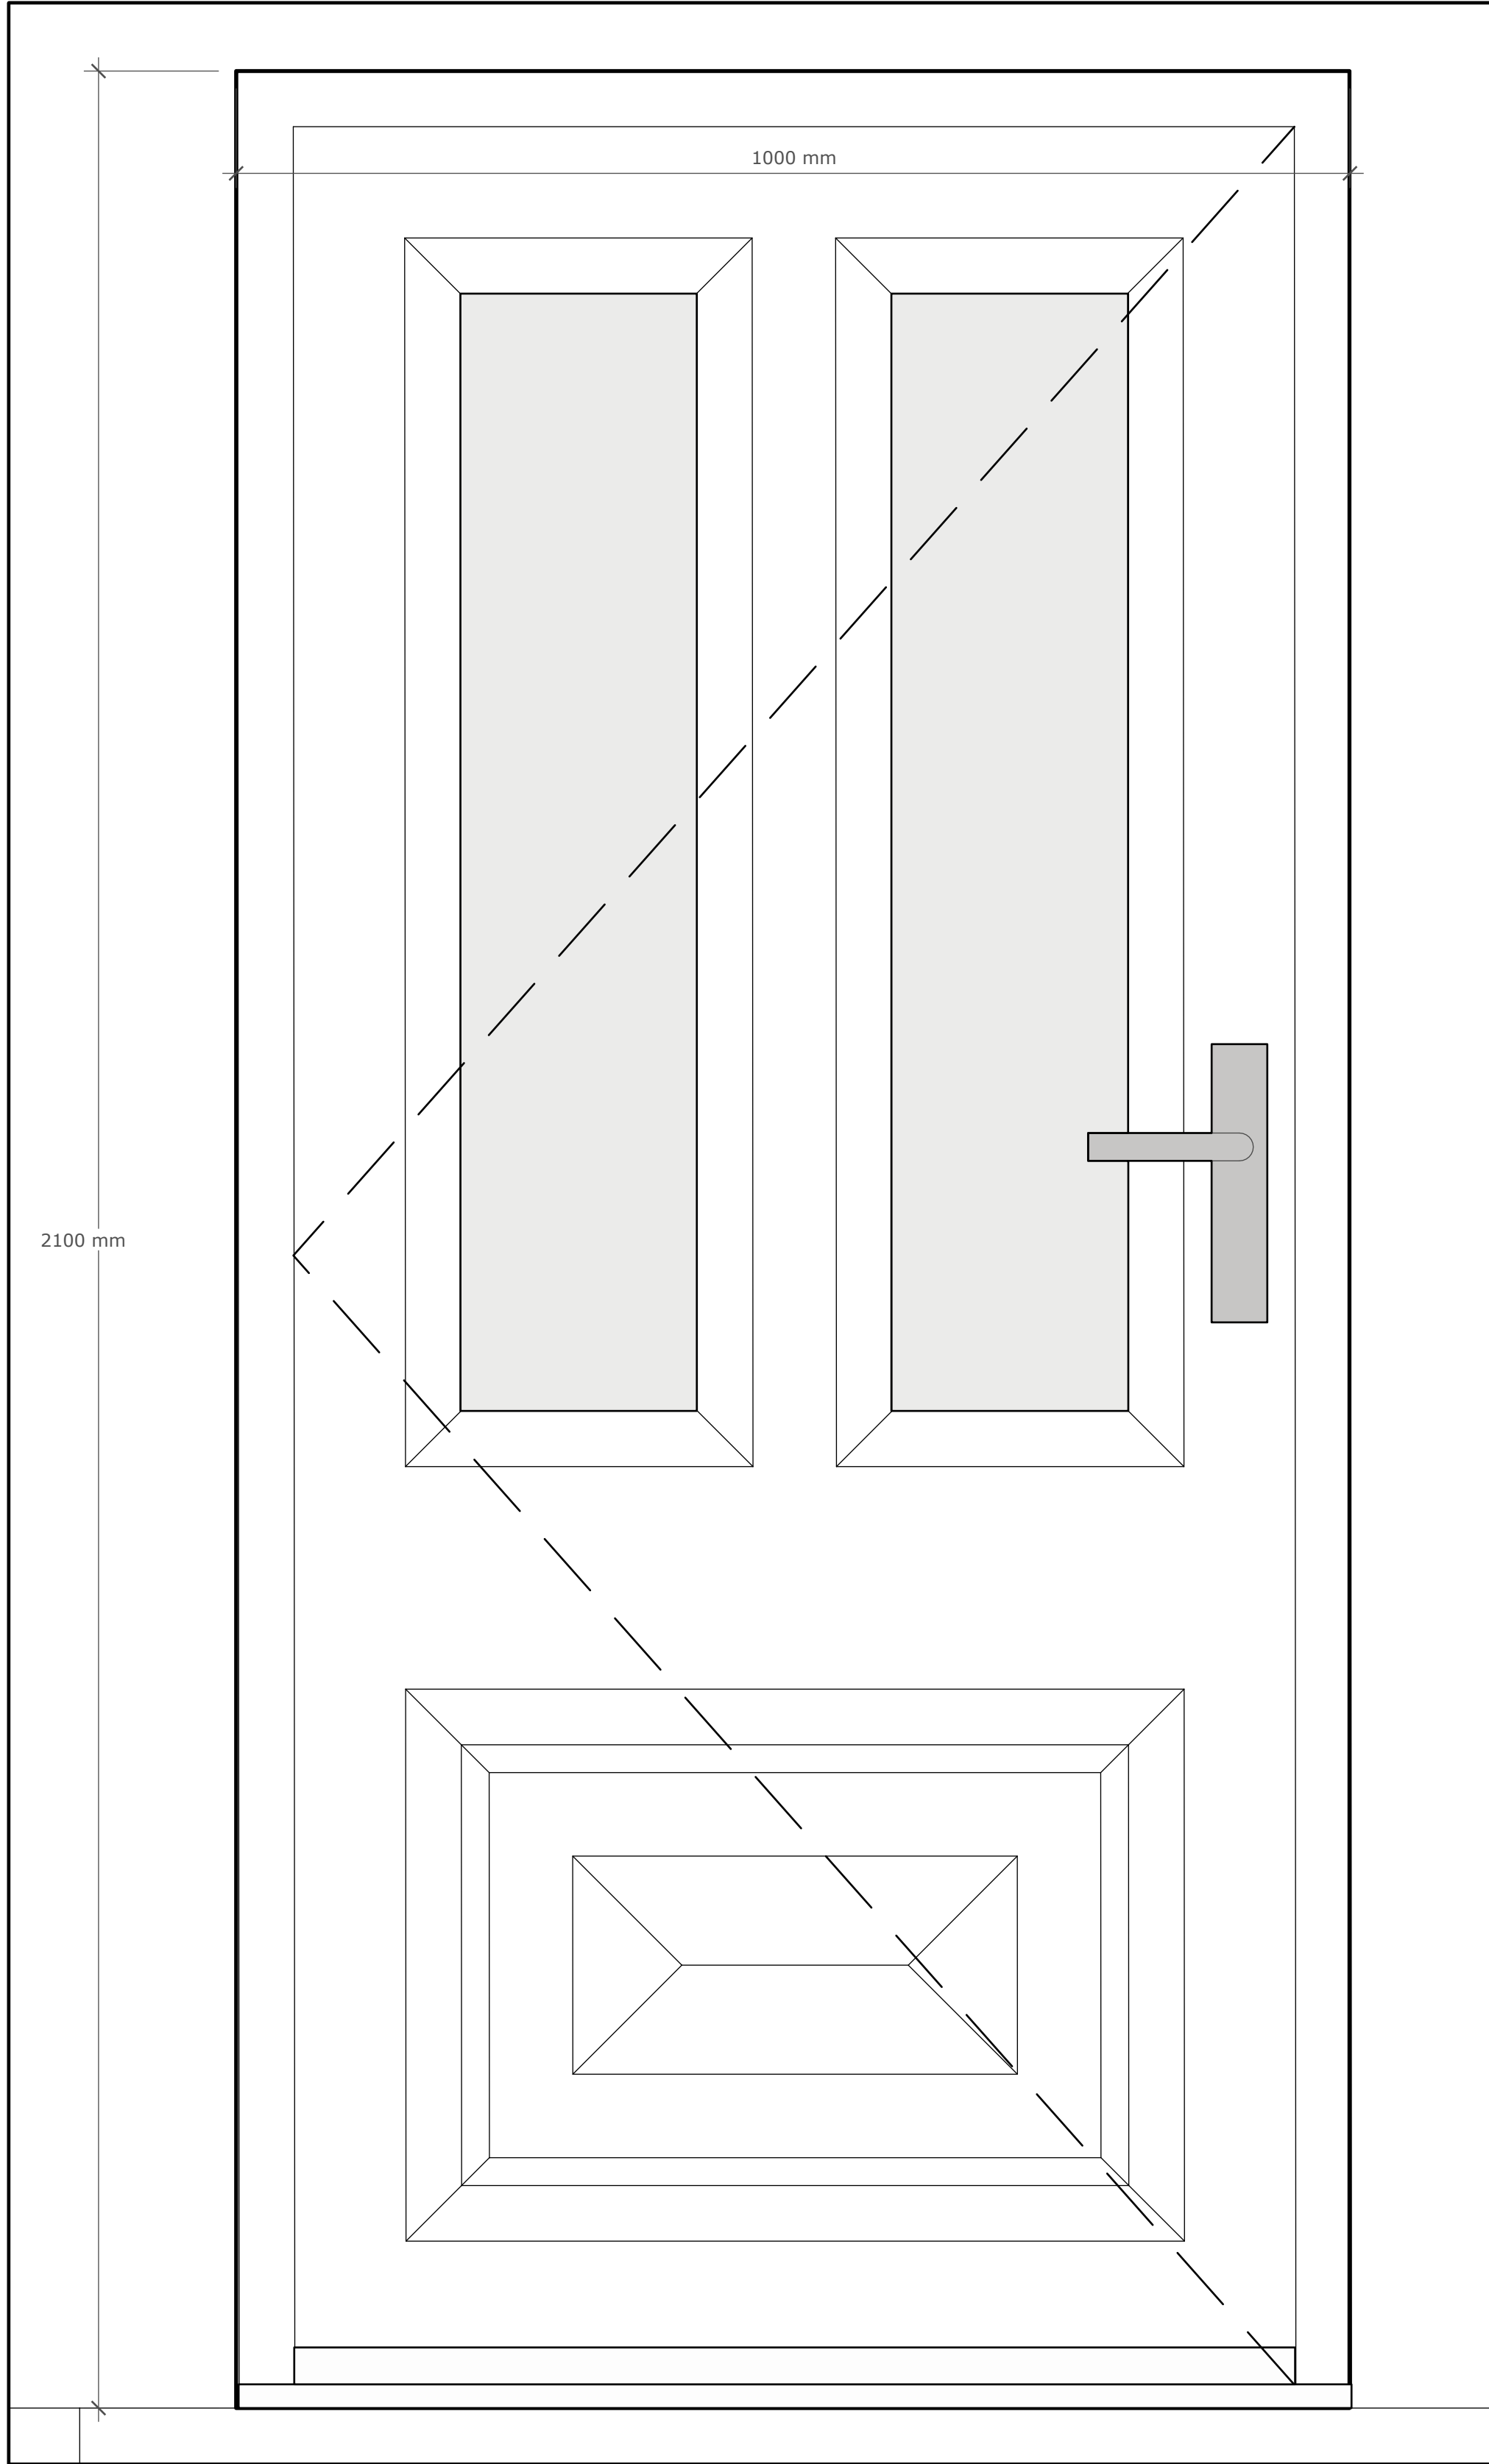


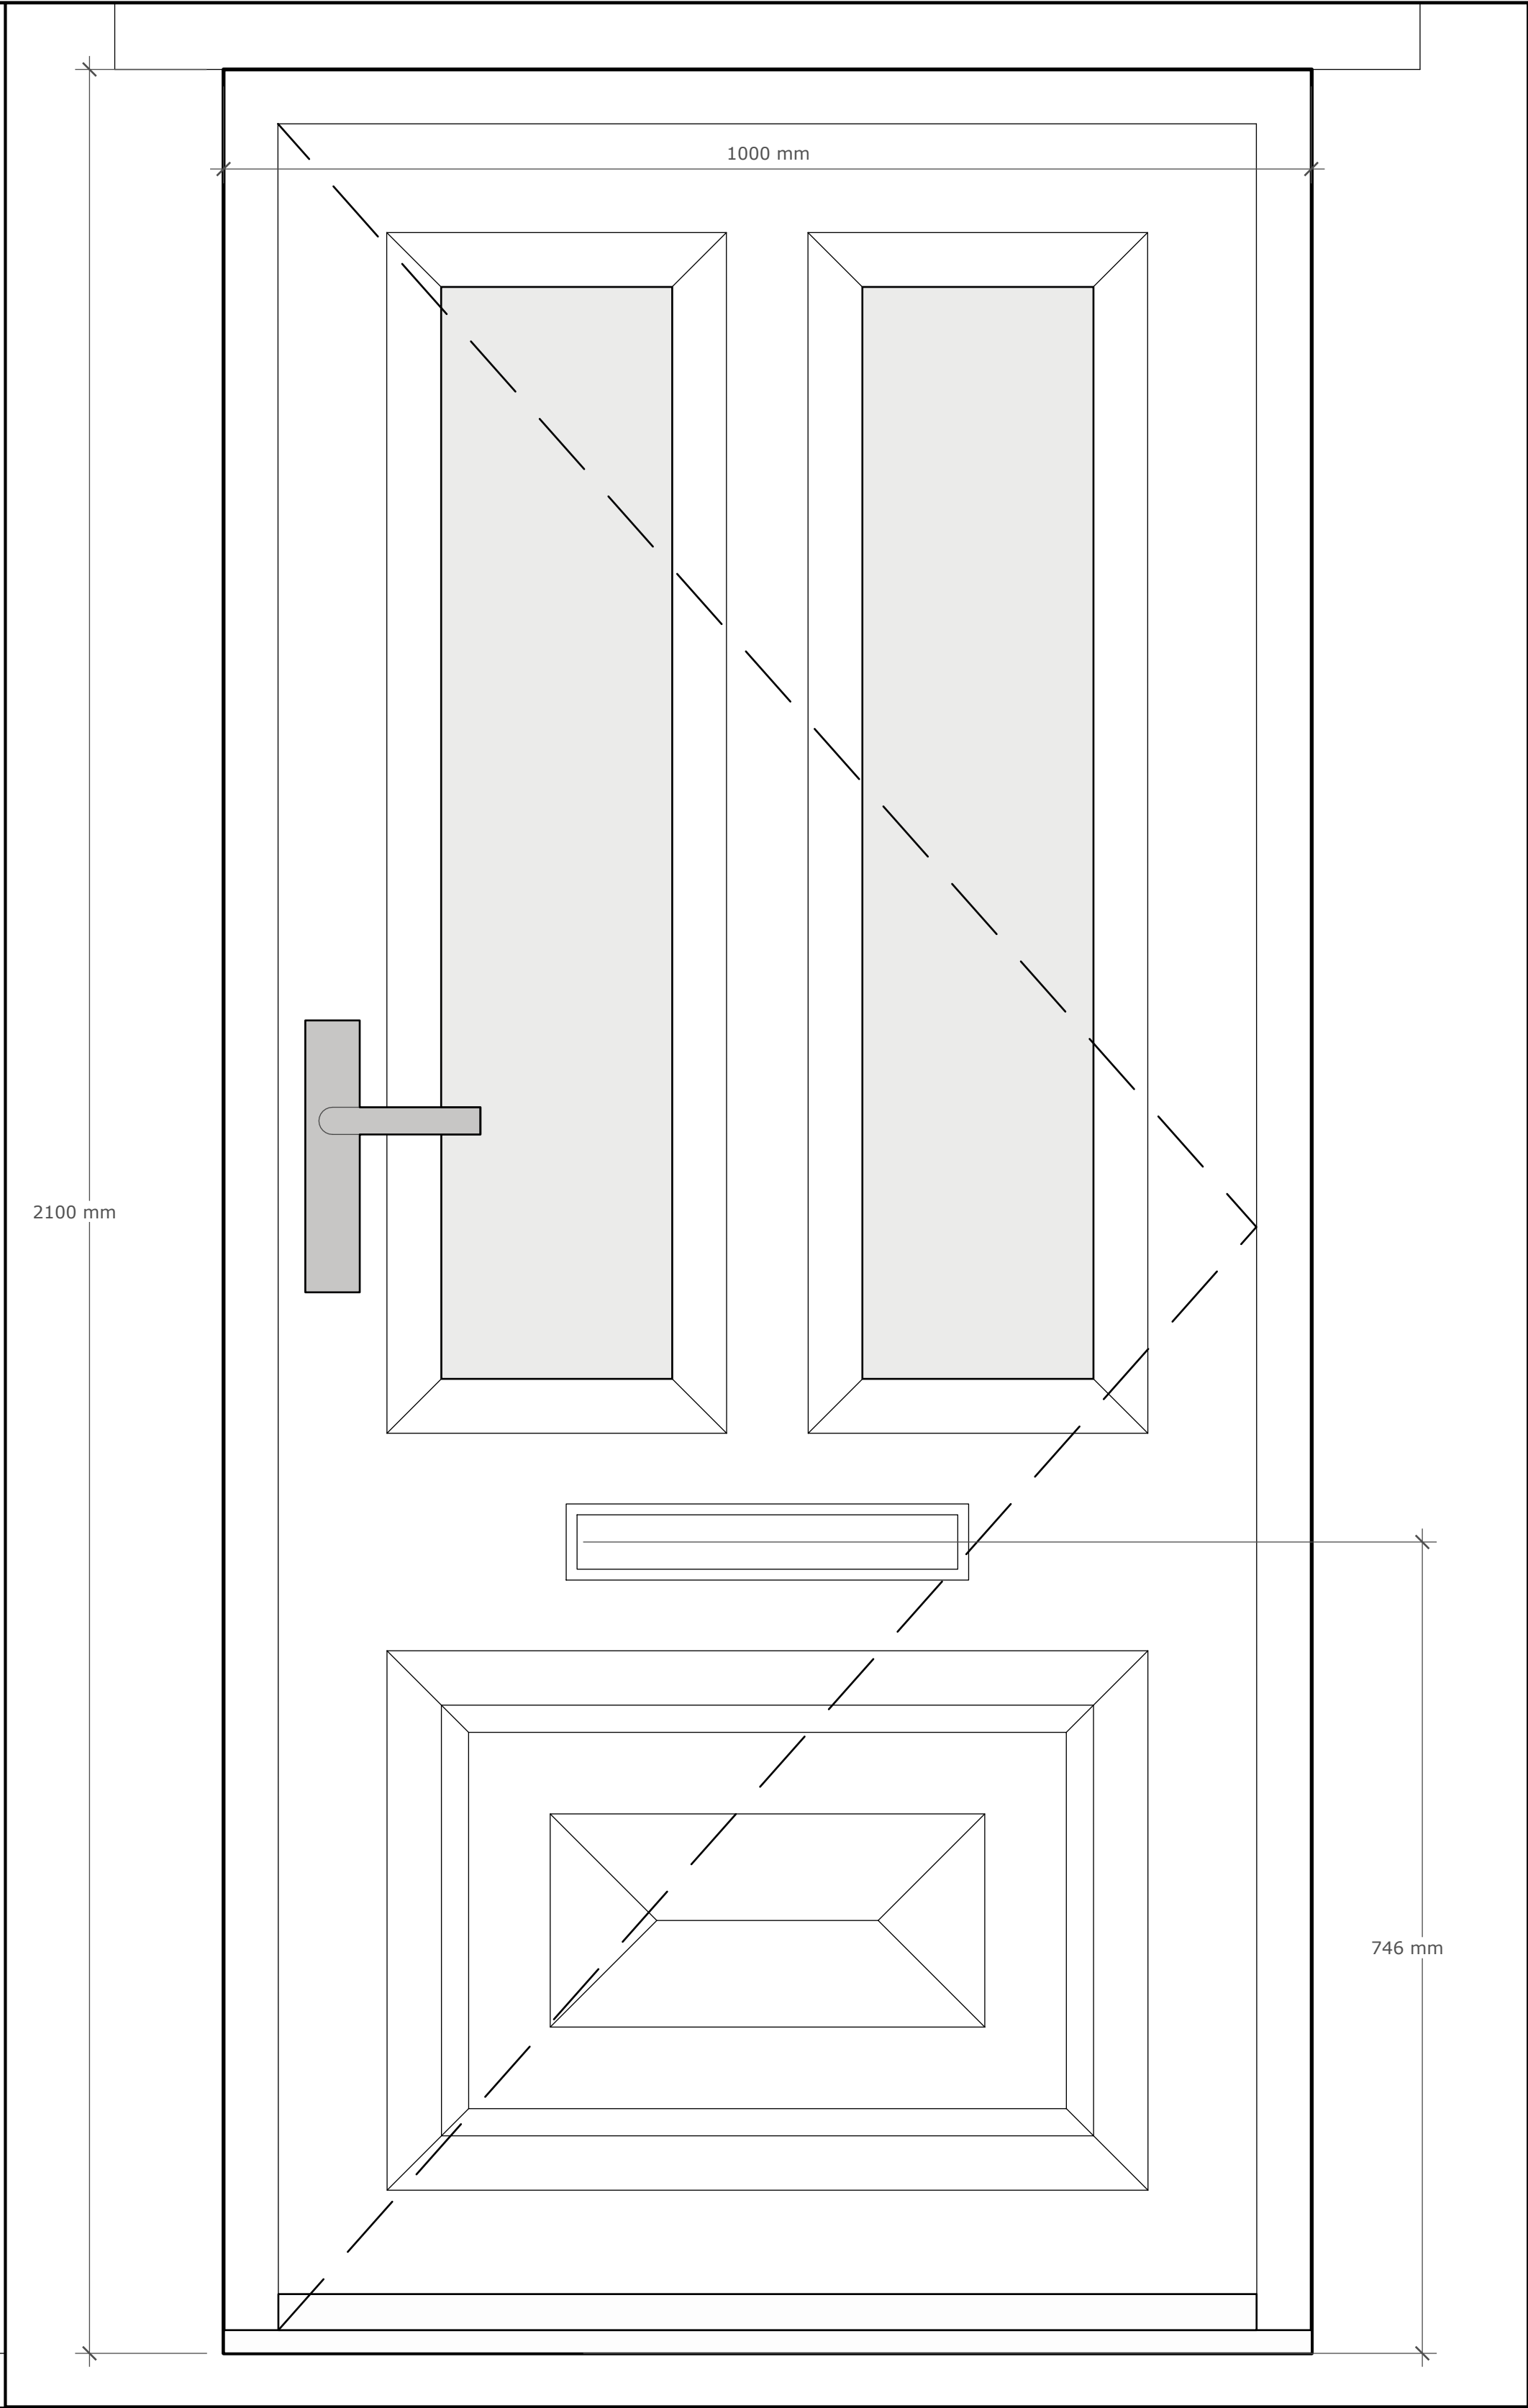


DOOR DEX 2 - REAR DOOR
SCALE 1:2

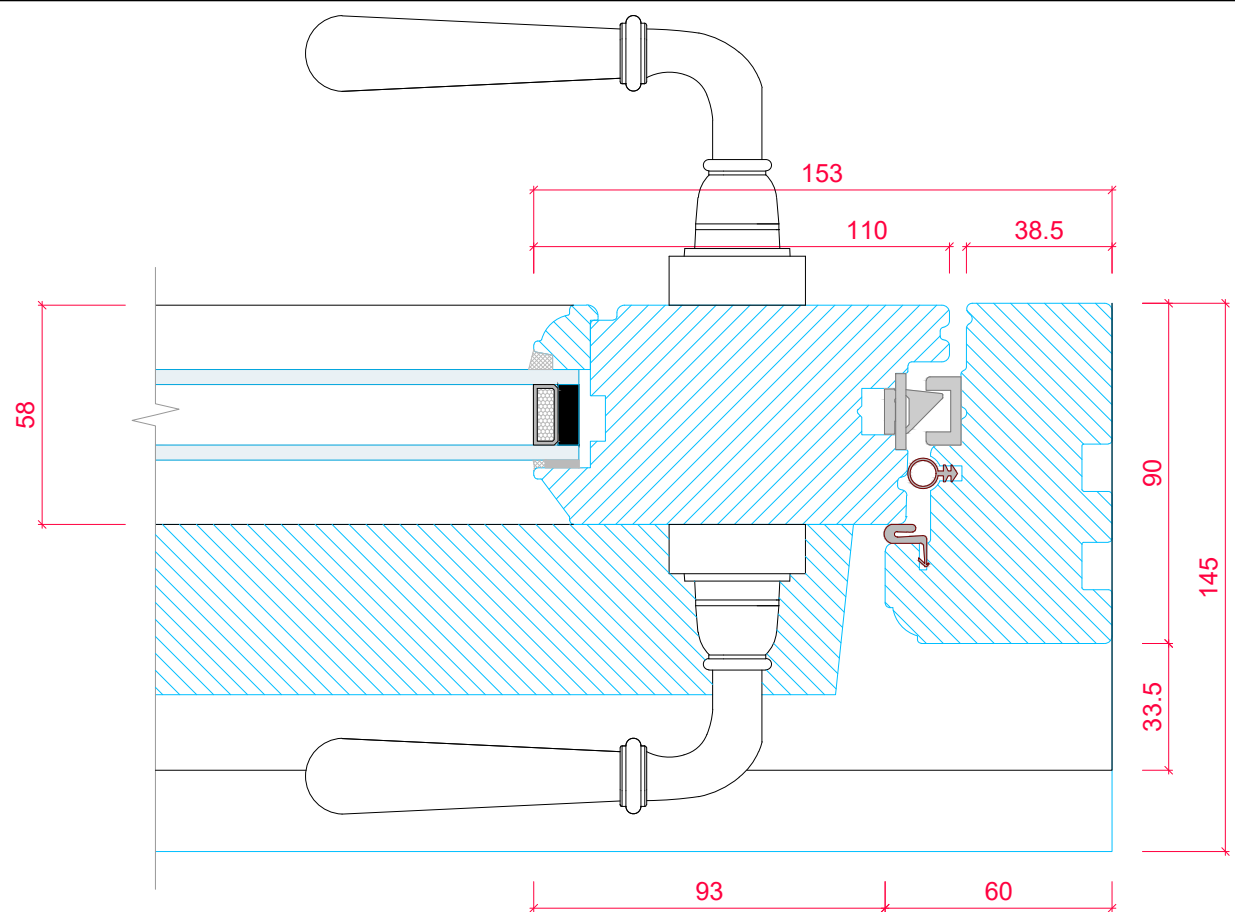

DOOR DEX 1 - FRONT DOOR
SCALE 1:5

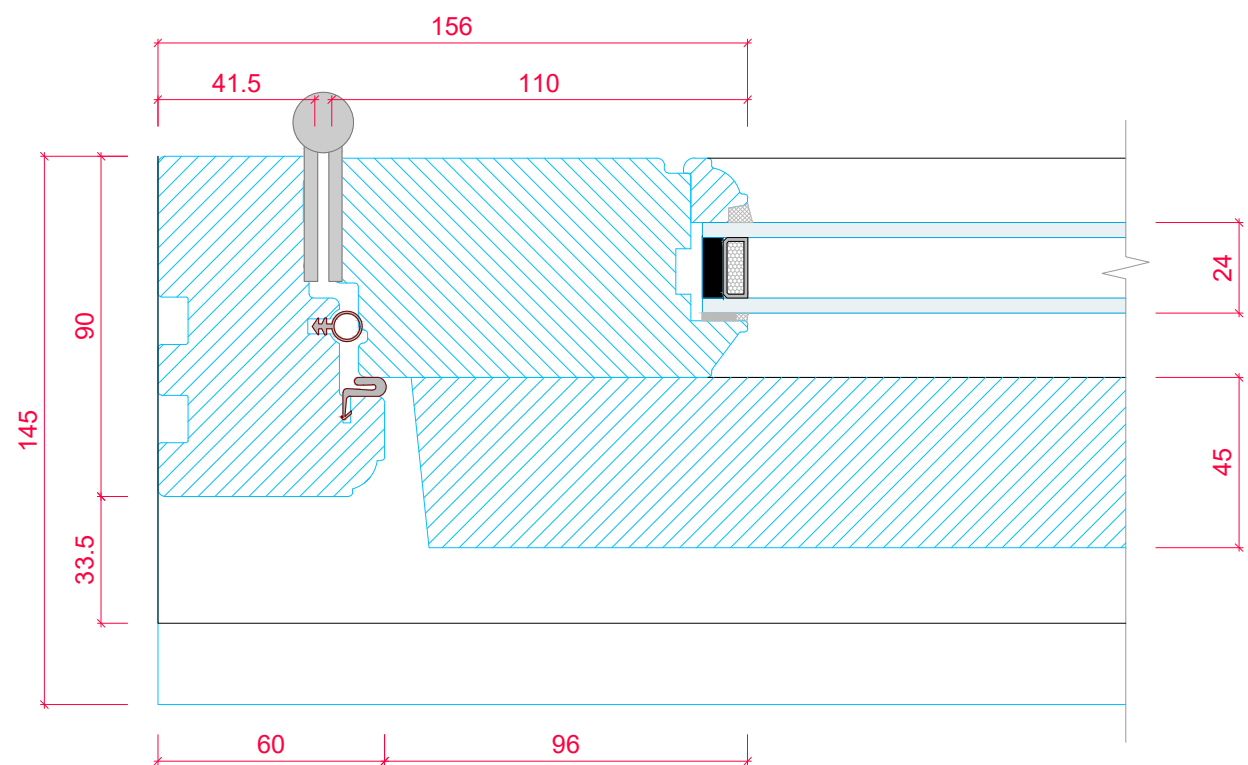


DOOR DEX 1 & 2 - PLAN
SCALE 1:2

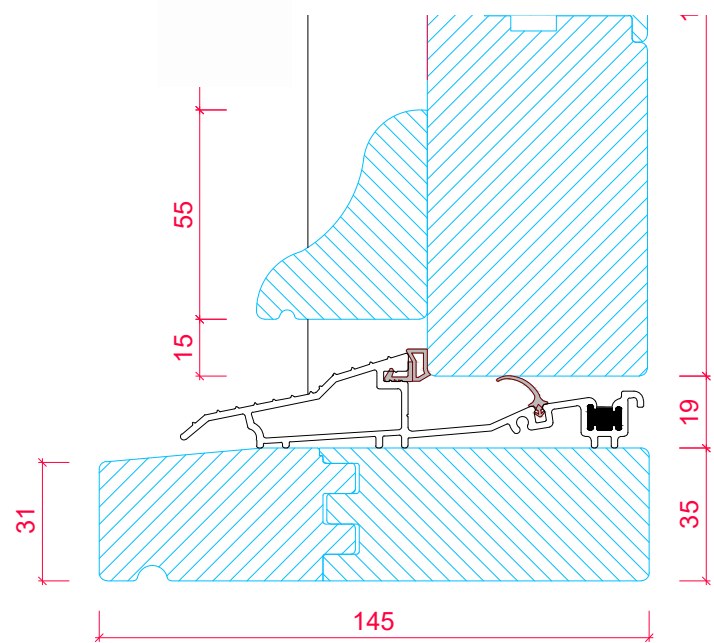


DOOR DEX 1 & 2 - SECTION
SCALE 1:2

NOTE:
This drawing is copyright
Do not scale, if in doubt, ask
Drawing to be used for the intended status use only

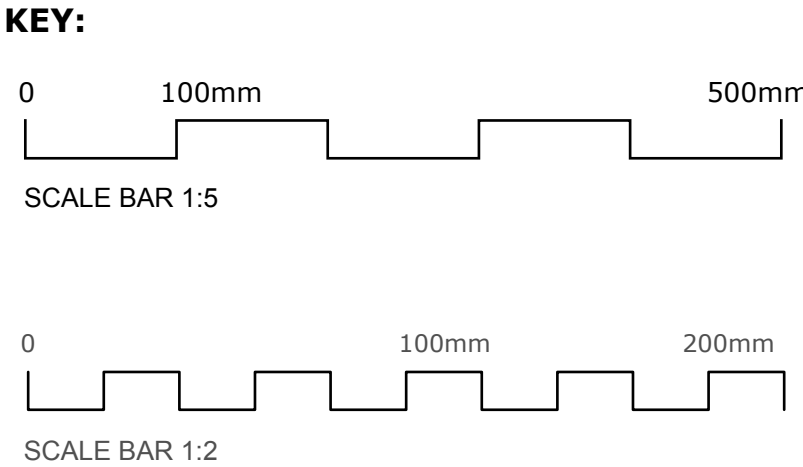

FRAME: HARDWOOD (MERANTI) , COLOUR"
"LONDON GREY"
DOOR PANELS: HARDWOOD (MERANTI),
COLOUR "LONDON GREY"
CILL: HARDWOOD (MERANTI)
IRONMONGERY: STAINLESS STEEL, STYLE
"NEWBURY"

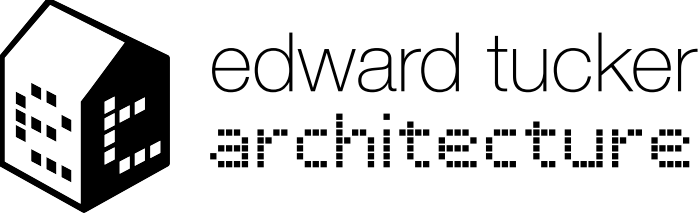

client: **MR & MRS PARIS**
project: **9 HIGH ROAD, ASHTON KEYNES**
date: **NOV 2025**
scale: **1:5 & 1:2 @ A1**

**DOORS DEX 1 & 2
ELEVATIONS & DETAILS**

TECHNICAL DESIGN