



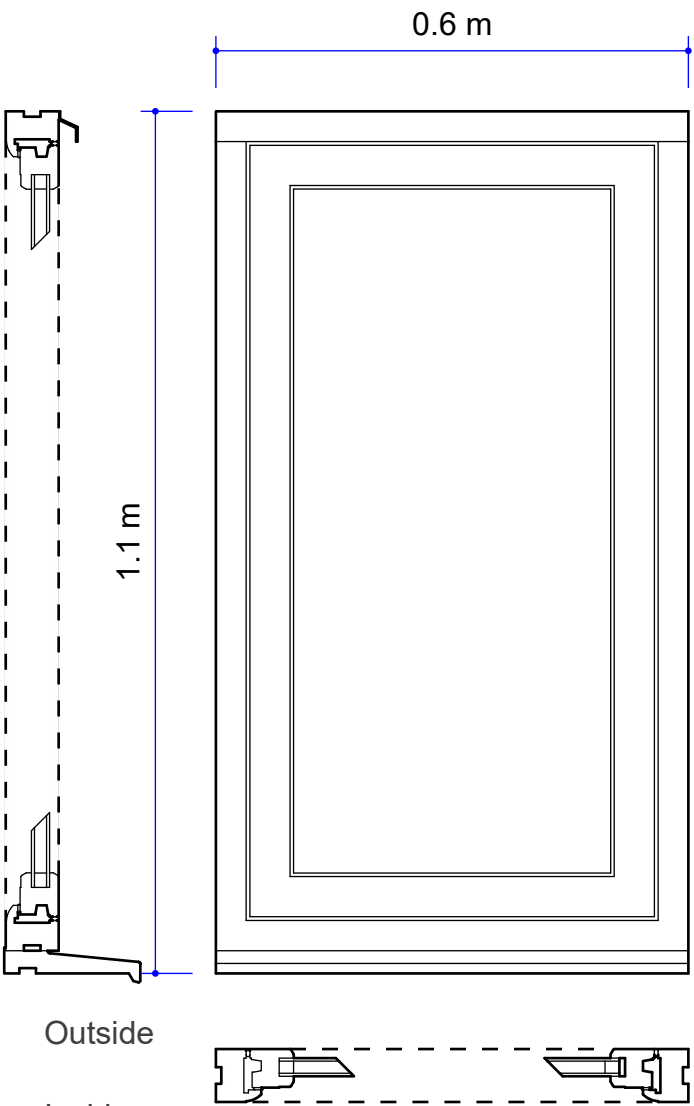

Type 1 - One casement, overall size = 0.71 sqm
clear glazing = 0.38 sqm

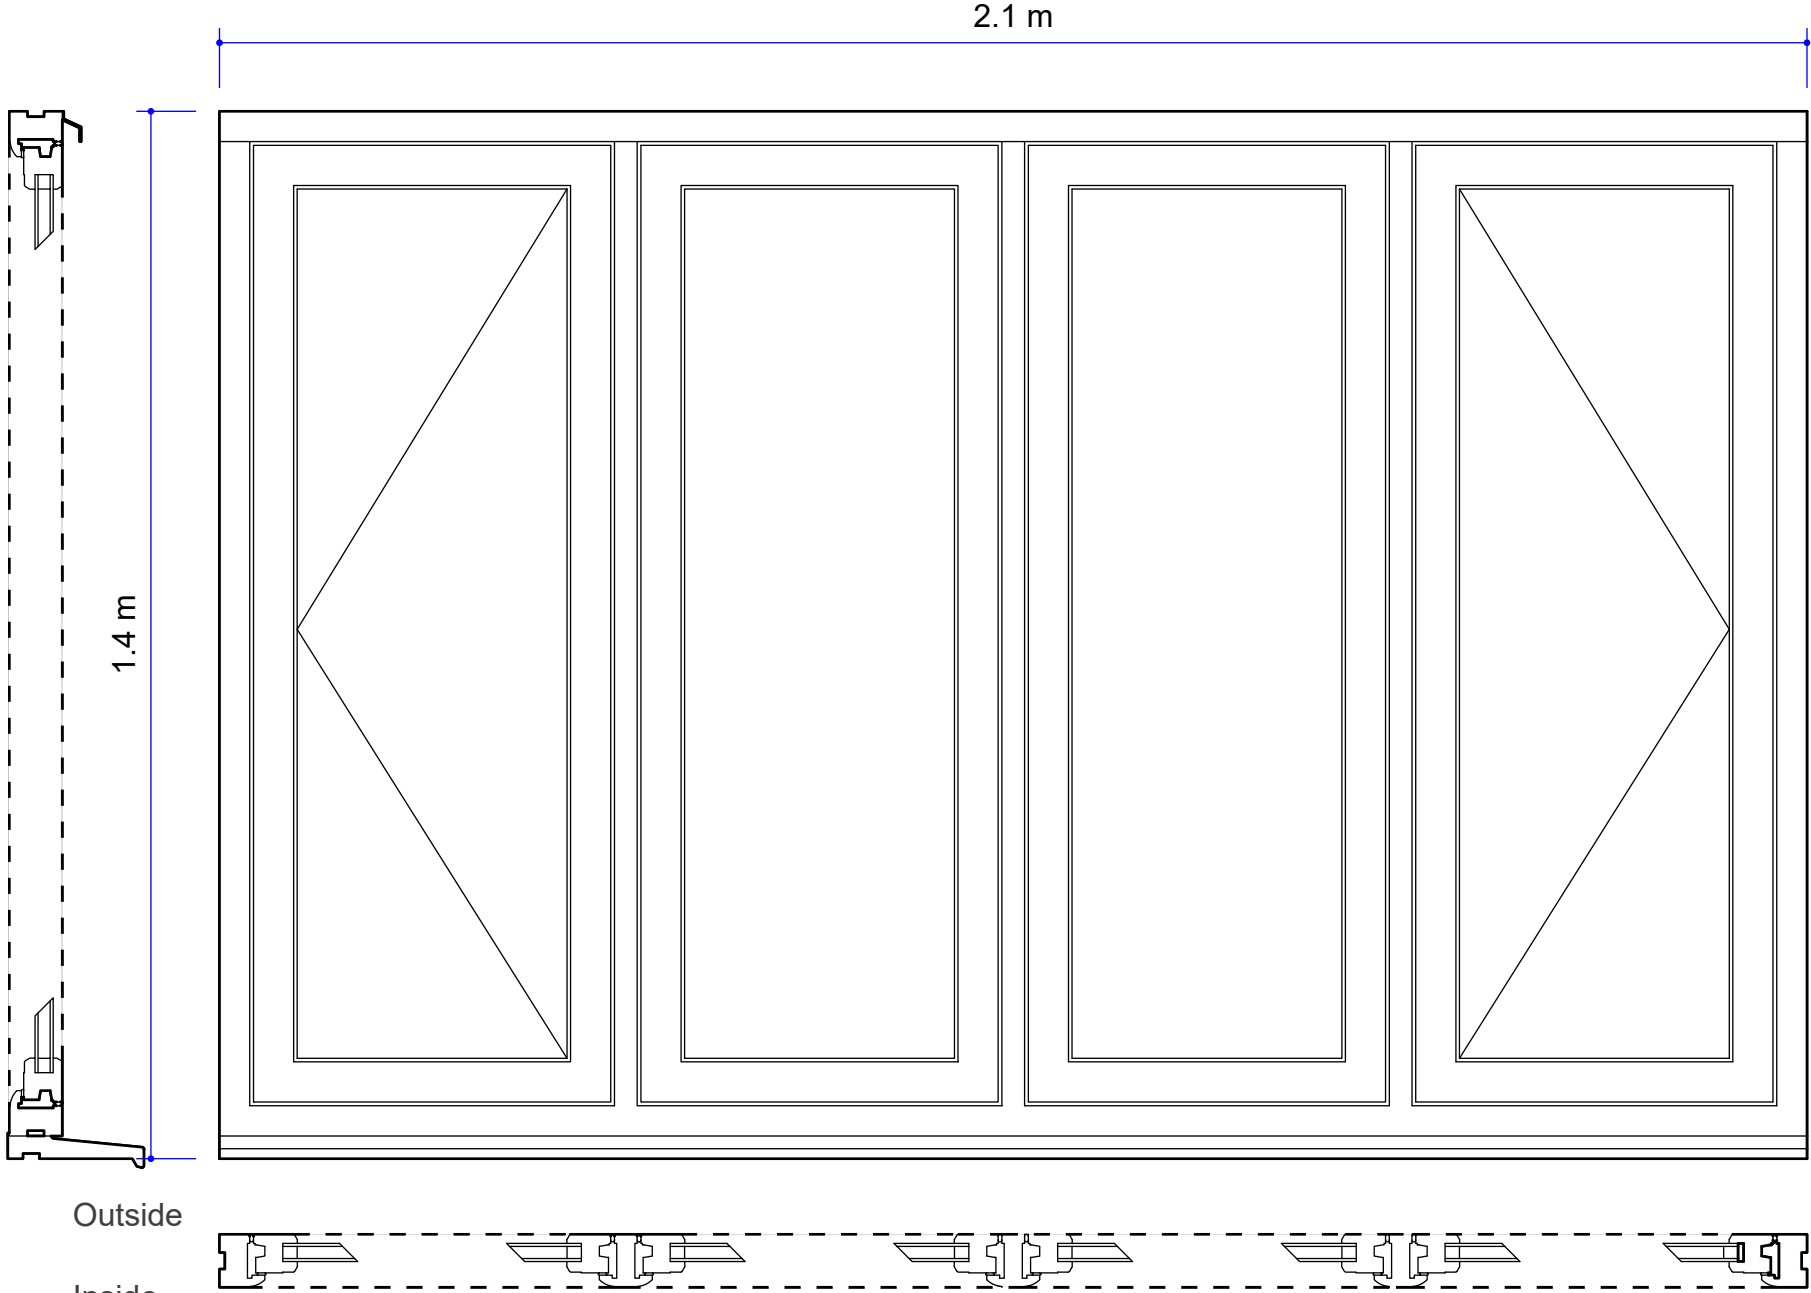

Type 4 - Four casement, overall size = 2.94 sqm / clear glazing = 1.76 sqm

Please note, windows shown are the most prevalent size
Widths are largely consistent within a window type
Heights vary according to room and storey
See accompanying window schedule for list of sizes

