


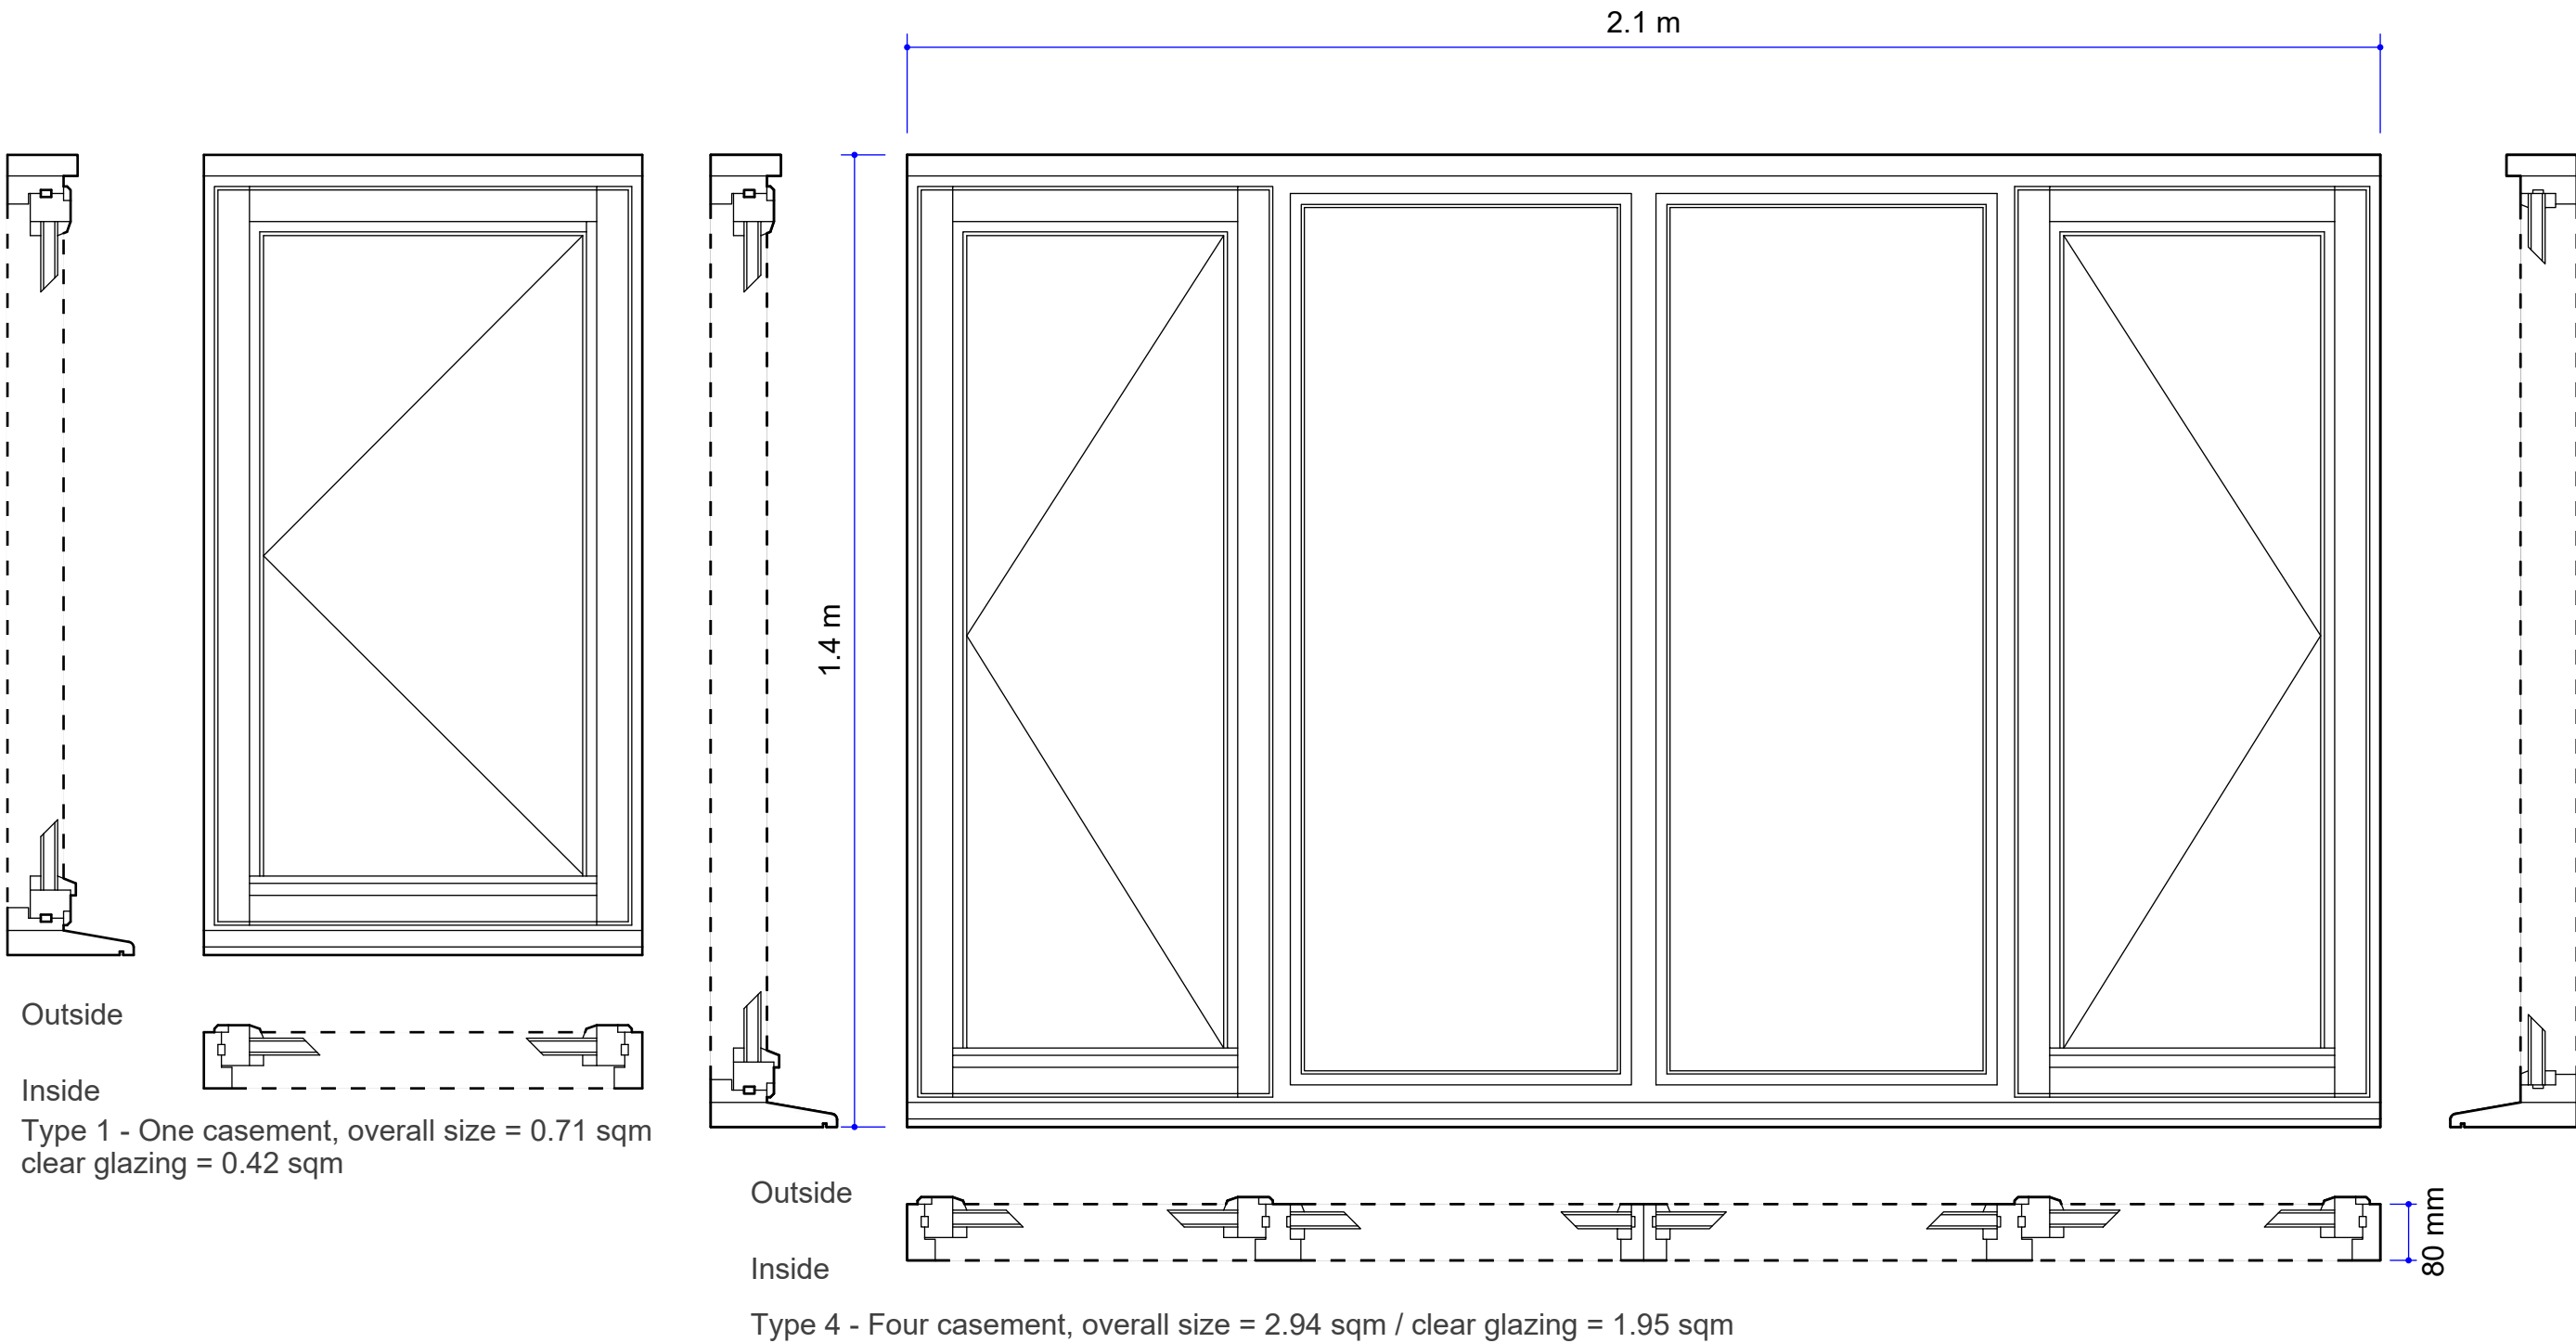

Please note, windows shown are the most prevalent size
Widths are largely consistent within a window type
Heights vary according to room and storey
See accompanying window schedule for list of sizes

