
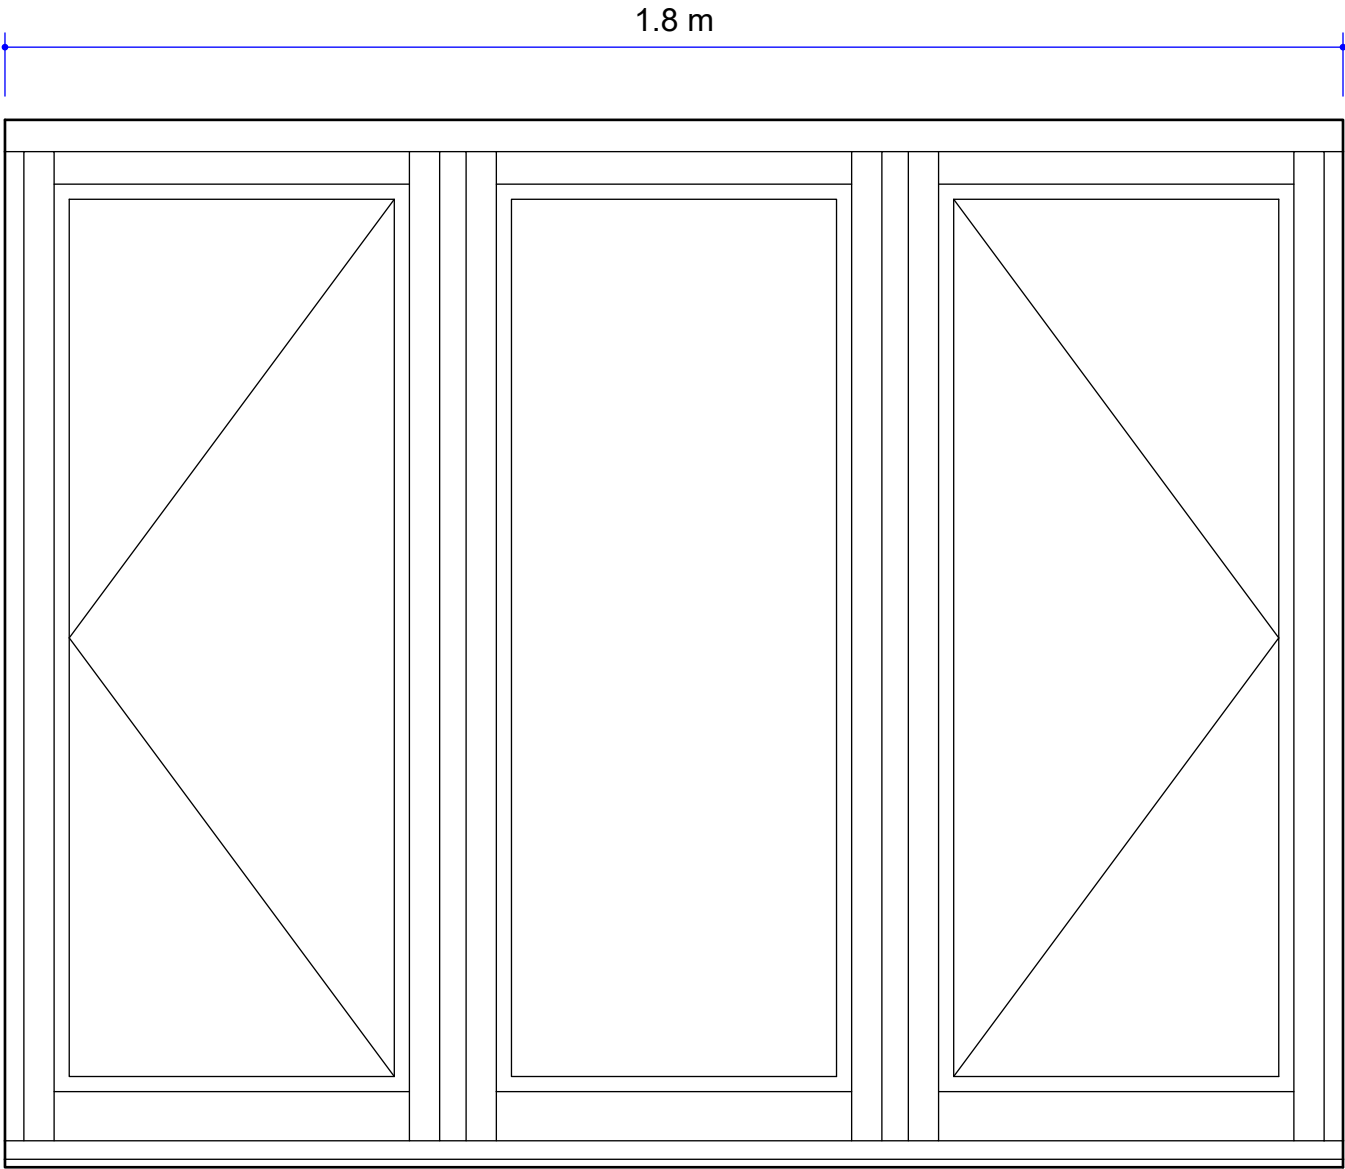


Type 2 - Two casement overall size = 1.68 sqm / clear glazing = 1.13 sqm

Type 3 - Three casement, overall size = 2.52 sqm / clear glazing = 1.50 sqm

Please note, windows shown are the most prevalent size
Widths are largely consistent within a window type
Heights vary according to room and storey
See accompanying window schedule for list of sizes

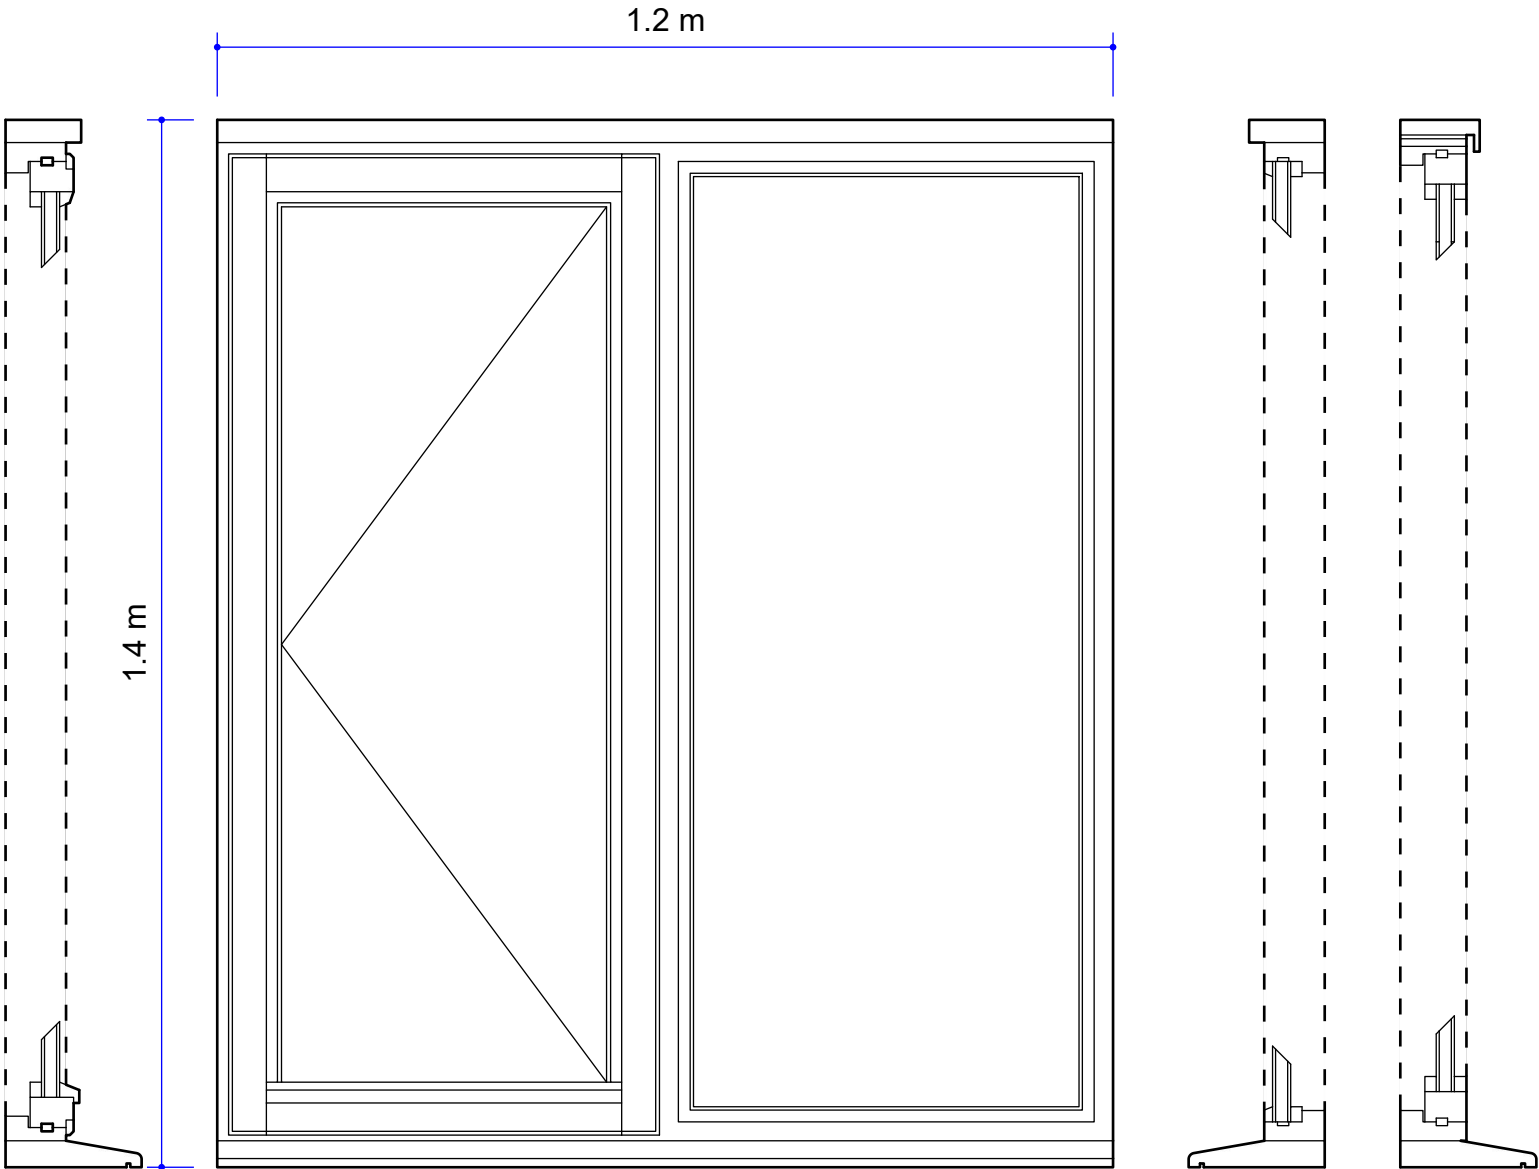