


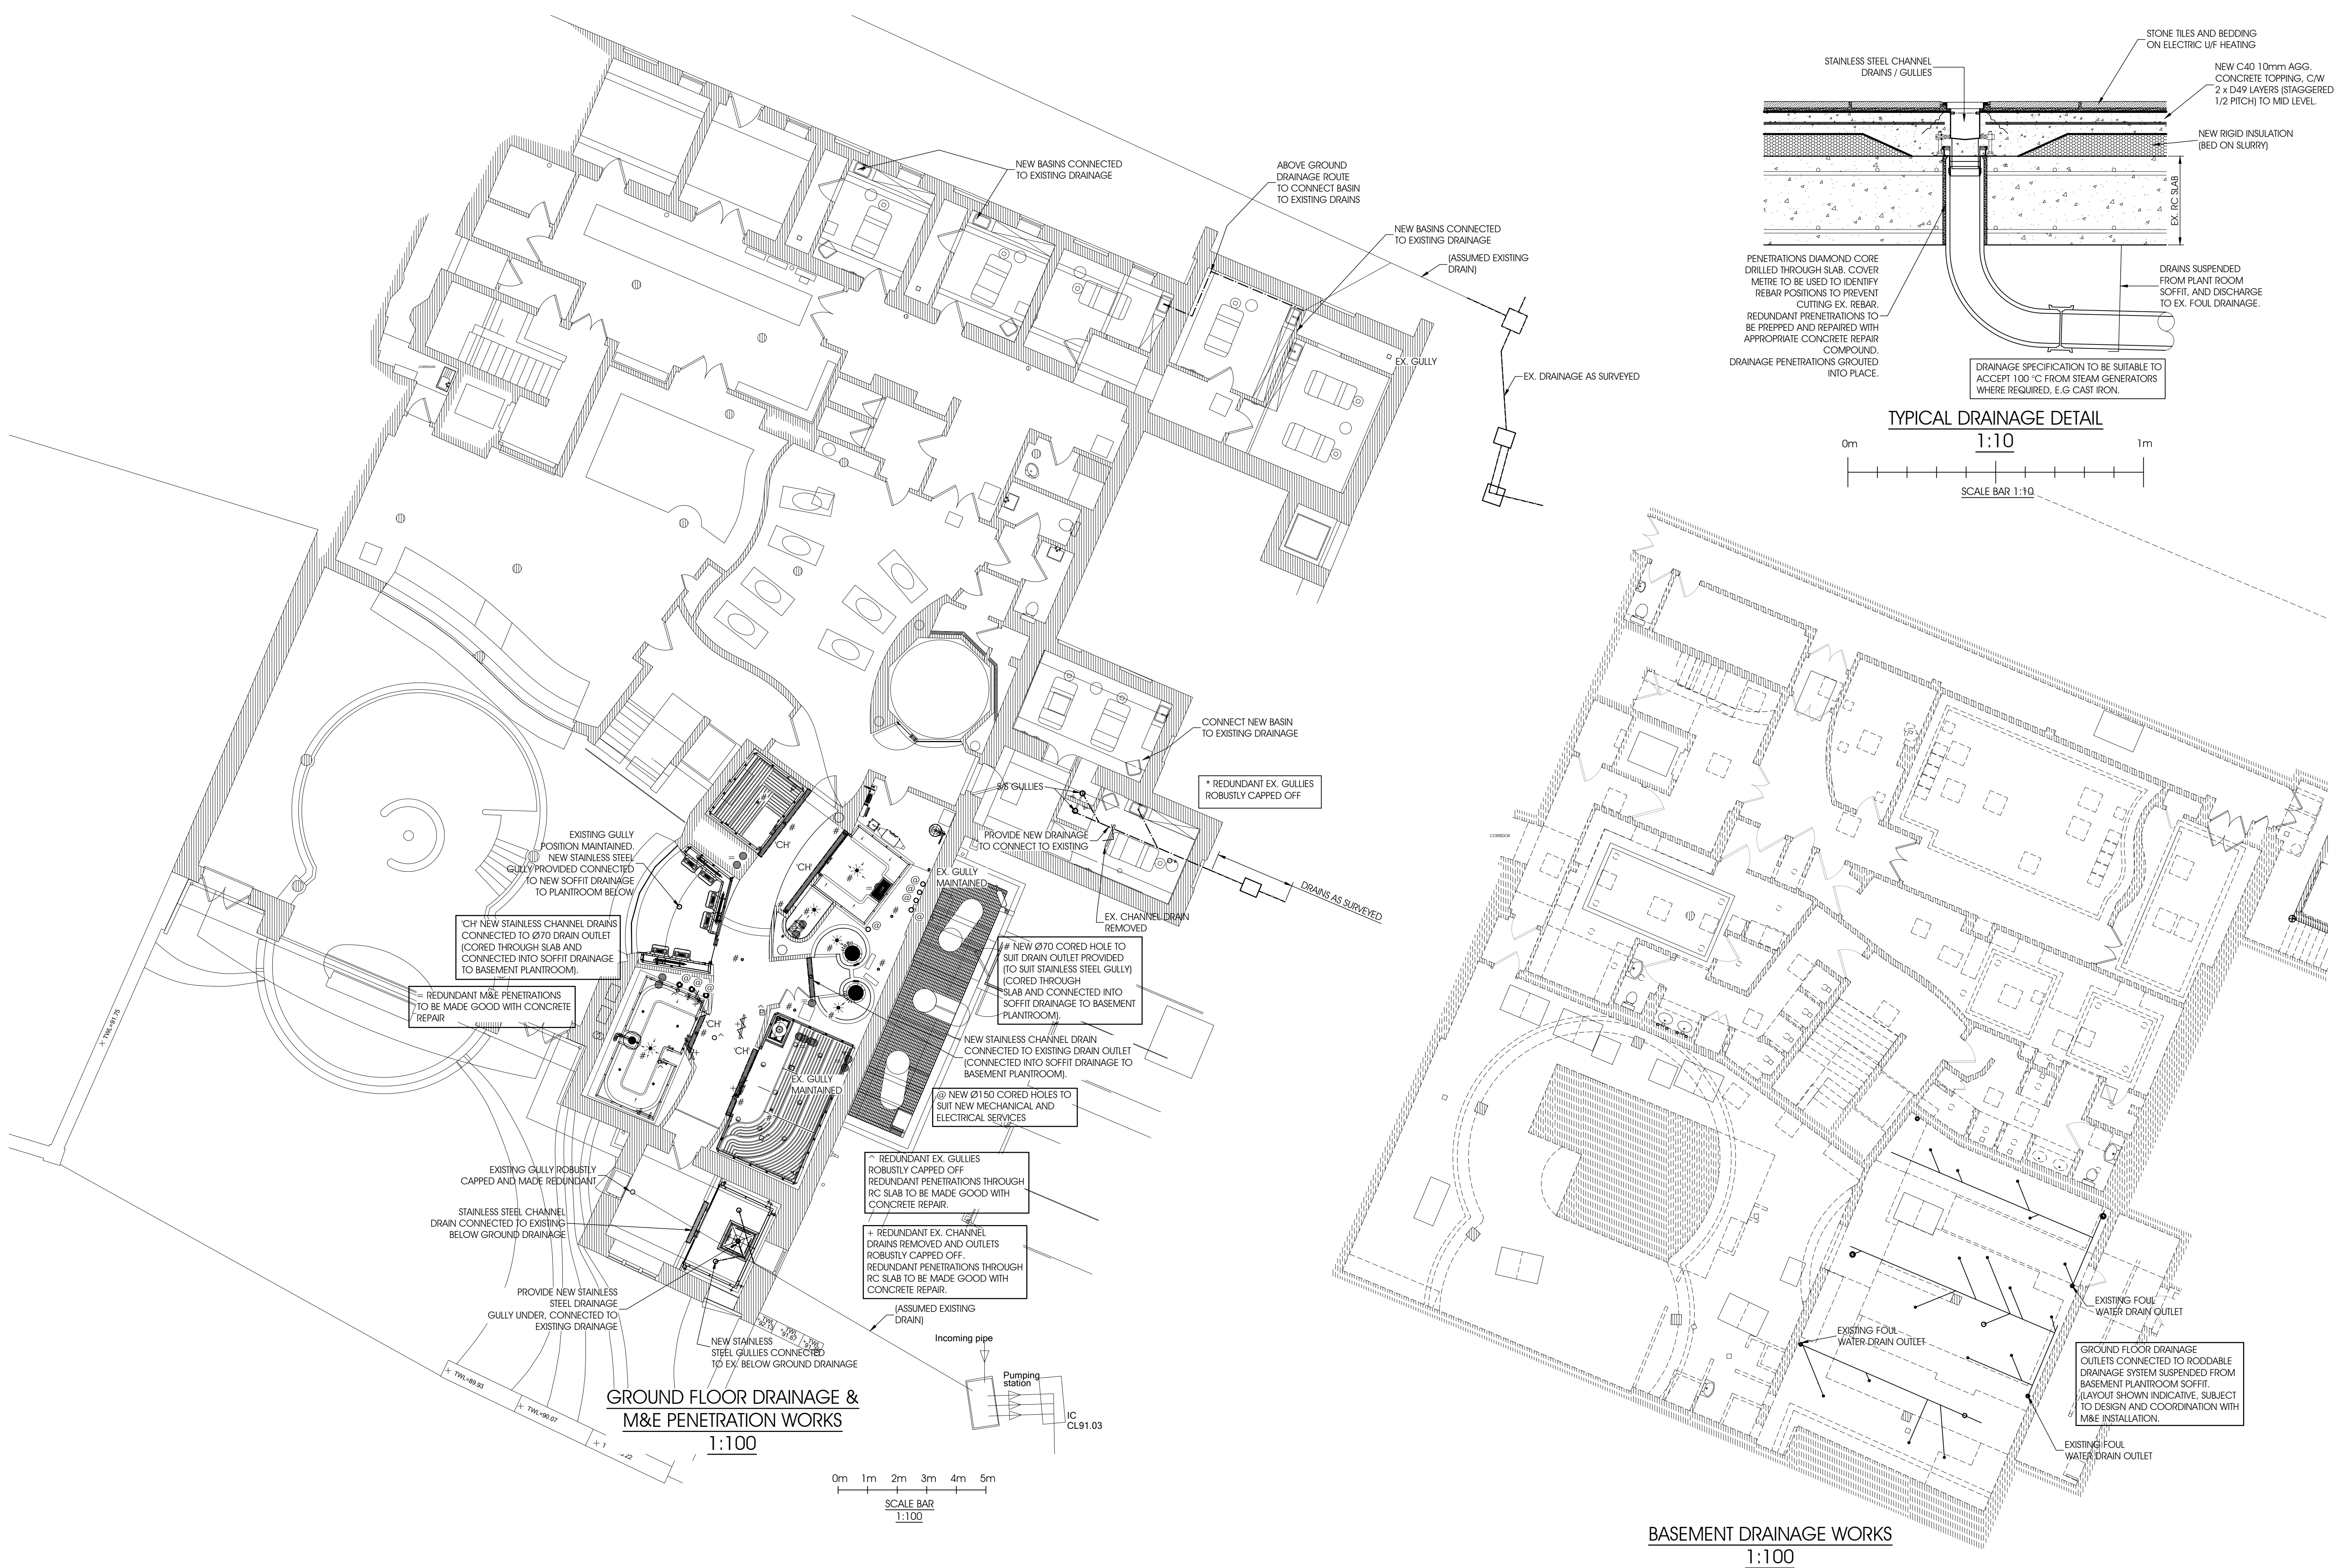

mark lovell DESIGN ENGINEERS 6 HIGH STREET, DOVER, KENT, TN10 1AT. TEL: 01380 724 213 FAX: 01380 721 205 WEB: www.mld.co.uk	client: WHATLEY MANOR HOTEL AND SPA	project: WHATLEY MANOR SPA REFURBISHMENT	diag. title: PROPOSED DRAINAGE REVISION TO REFURBISHED SPA	scale: AS INDICATED @ A1	checked: ML	notes: ISSUED FOR LISTED BUILDING CONSENT PURPOSES THIS DRAWING IS TO BE READ IN CONJUNCTION WITH ALL RELEVANT MLD DETAILS & MLD PROJECT SPECIFICATION. ALL DIMENSIONS ARE IN MILLIMETERS UNLESS NOTED OTHERWISE. DO NOT SCALE FROM THIS DRAWING ALL MEMBERS TO BE ROBUSTLY FRAMED TOGETHER WITH PROPRIETARY CLIPS OR SIMILAR CONTRACTOR TO ENSURE STABILITY OF ALL ELEMENTS OF WORK DURING CONSTRUCTION AT ALL TIMES. METHOD STATEMENTS TO BE PROVIDED. IF THERE IS ANY CONFLICTING INFORMATION OR CONFUSION IN ANY ITEM QUERY BEFORE PROCEEDING.	drawn by: TB	date: NOVEMBER 2025	approved: ML	10/11/25 - P1 - PRELIMINARY ISSUE FOR COMMENT 19/11/25 - P2 - PRELIMINARY ISSUE FOR COMMENT (MINOR AMENDMENTS FOR UPDATED SPA LAYOUT) 08.01.2026 - LBC - ISSUED FOR LISTED BUILDING CONSENT	P1 P2 P3 LBC
	job no.-diag. no.: 1957.21-DR-001										