
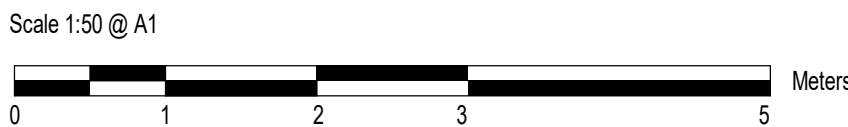


THIS DRAWING RELIES ON COLOUR TO DIFFERENTIATE BETWEEN STRIPPED-OUT AND RETAINED SERVICES AND SHOULD BE PRINTED ON COLOUR IF USED ON SITE.

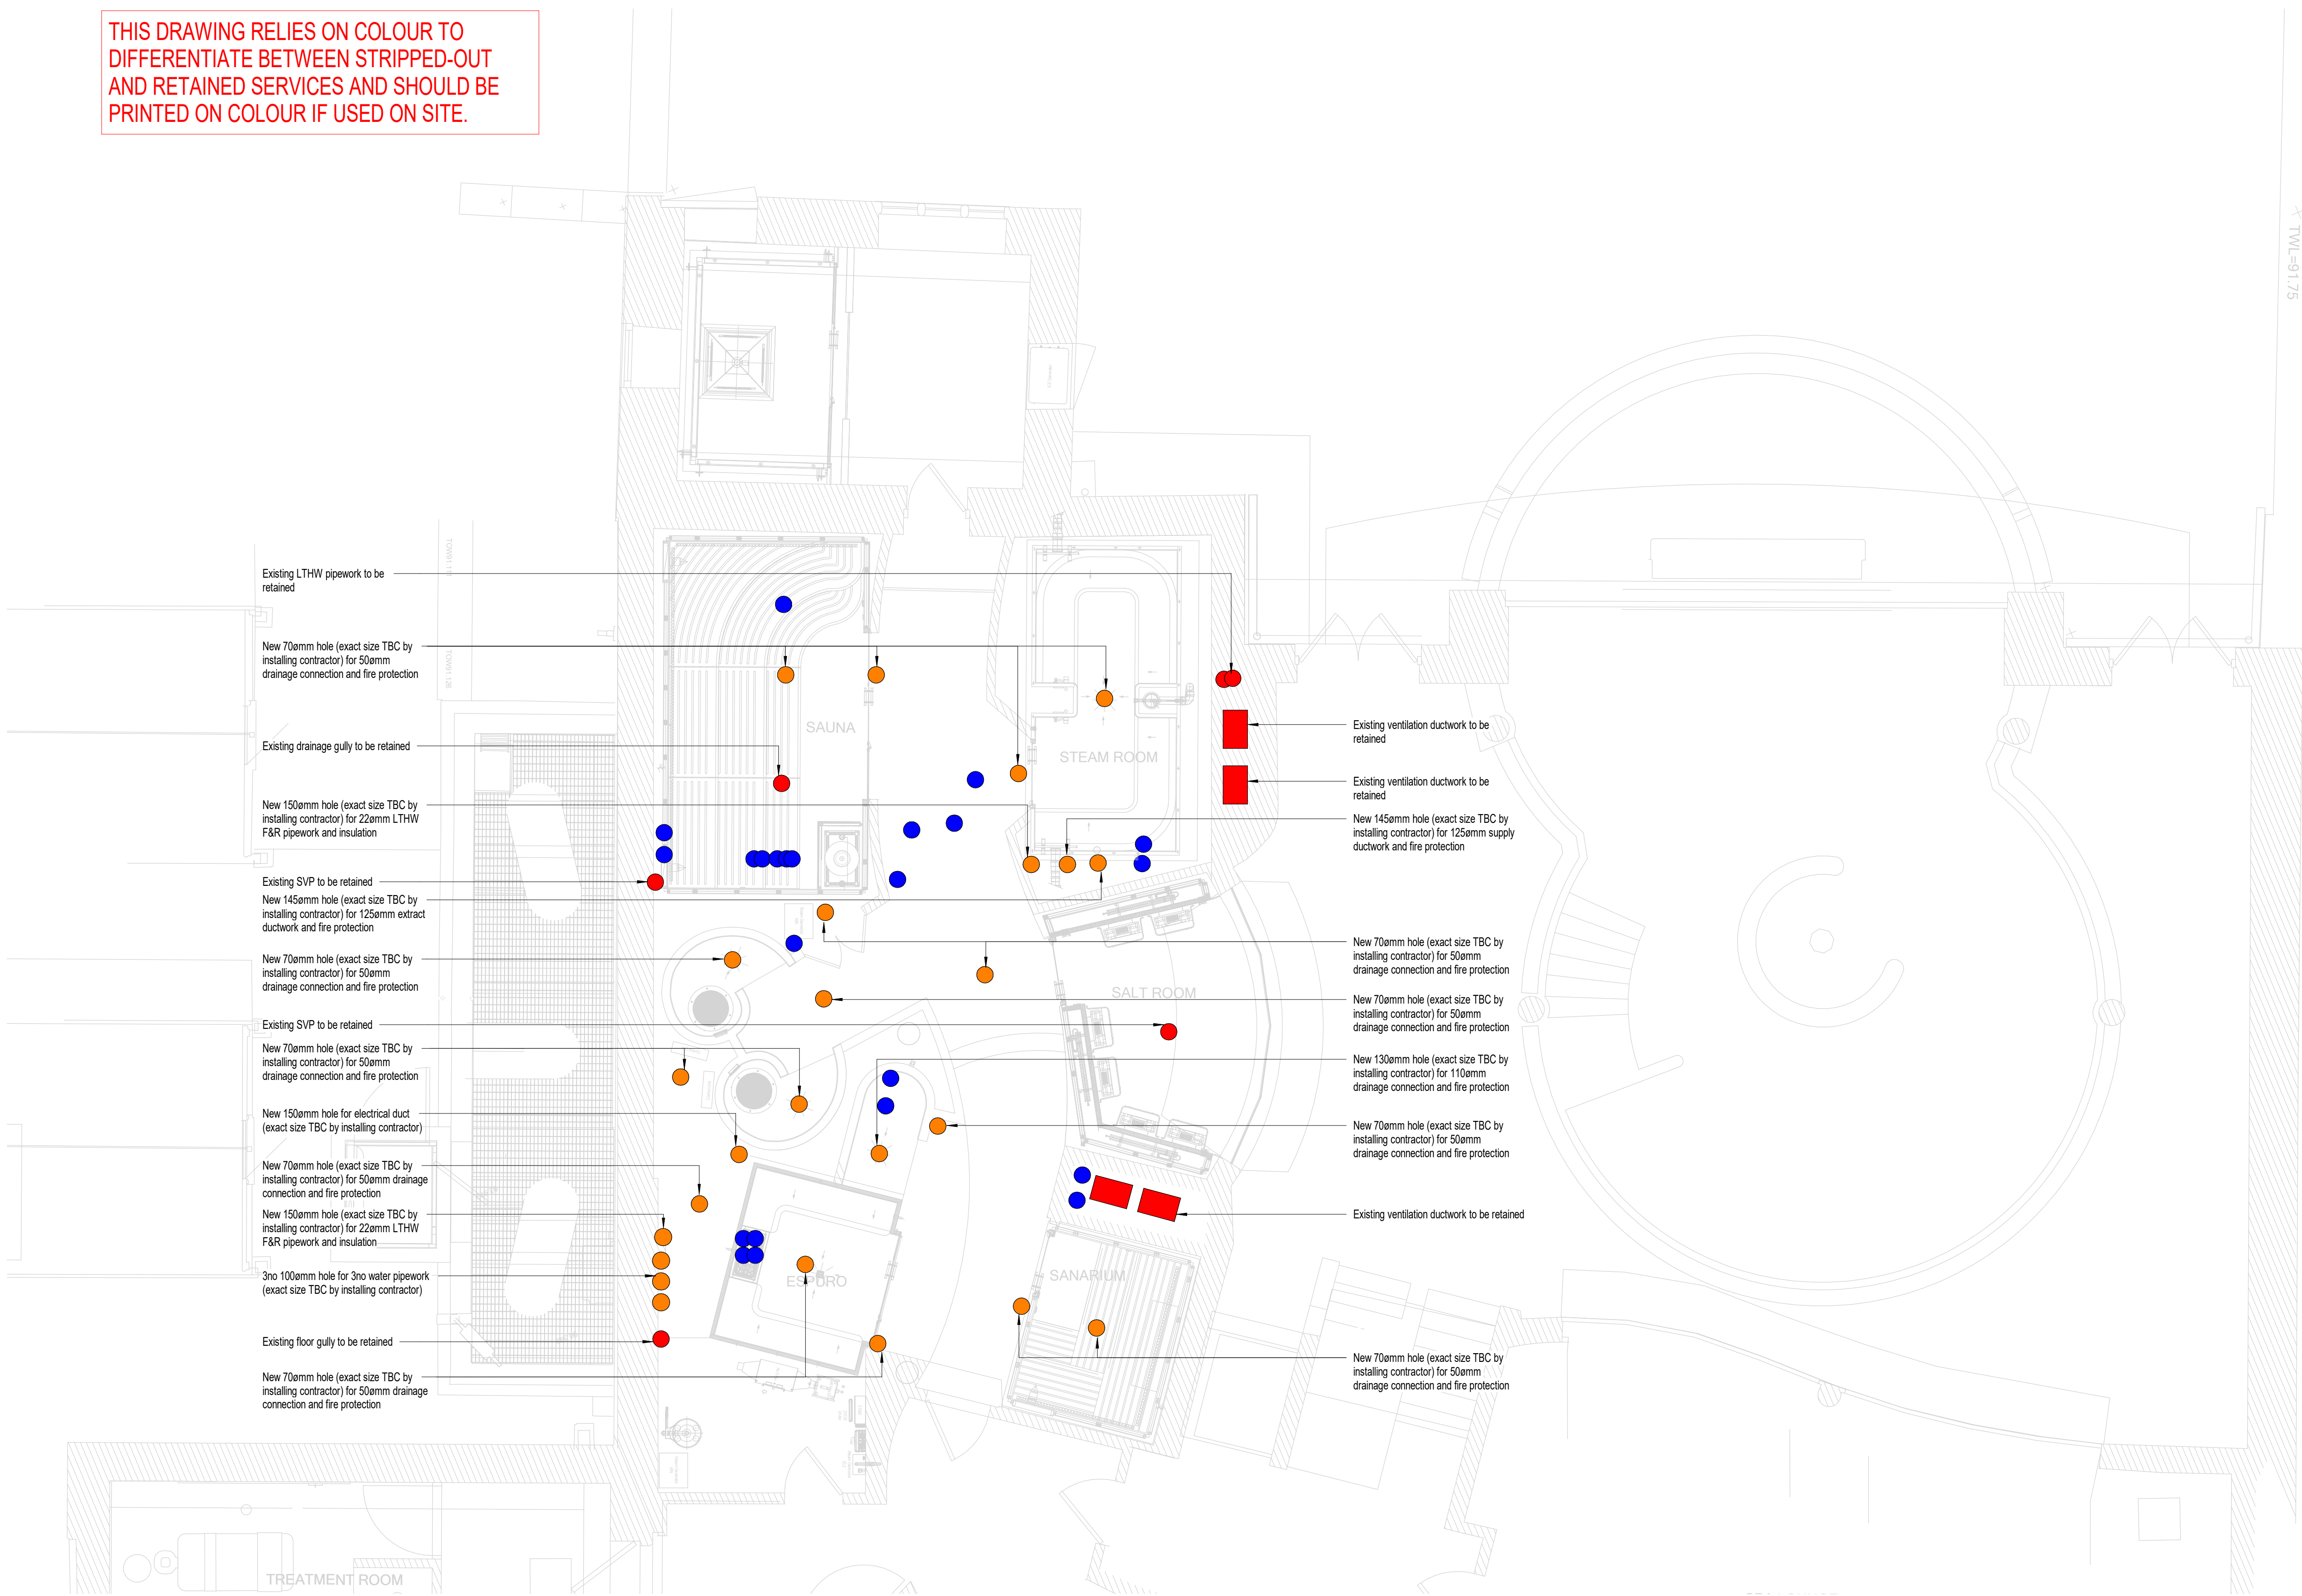

Do not scale from this drawing.
All dimensions to be confirmed on site.

Notes

- To be read in conjunction with all associated drawings, schedules, reports and specifications.
- This is a colour drawing, refer to mechanical and electrical symbol sheets and colour keys.
- The contractor is to refer to the latest fire strategy and ensure full compliance.
- The contractor is to agree access requirements with Architect.
- This drawing does not show BWIC holes which are smaller than Ø70mm.

Key:

- Approximate location of existing penetrations, to be retained
- Approximate location of redundant penetrations through slab to be made good
- Approximate location of new BWIC penetrations

Symbols on drawing represent approximate locations. Refer to associated annotations for sizes.

P03	S0	15 Jan 26	Preliminary Issue
P02	S0	19 Dec 25	Preliminary Issue
P01	S0	11 Dec 25	Preliminary Issue

Revisions

Client

Whatley Manor Hotel

Architect

MLDE

e³ consulting engineers
QUEEN SQUARE HOUSE, 18-21 QUEEN SQUARE, BRISTOL BS1 4NH
TEL: 0117 238 0909 www.e3ce.com

Job Internal Project No. 4929

Whatley Manor Hotel

Title

Ground Floor Spa Zone A Slab BWIC Requirements

Drawing No.

4929-E3C-SPA-00-D-Z-9060

Scale	Author	Reviewer	Status	Rev.
1 : 50 @ A1	AB	SC	S0	P03