


REVISION NOTES

Rev	Date	Description	Drw	Chk
A	14/12/2023	NMA Draft	LS	LS
B	20/12/2023	NMA Draft	HJ	LS
C	12/12/2024	NMA Draft	HJ	LS
D	08/01/2024	NMA Application	HJ	LS
E	23/04/2025	NMA Application	HJ	LS
F	15/01/2026	Windows on extension omitted	HJ	LS

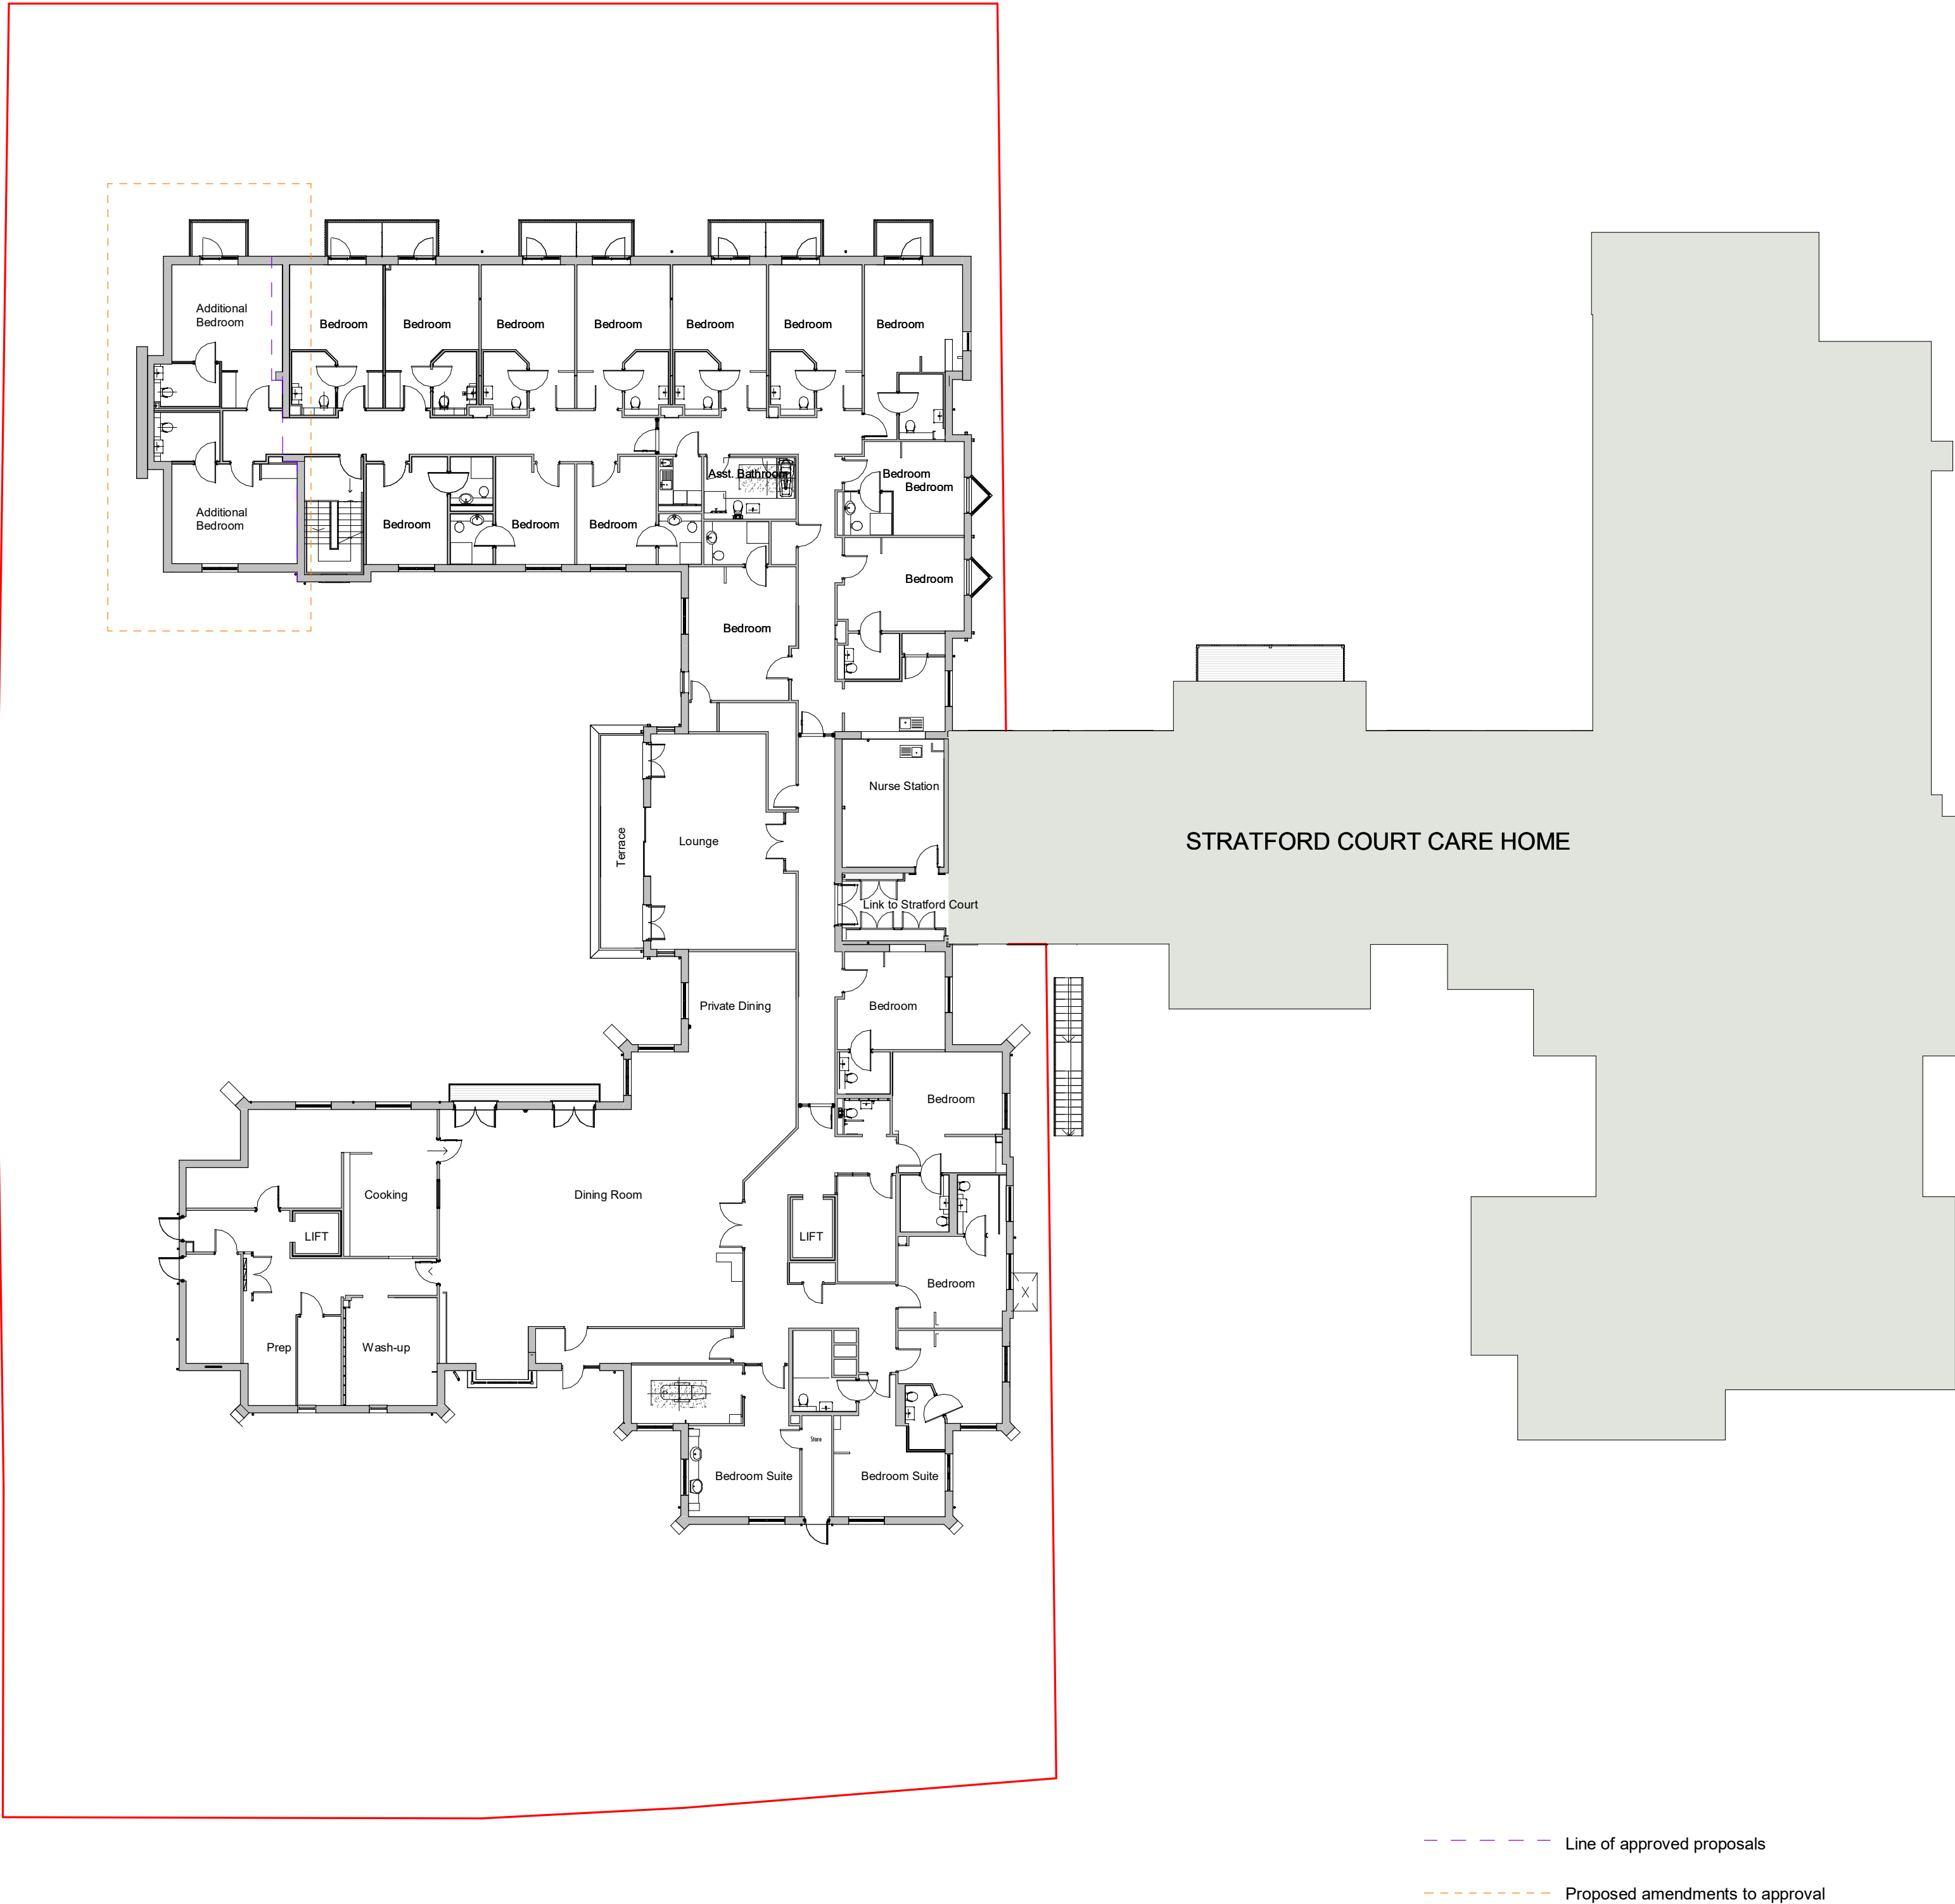

Project
Braemar Lodge
Stratford Road, Salisbury

Client

Colten Care



WLAWilliamsLester.

1 Star Lane, Ringwood, Hampshire, BH24 1AL
www.williamslester.com 01425 485234 mail@williamslester.com

Braemar Lodge - Upper Ground Floor Proposed

Scale A1 @ 1 : 200

Revision Drawing Status

F Developed Design

Suitability Suitability Description

Drawing No.

5849-WLA-ZZ-GF-DR-A-2111