
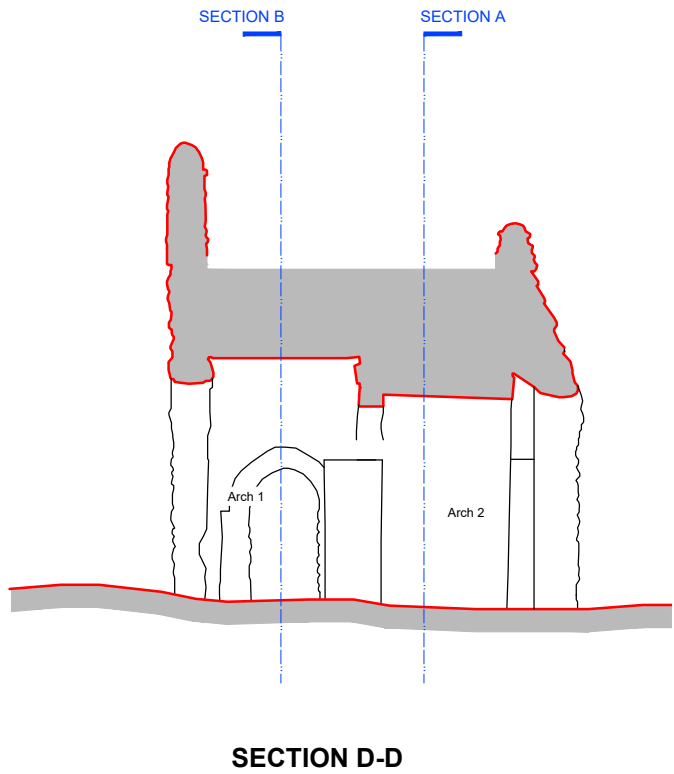


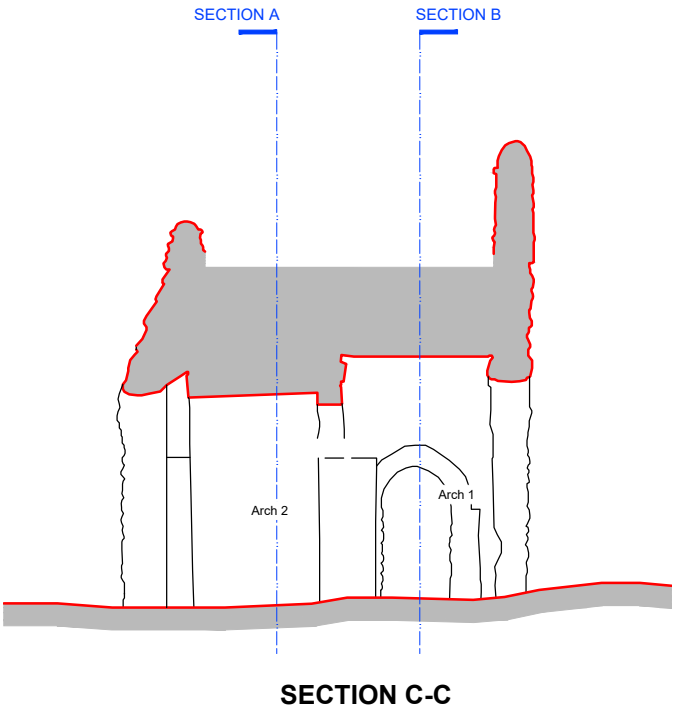

- GENERAL NOTES:
1. The design and drawings are the copyright of the consultant unless otherwise agreed and must not be used or reproduced without their permission.
 2. Drawings based on measured survey prepared by Advantage Geomatics Limited dated April 2022.

0 1 5M
1:100 scale

KEY:

Rev	Date	Description	By

Issue

PLANNING

Information / Statutory Consent / Tender / Construction / As Built

scott & twine
ARCHITECTS & INTERIOR DESIGNERS
The Old Power Station, Mortlake High Street
London SW14 8SN
T +44 (0) 20 3355 9699
www.scott-twine.co.uk

Client

KAZUHIKO AKAO

Project

Devizes Castle, Devizes, Wiltshire
External Fabric Repairs & Restorations
Castle Grounds

Title

Moat Bridge
Sections C-C and D-D
as Existing

Date	Scale
10/11/2023	1:100 @ A3
Drawn By	Checked By
AP	ST
Drawing Number	Revision
2256 - 02 - 022	-