




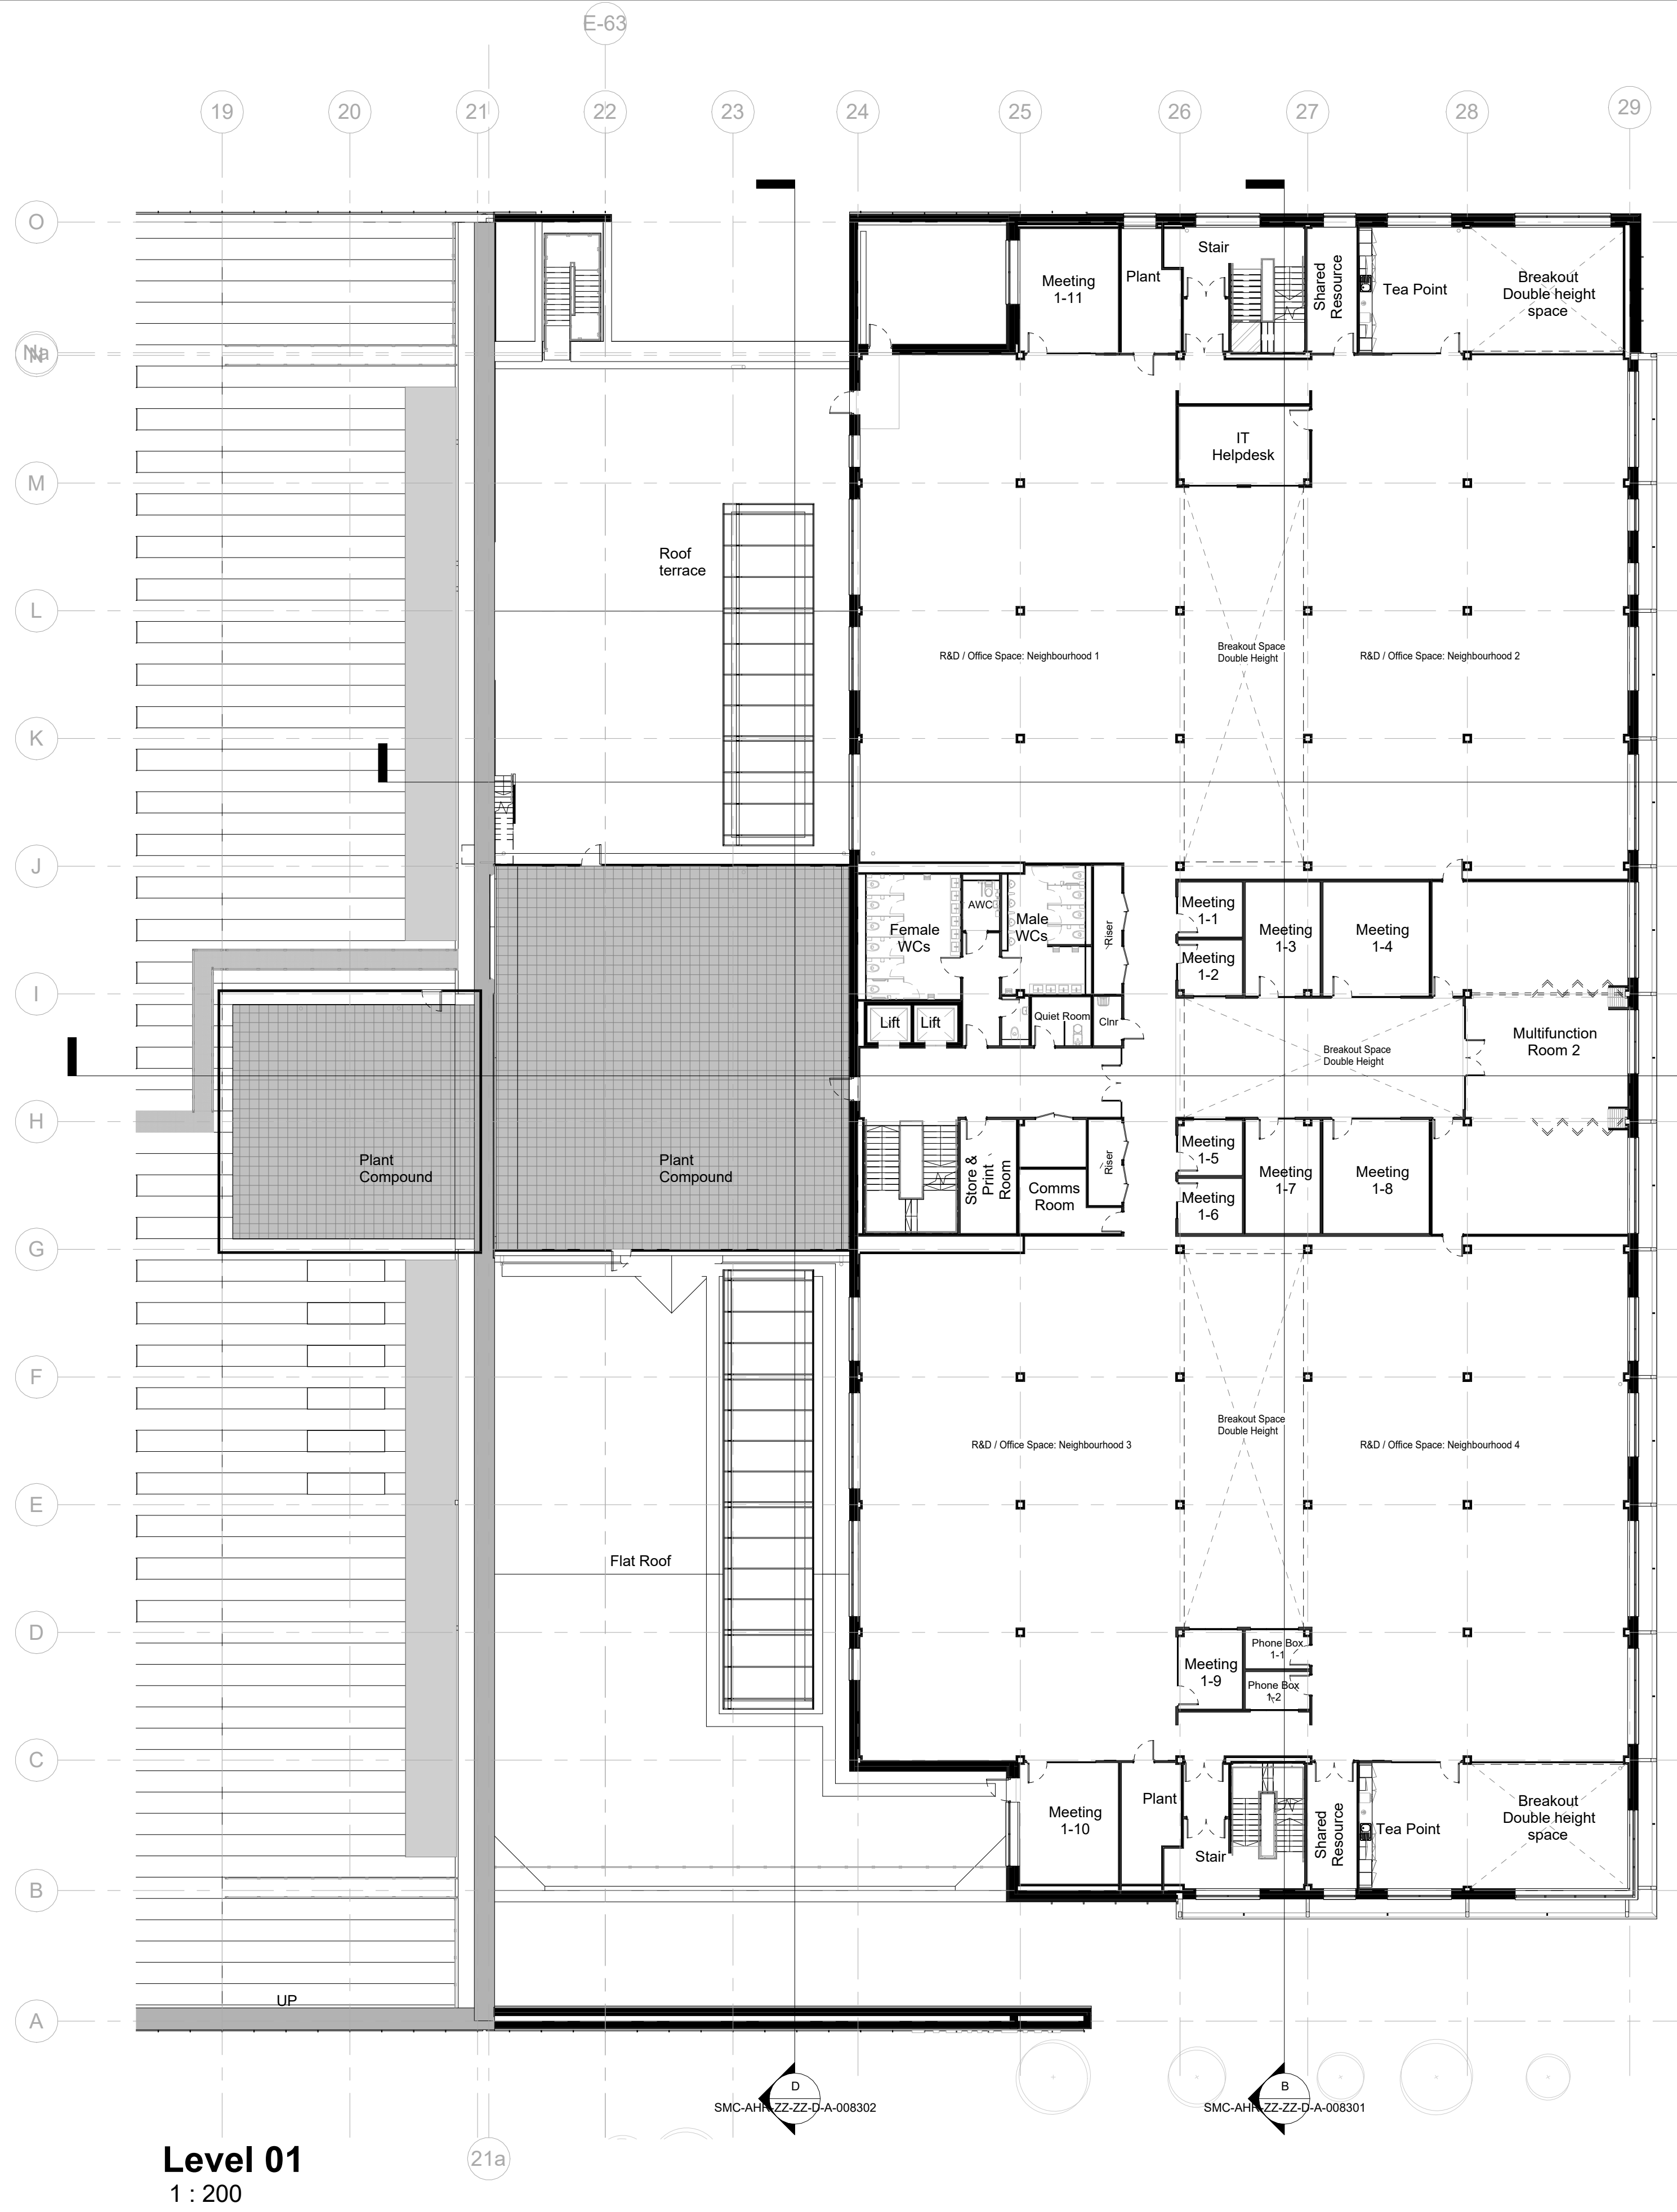


Level 01
1 : 200

Note:
UWC - Universal watercloset for gender neutral use with facilities for washing feet.
All internal layouts are shown for indicative purpose only.

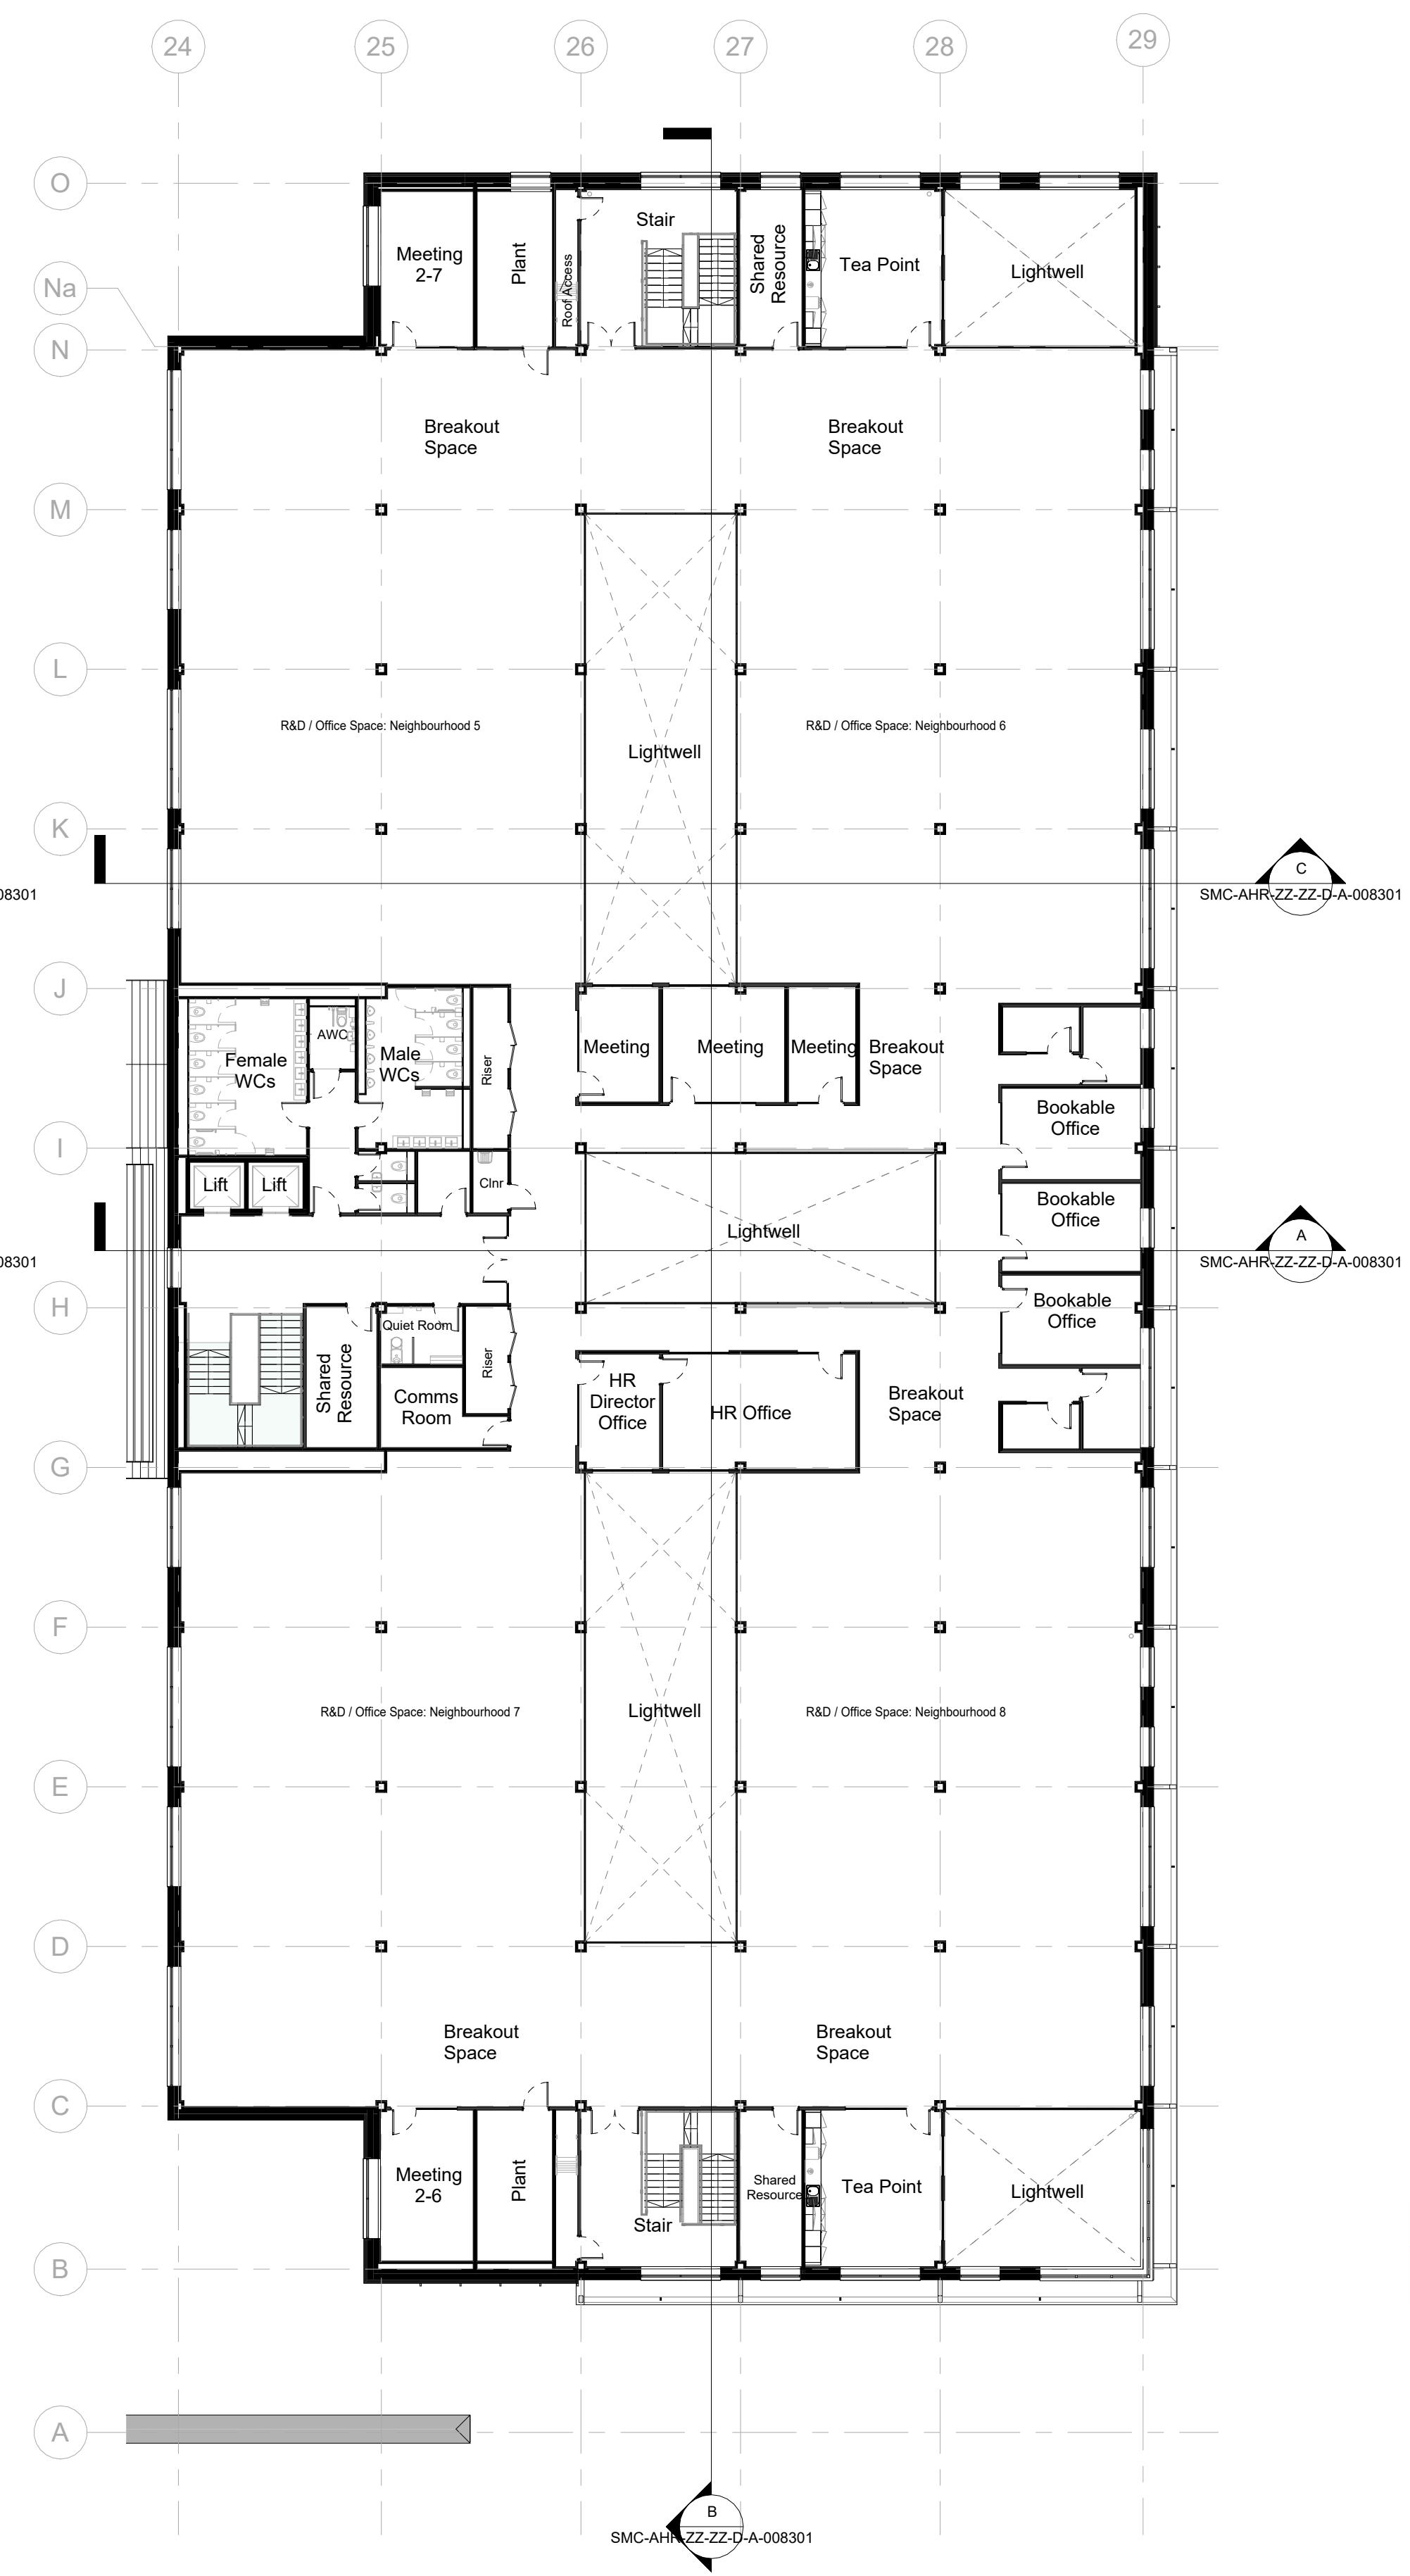

Level 02
1 : 200

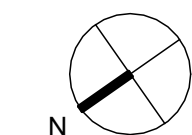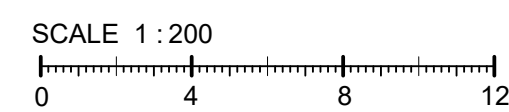

P06-B	Minor update	2026-01-12	WS	WS
P06-A	Rear concourse cladding amended for planning	2025-12-11	AJB	AJB
P06	Issued for NMA	2025-01-27	AJB	AJB
P05	Issue for Planning	2024-03-27	KW	WS
P04	Issue for Planning	2024-03-13	SW	WS
P03	Issue for Planning	2024-03-08	SW	WS
P02	Draft Planning Issue	2024-01-19		
P01	Draft Planning Issue	2024-01-05		
Rev	Description	Date	Dr by	App by
KB		01/03/24	WS	

BOWMER + KIRKLAND
Bowmer & Kirkland Ltd for Siemens
High Edge Court, Church Street,
Belper, Derbyshire, DE56 2BW
Tel +44(0)1773 893131
www.bandk.co.uk

AHR Architects Ltd
Vinery Building
Wine Street
Bristol
BS1 2SD
United Kingdom
T +44(0)117 9295146
E info@ahr.co.uk
www.ahr.co.uk

client name	Bowmer & Kirkland for Siemens		
project	Siemens Mobility Chippenham		
drawing	Upper Level Plans		
computer file	1:\032\11\06M_Profile_Folder_red\external\store\Documents\Revit_Files\Level Plans\Level 02\SMC-AHR-ZZ-ZZ-D-A-008301.dwg	plot date	
project number	2023.00411.001	scale	1 : 200 @A1
drawing number	SMC-AHR-ZZ-ZZ-D-A-008202	rev	P06-B
		issue status	S5
This drawing is to be read in conjunction with all related drawings. All dimensions must be checked and verified on site before commencing any work or producing shop drawings. The originator should be notified immediately of any discrepancy. This drawing is copyright and remains the property of AHR.			