



Cross Section D-D through Link and Main Entrance
1 : 200

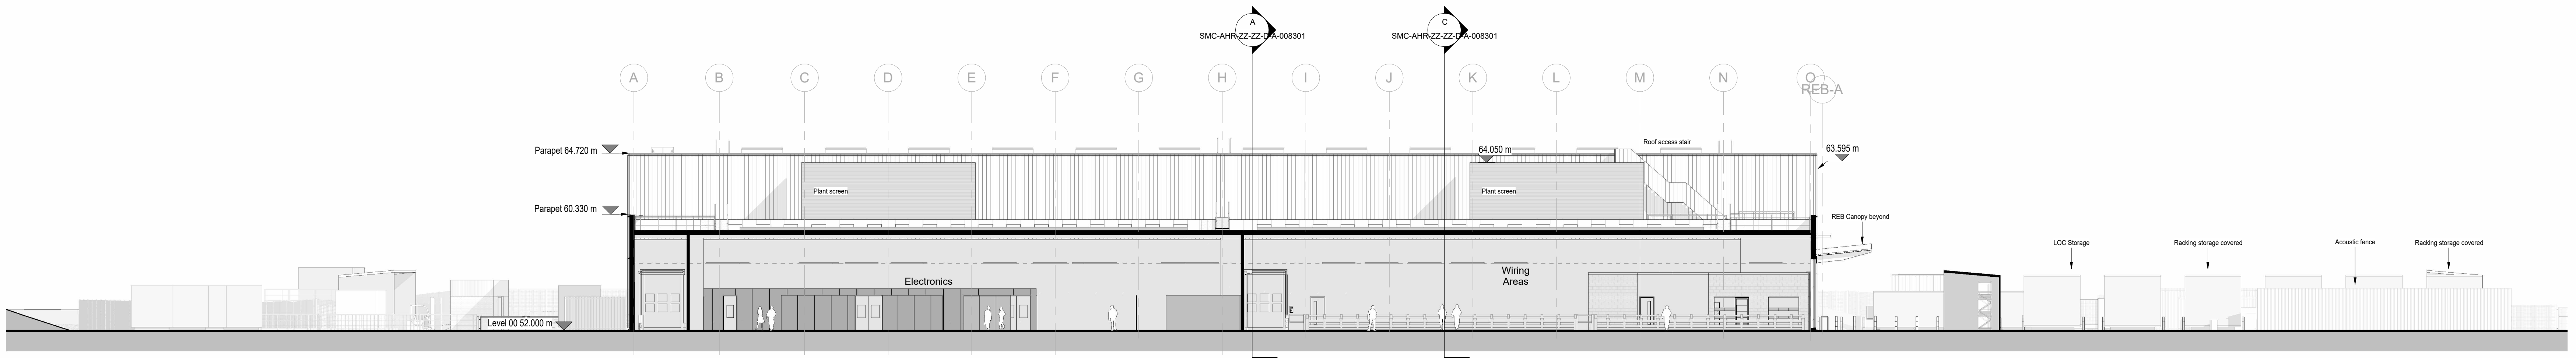


Cross Section E-E through Production
1 : 200

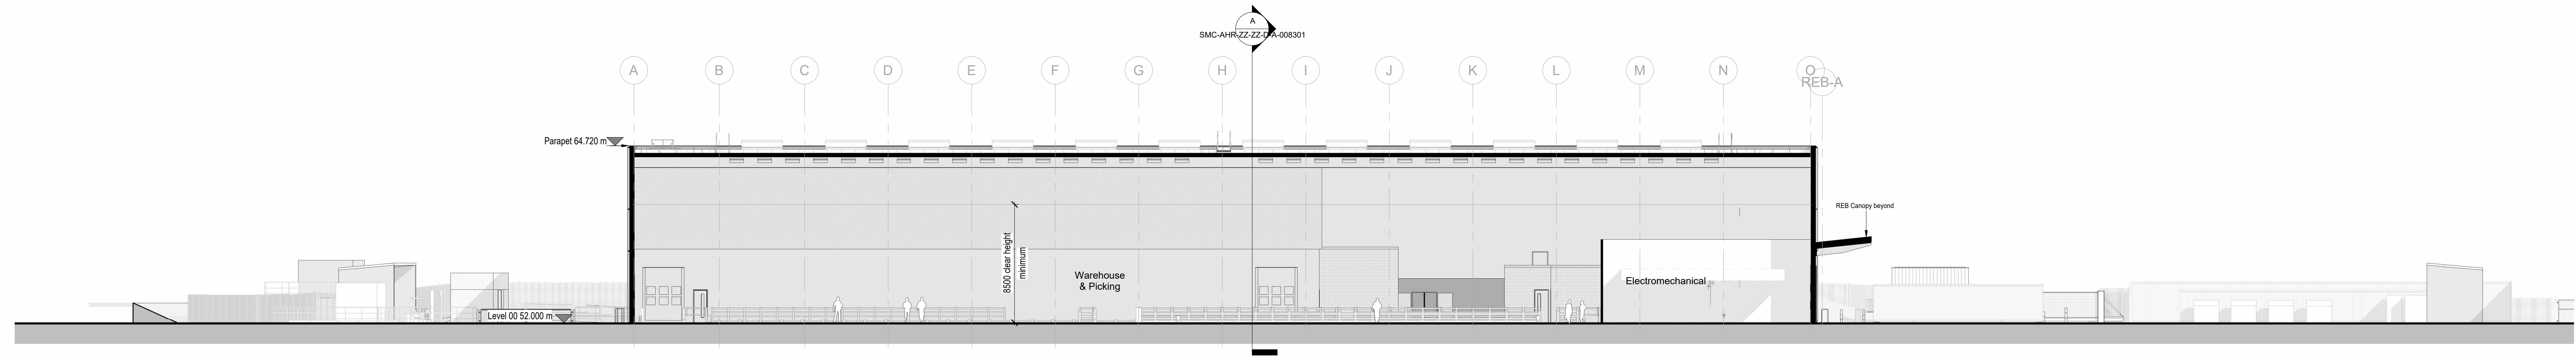

Cross Section F-F through Warehouse
1 : 200

Notes:
All dimensions and levels approximate.
All internal layouts are for indicative purpose only.

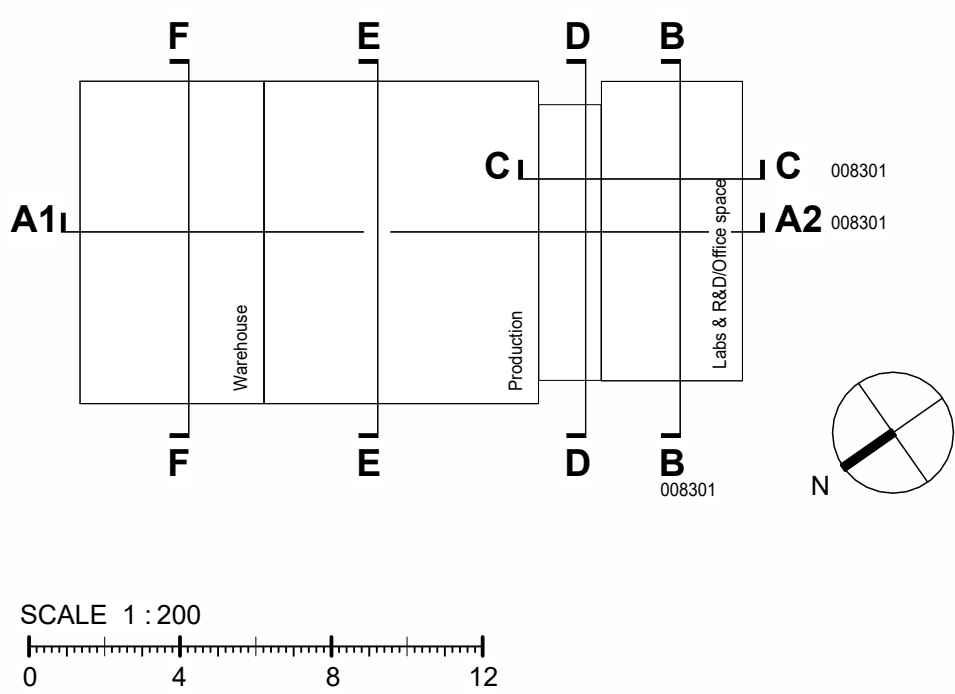

P07-A	Rear concourse cladding amended for planning	2025-12-11	AJB	AJB
P07	Issued for NMA	2025-01-27	AJB	AJB
P06	Issue for Planning	2024-03-27	KW	WS
P05	Issue for Planning	2024-03-13	SW	WS
P04	Issue for Planning	2024-03-08	SW	WS
P03	Levels corrected	2024-01-04		
P02	Draft Planning Issue	2024-01-10		
P01	Draft Planning Issue	2024-01-05		
Rev	Description	Date	Dr	App
KB		01/02/24	WS	WS

BOWMER KIRKLAND
High Edge Court, Chiswick Street
Bristol, Gloucestershire, BS26 2BN
Tel: +44(0)117 3201311
www.bkpl.co.uk

AHR
AHR Architects Ltd
Unit 10, The
Bristol
Bristol, Gloucestershire
Tel: +44(0)117 3201311
www.ahr.co.uk

Client name	Bowmer & Kirkland Ltd for Siemens
Project	Siemens Mobility Chippenham
Drawing	Sections Sheet 2
Computer file	2023.00411.001
Project number	2023.00411.001
Drawing number	SMC-AHR-ZZ-ZZ-D-A-008302
Scale	1 : 200
Rev	P07-A
Issue status	SS
This drawing is to be read in conjunction with all related drawings. All dimensions must be checked and verified in situ before commencing any work or producing shop drawings. The originator should be notified immediately of any discrepancy. This drawing is copyright and remains the property of AHR.	