



Long Section A-A
1 : 200

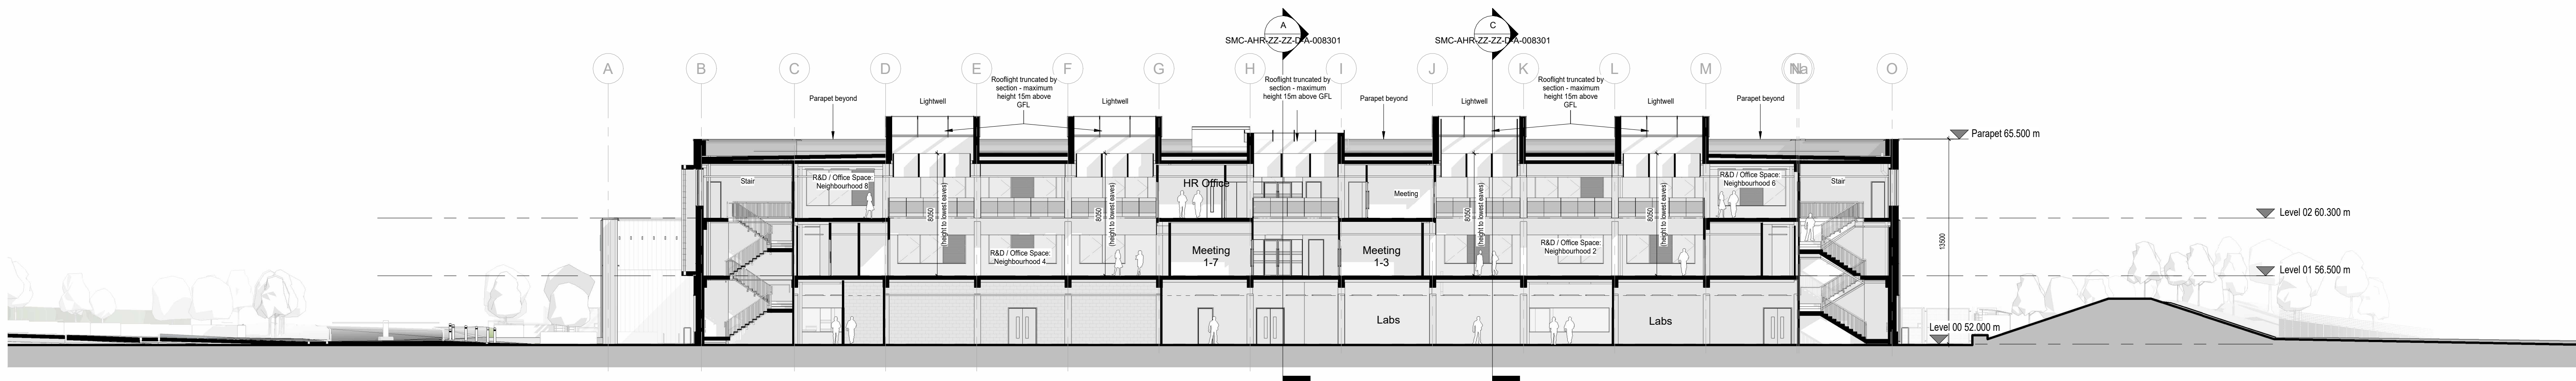


Cross Section B-B through Labs & Offices
1 : 200

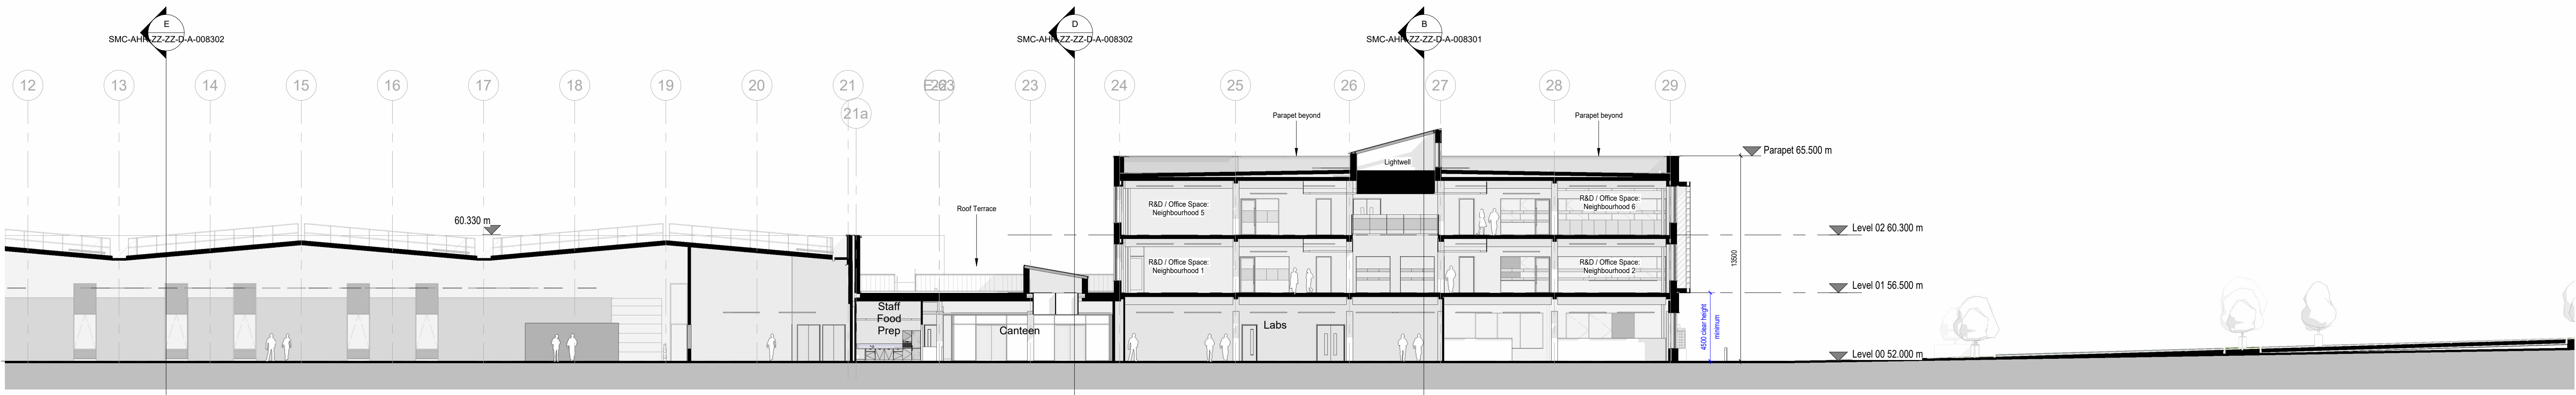

Section C-C through Labs, Offices & Link
1 : 200

Notes:
All dimensions and levels approximate.
All internal layouts are for indicative purpose only.

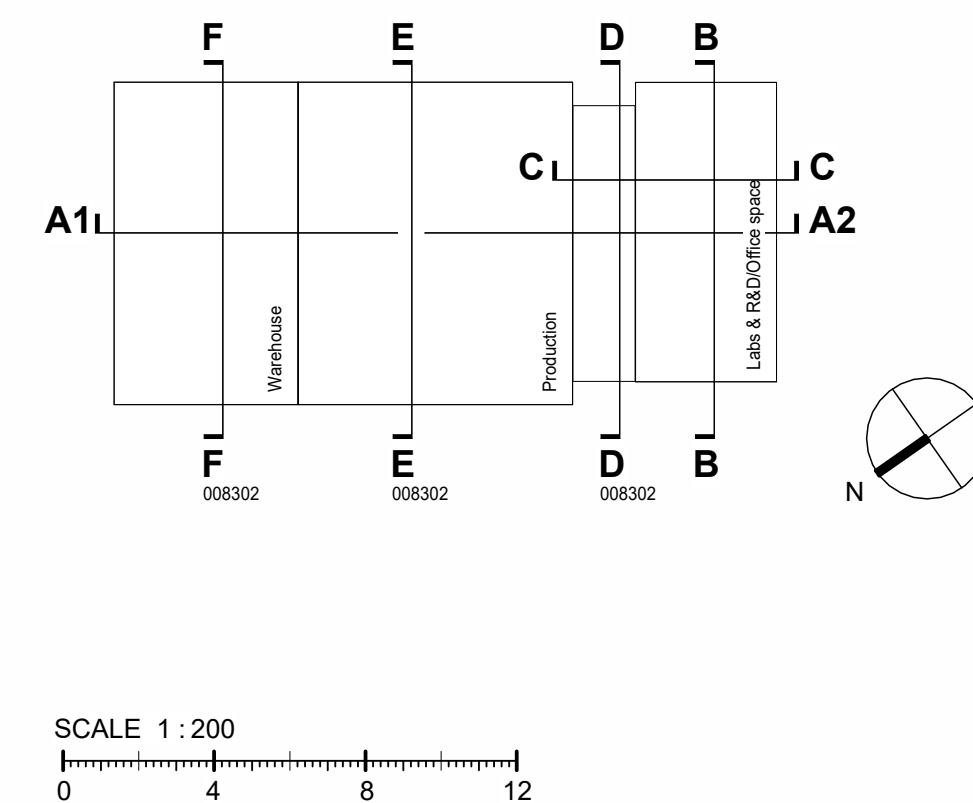

P07-A	Rear concourse cladding amended for planning	2025-12-11	AJB	AJB
P07	Issued for NMA	2025-01-27	AJB	AJB
P06	Issue for Planning	2024-03-27	KW	WS
P05	Issue for Planning	2024-03-13	SW	WS
P04	Issue for Planning	2024-03-08	SW	WS
P03	Levels corrected	2024-01-04		
P02	Draft Planning Issue	2024-01-10		
P01	Draft Planning Issue	2024-01-05		
Rev	Description	Date	Dr	App
by			by	by
KB		01/02/24	WS	

client name

Bowmer & Kirkland for Siemens

project

Siemens Mobility Chippenham

drawing

Sections Sheet 1

computer file

SMC-AHR-ZZ-ZZ-D-A-008301-01.dwg

plot date

01/02/24

project number

2023.00411.001

scale

1 : 200 @A0

drawing number

SMC-AHR-ZZ-ZZ-D-A-008301

rev

P07-A

issue status

SS

This drawing is to be read in conjunction with all related drawings. All dimensions must be checked and verified on site before commencing any work or producing shop drawings. The originator should be notified immediately of any discrepancy. This drawing is copyright and remains the property of AHR.

Drawn & Kirkland Ltd for Siemens

High Edge Court, Church Street, Chippenham, Wiltshire, SN14 2BN

Tel: +44(0)1753 681311

www.bowmer.co.uk

AHR Architects Ltd

Unit 10, The Mill, Chippenham, Wiltshire, SN14 2BN

Tel: +44(0)1753 681311

www.ahr.co.uk