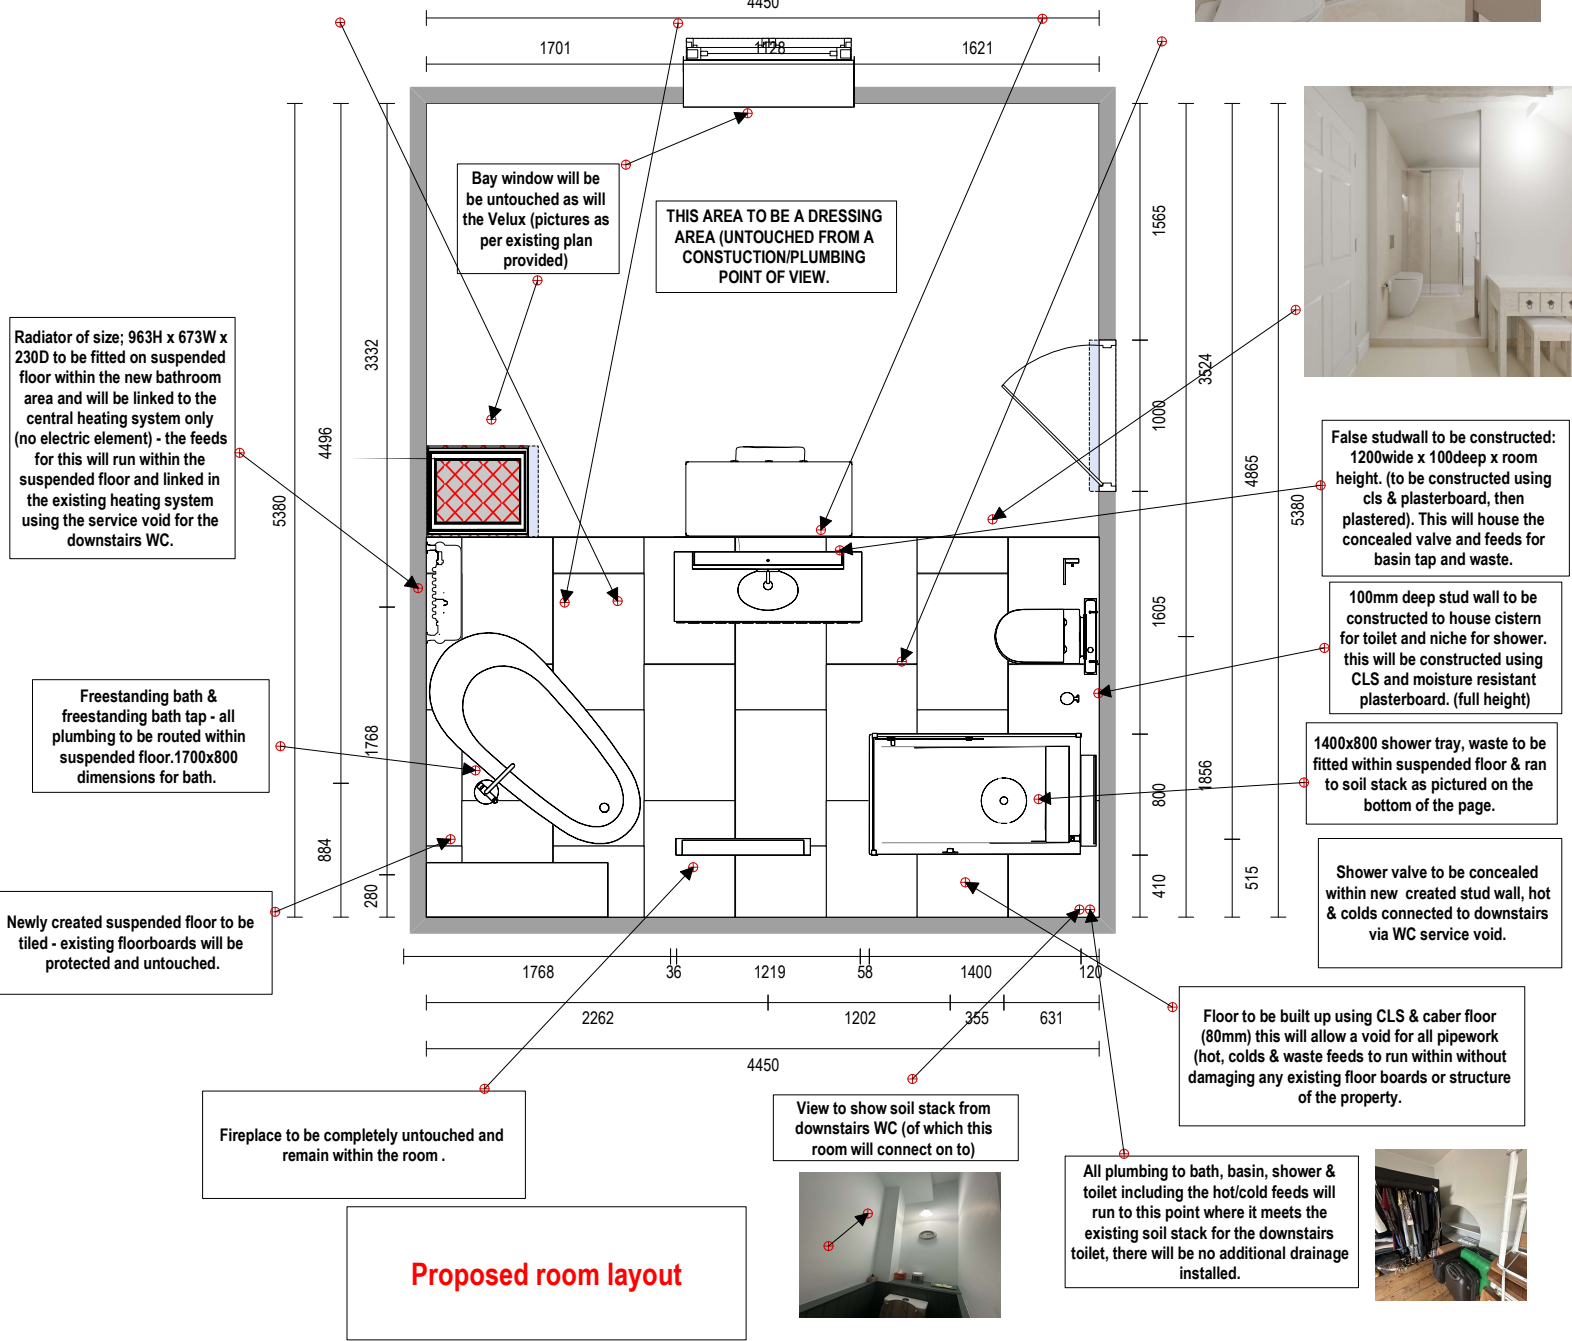


Filename:	Edwards - Bathroom Creation.vwx	Client Address:	
Scale :	1:50		
Designer:	Leigh		
Client Surname:		Company Address:	
Client Initials:			
Contact Number:	(h) (m) (w)		

Disclaimer: This drawing is a representation only and its printed scale is subject to the accuracy of your printer. All measurements should be checked prior to fitting and installation.

VW
Virtual Worlds