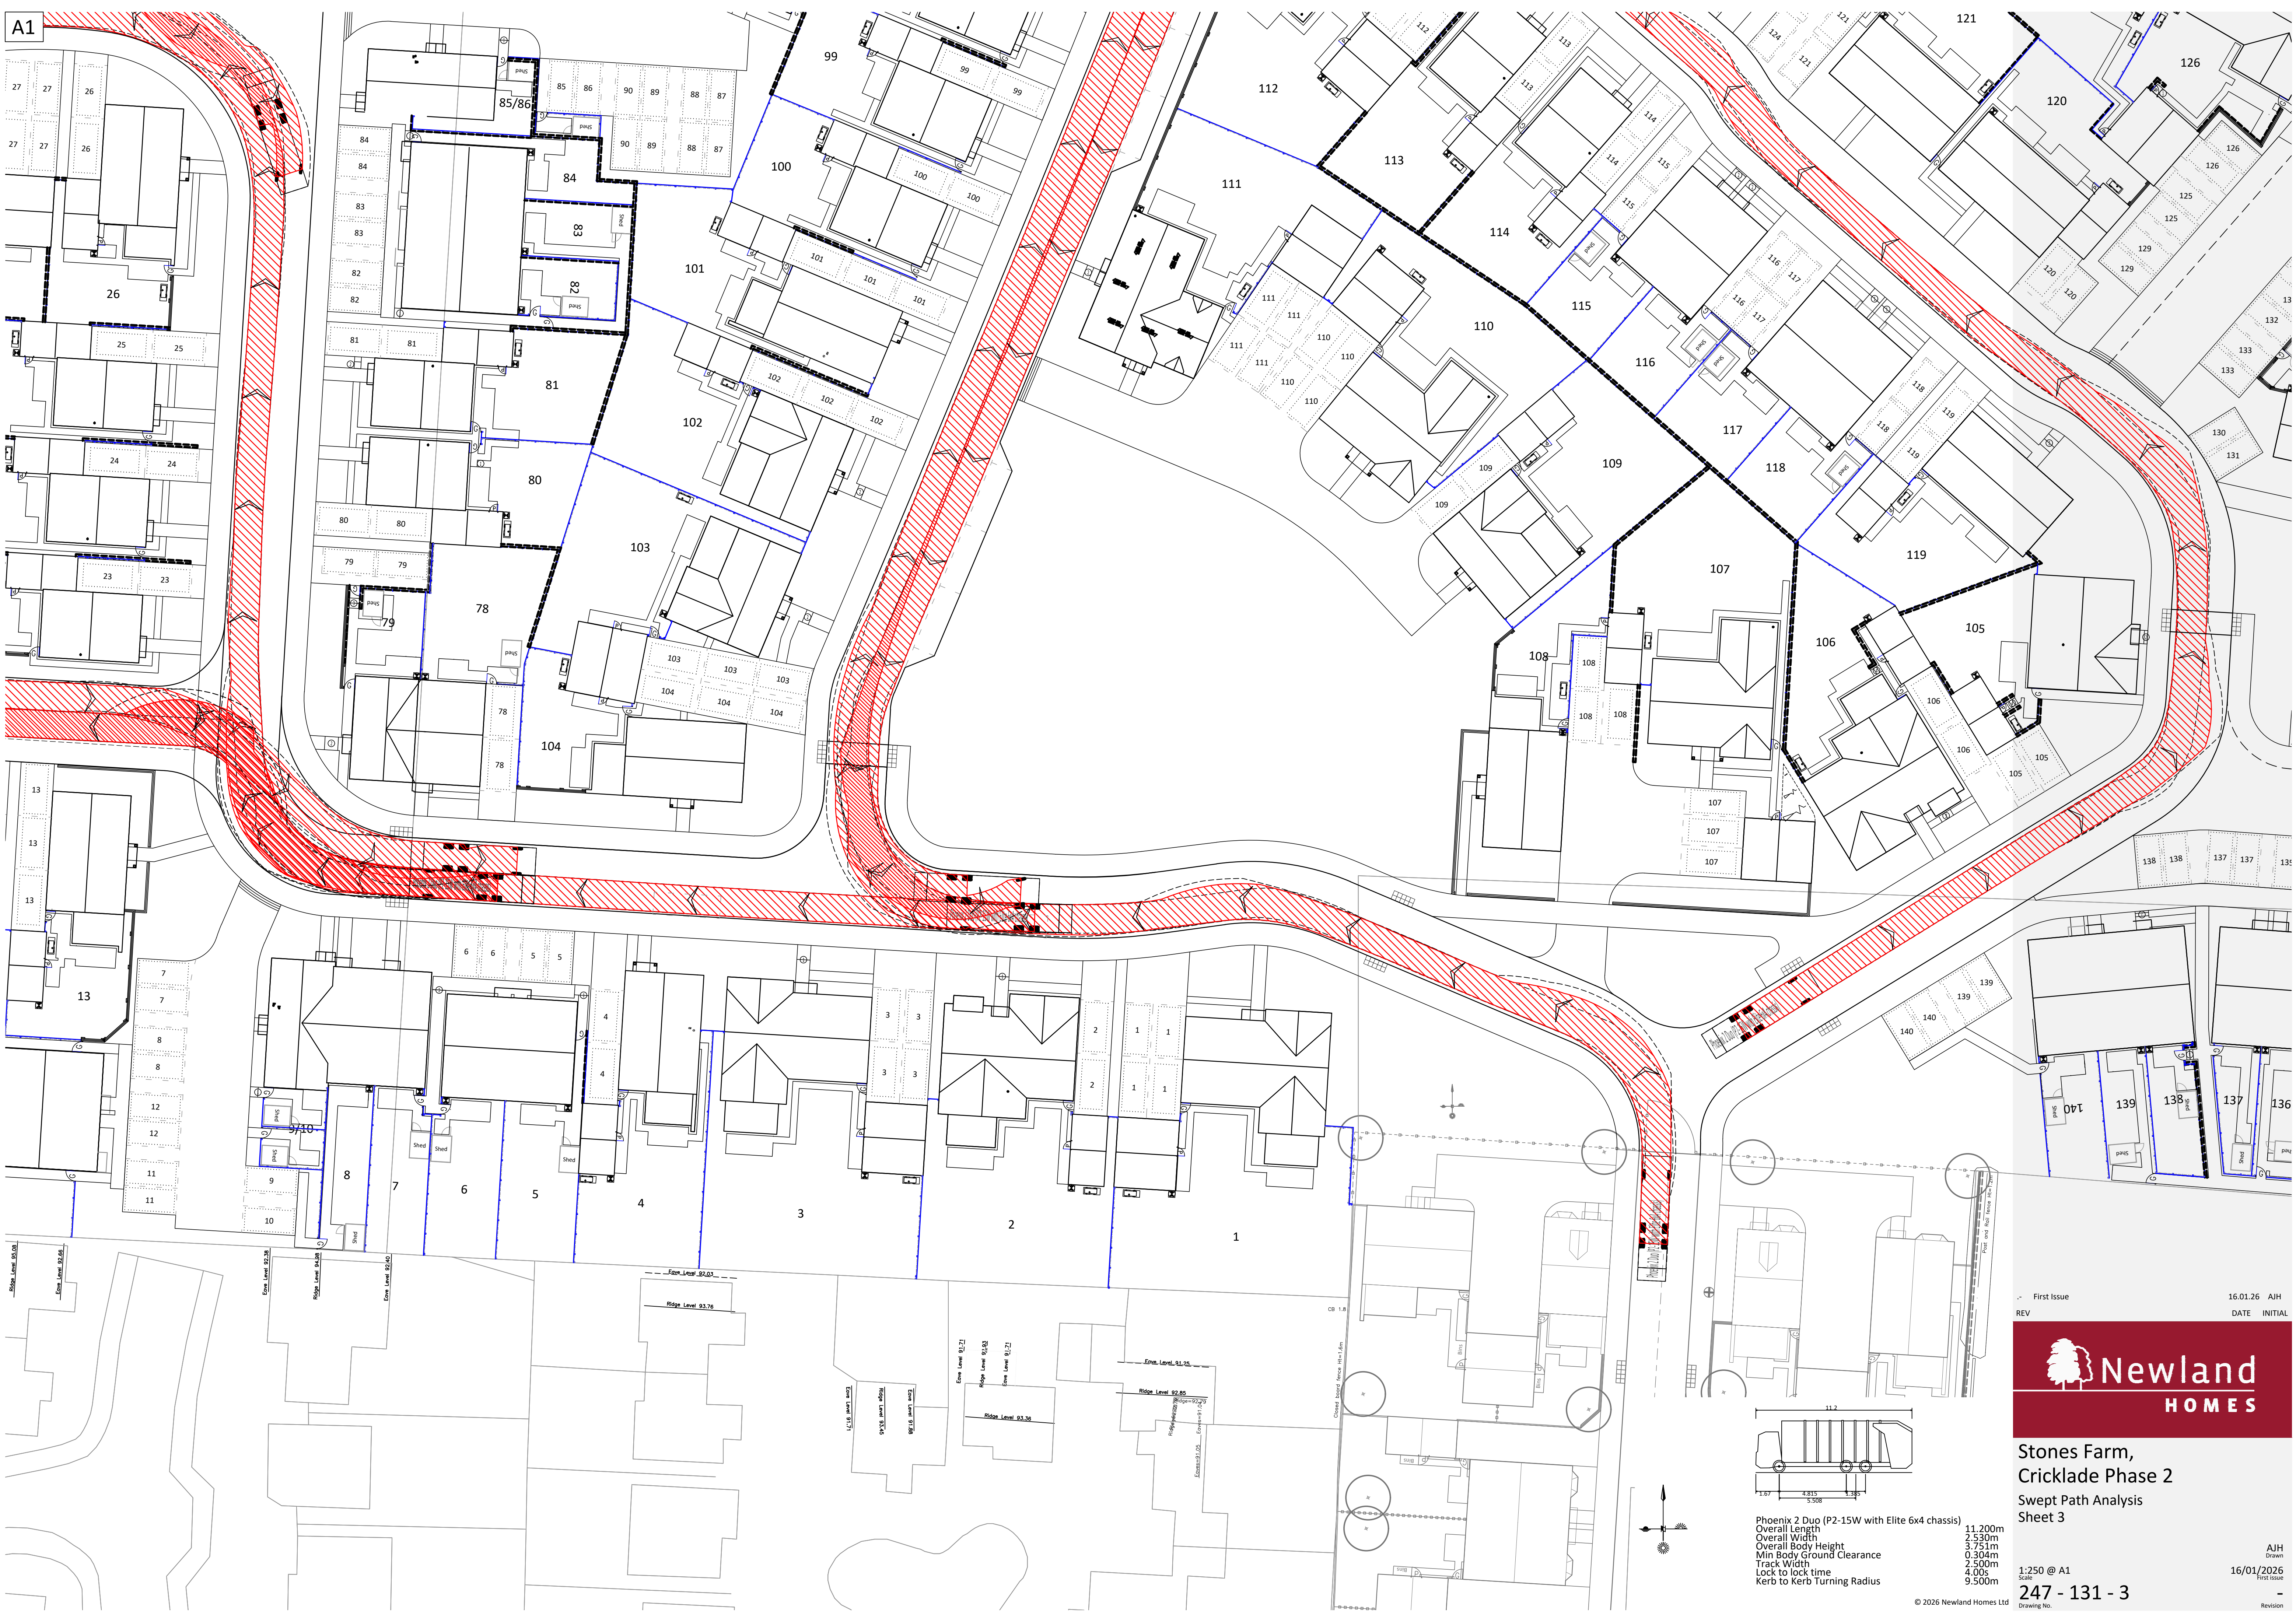


Phoenix 2 Duo (P2-15W with Elite 6x4 chassis)
Overall Length 11.200m
Overall Width 3.751m
Overall Body Height 0.304m
Min Body Ground Clearance 2.500m
Track Width 4.005m
Lock to lock time 9.500m
Kerb to Kerb Turning Radius

First Issue

16.01.26

AJH

REV

DATE

INITIAL

Stones Farm,
Cricklade Phase 2

Swept Path Analysis
Sheet 3

1:250 @ A1

Scale

16/01/2026

First Issue

247 - 131 - 3

Revision

© 2026 Newland Homes Ltd

Drawing No.