


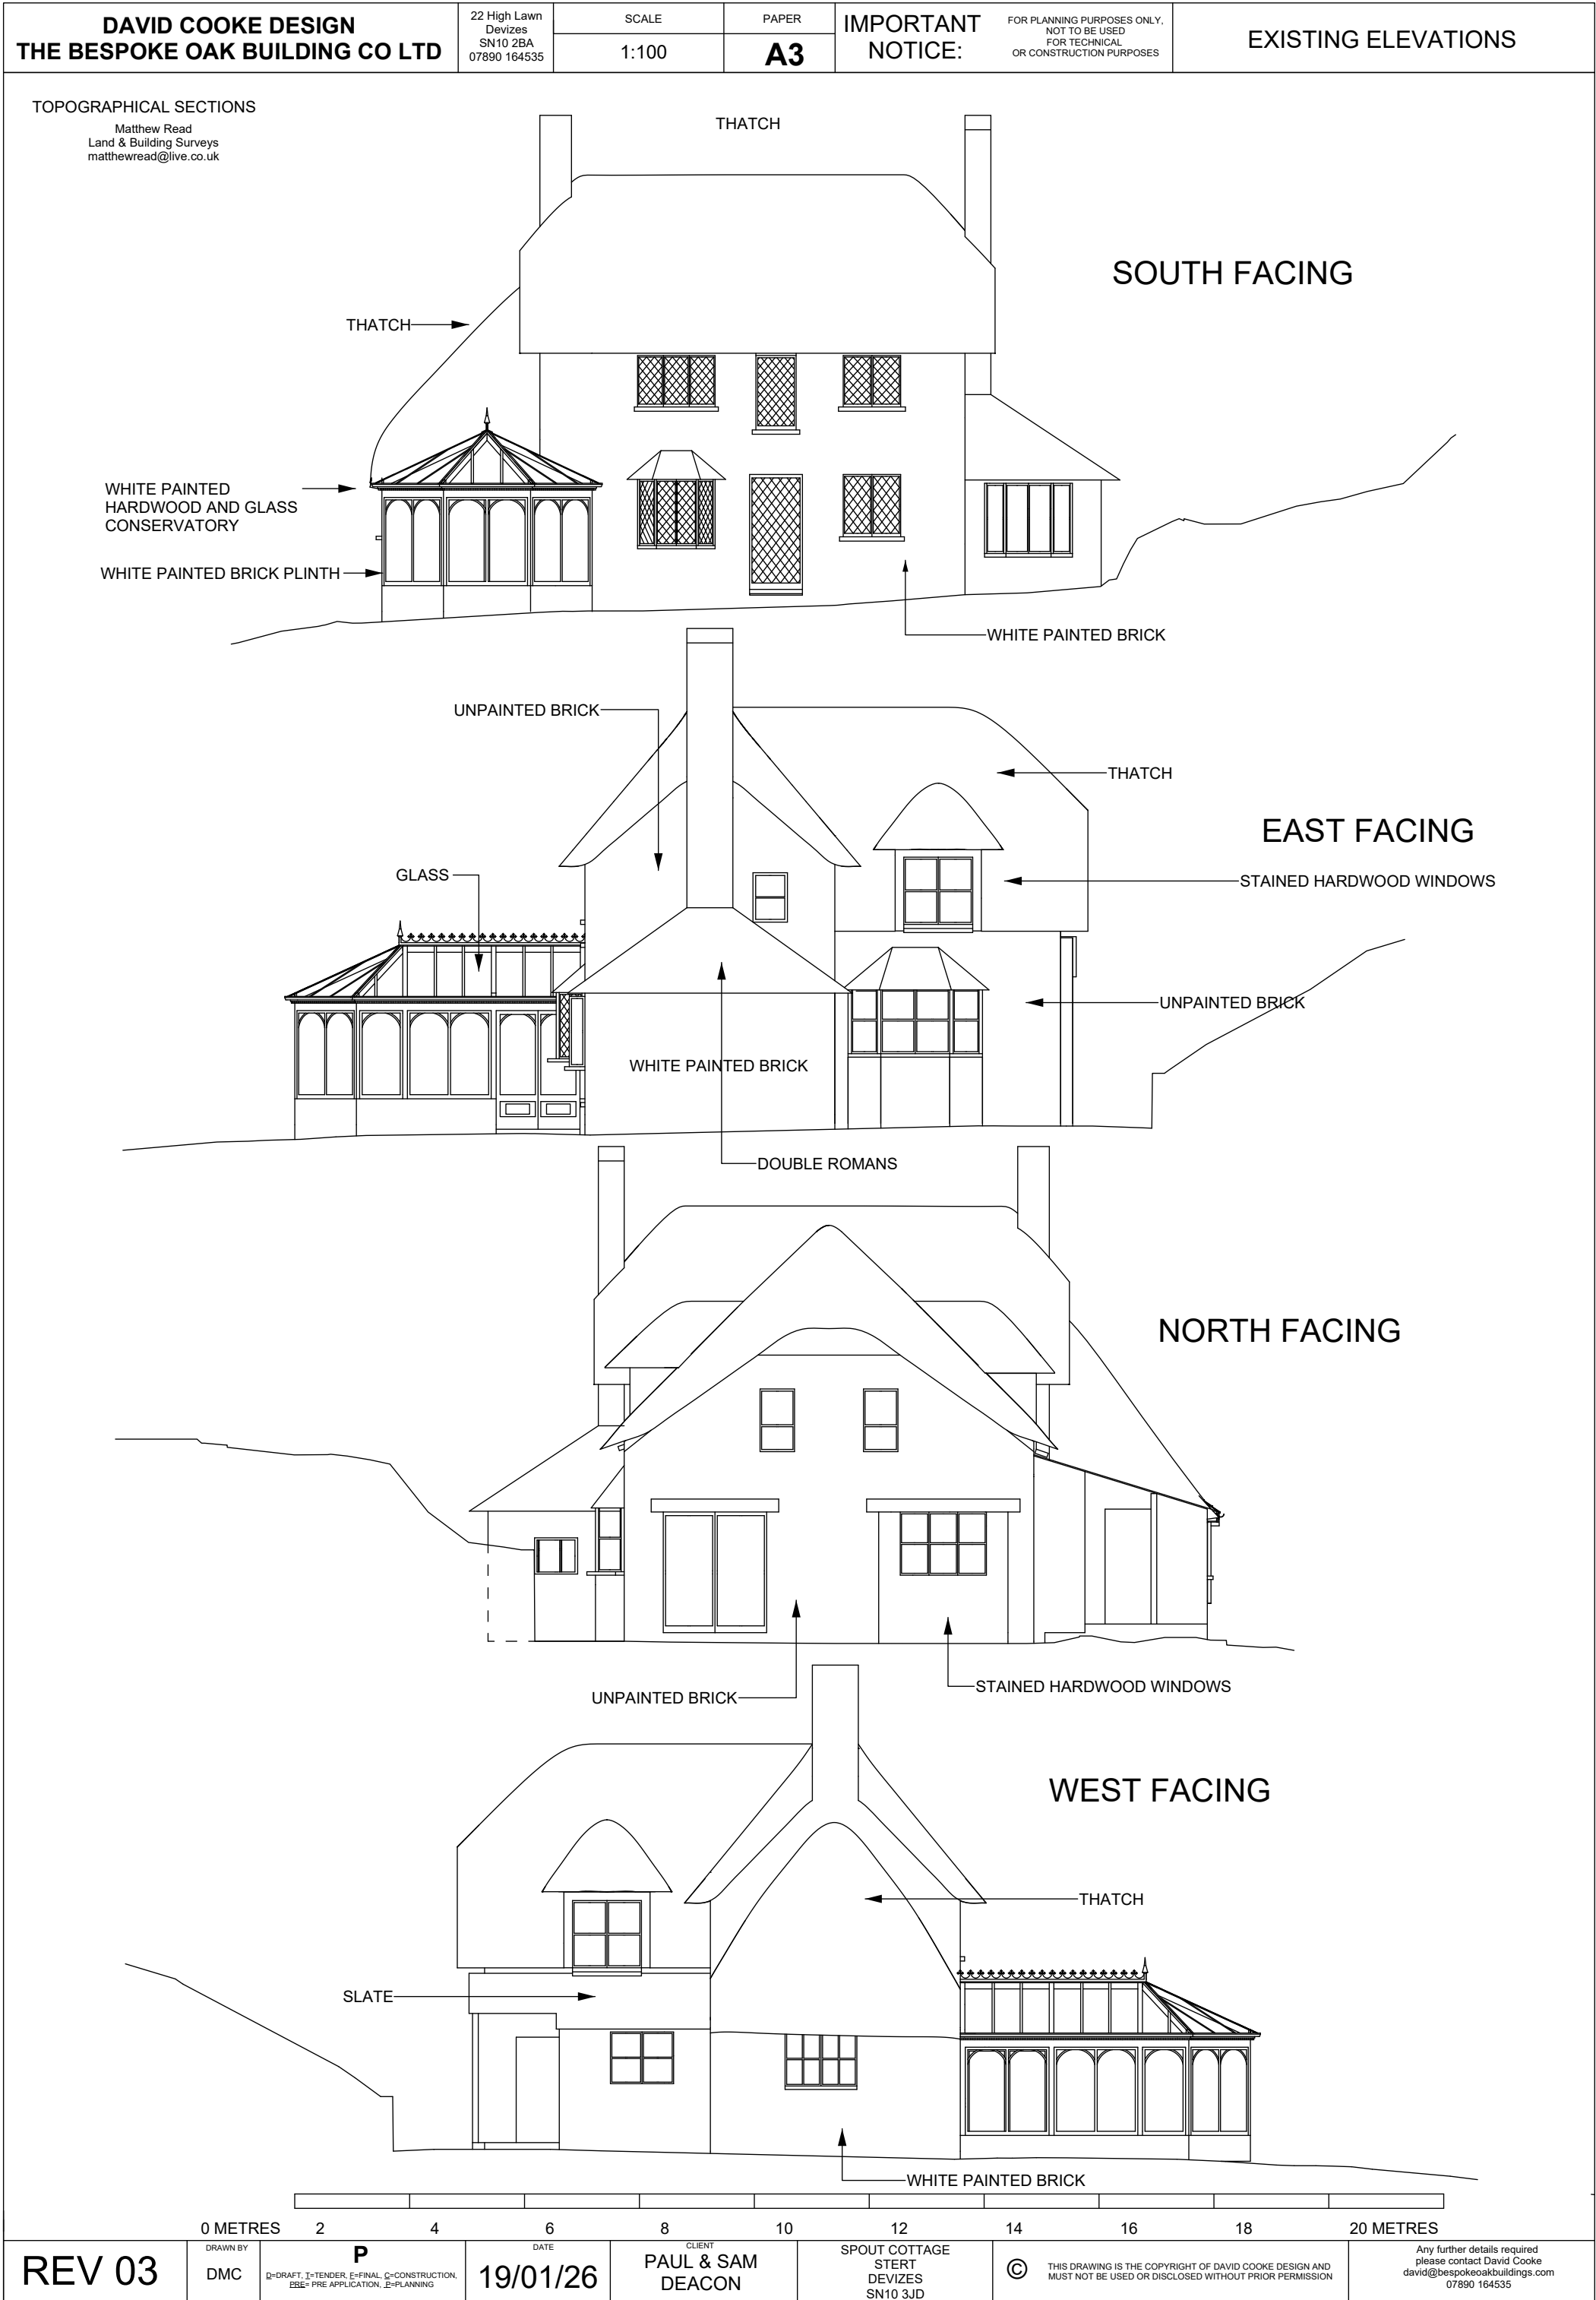

REV 03

DRAWN BY

DMC

P

D=DRAFT, T=TENDER, E=FINAL, C=CONSTRUCTION,
BBE= PRE APPLICATION, P=PLANNING

DATE

19/01/26

CLIENT

PAUL & SAM
DEACON

SPOUT COTTAGE
STERT
DEVIZES
SN10 3JD

©

THIS DRAWING IS THE COPYRIGHT OF DAVID COOKE DESIGN AND
MUST NOT BE USED OR DISCLOSED WITHOUT PRIOR PERMISSION

Any further details required
please contact David Cooke
david@bespokeoakbuildings.com
07890 164535