
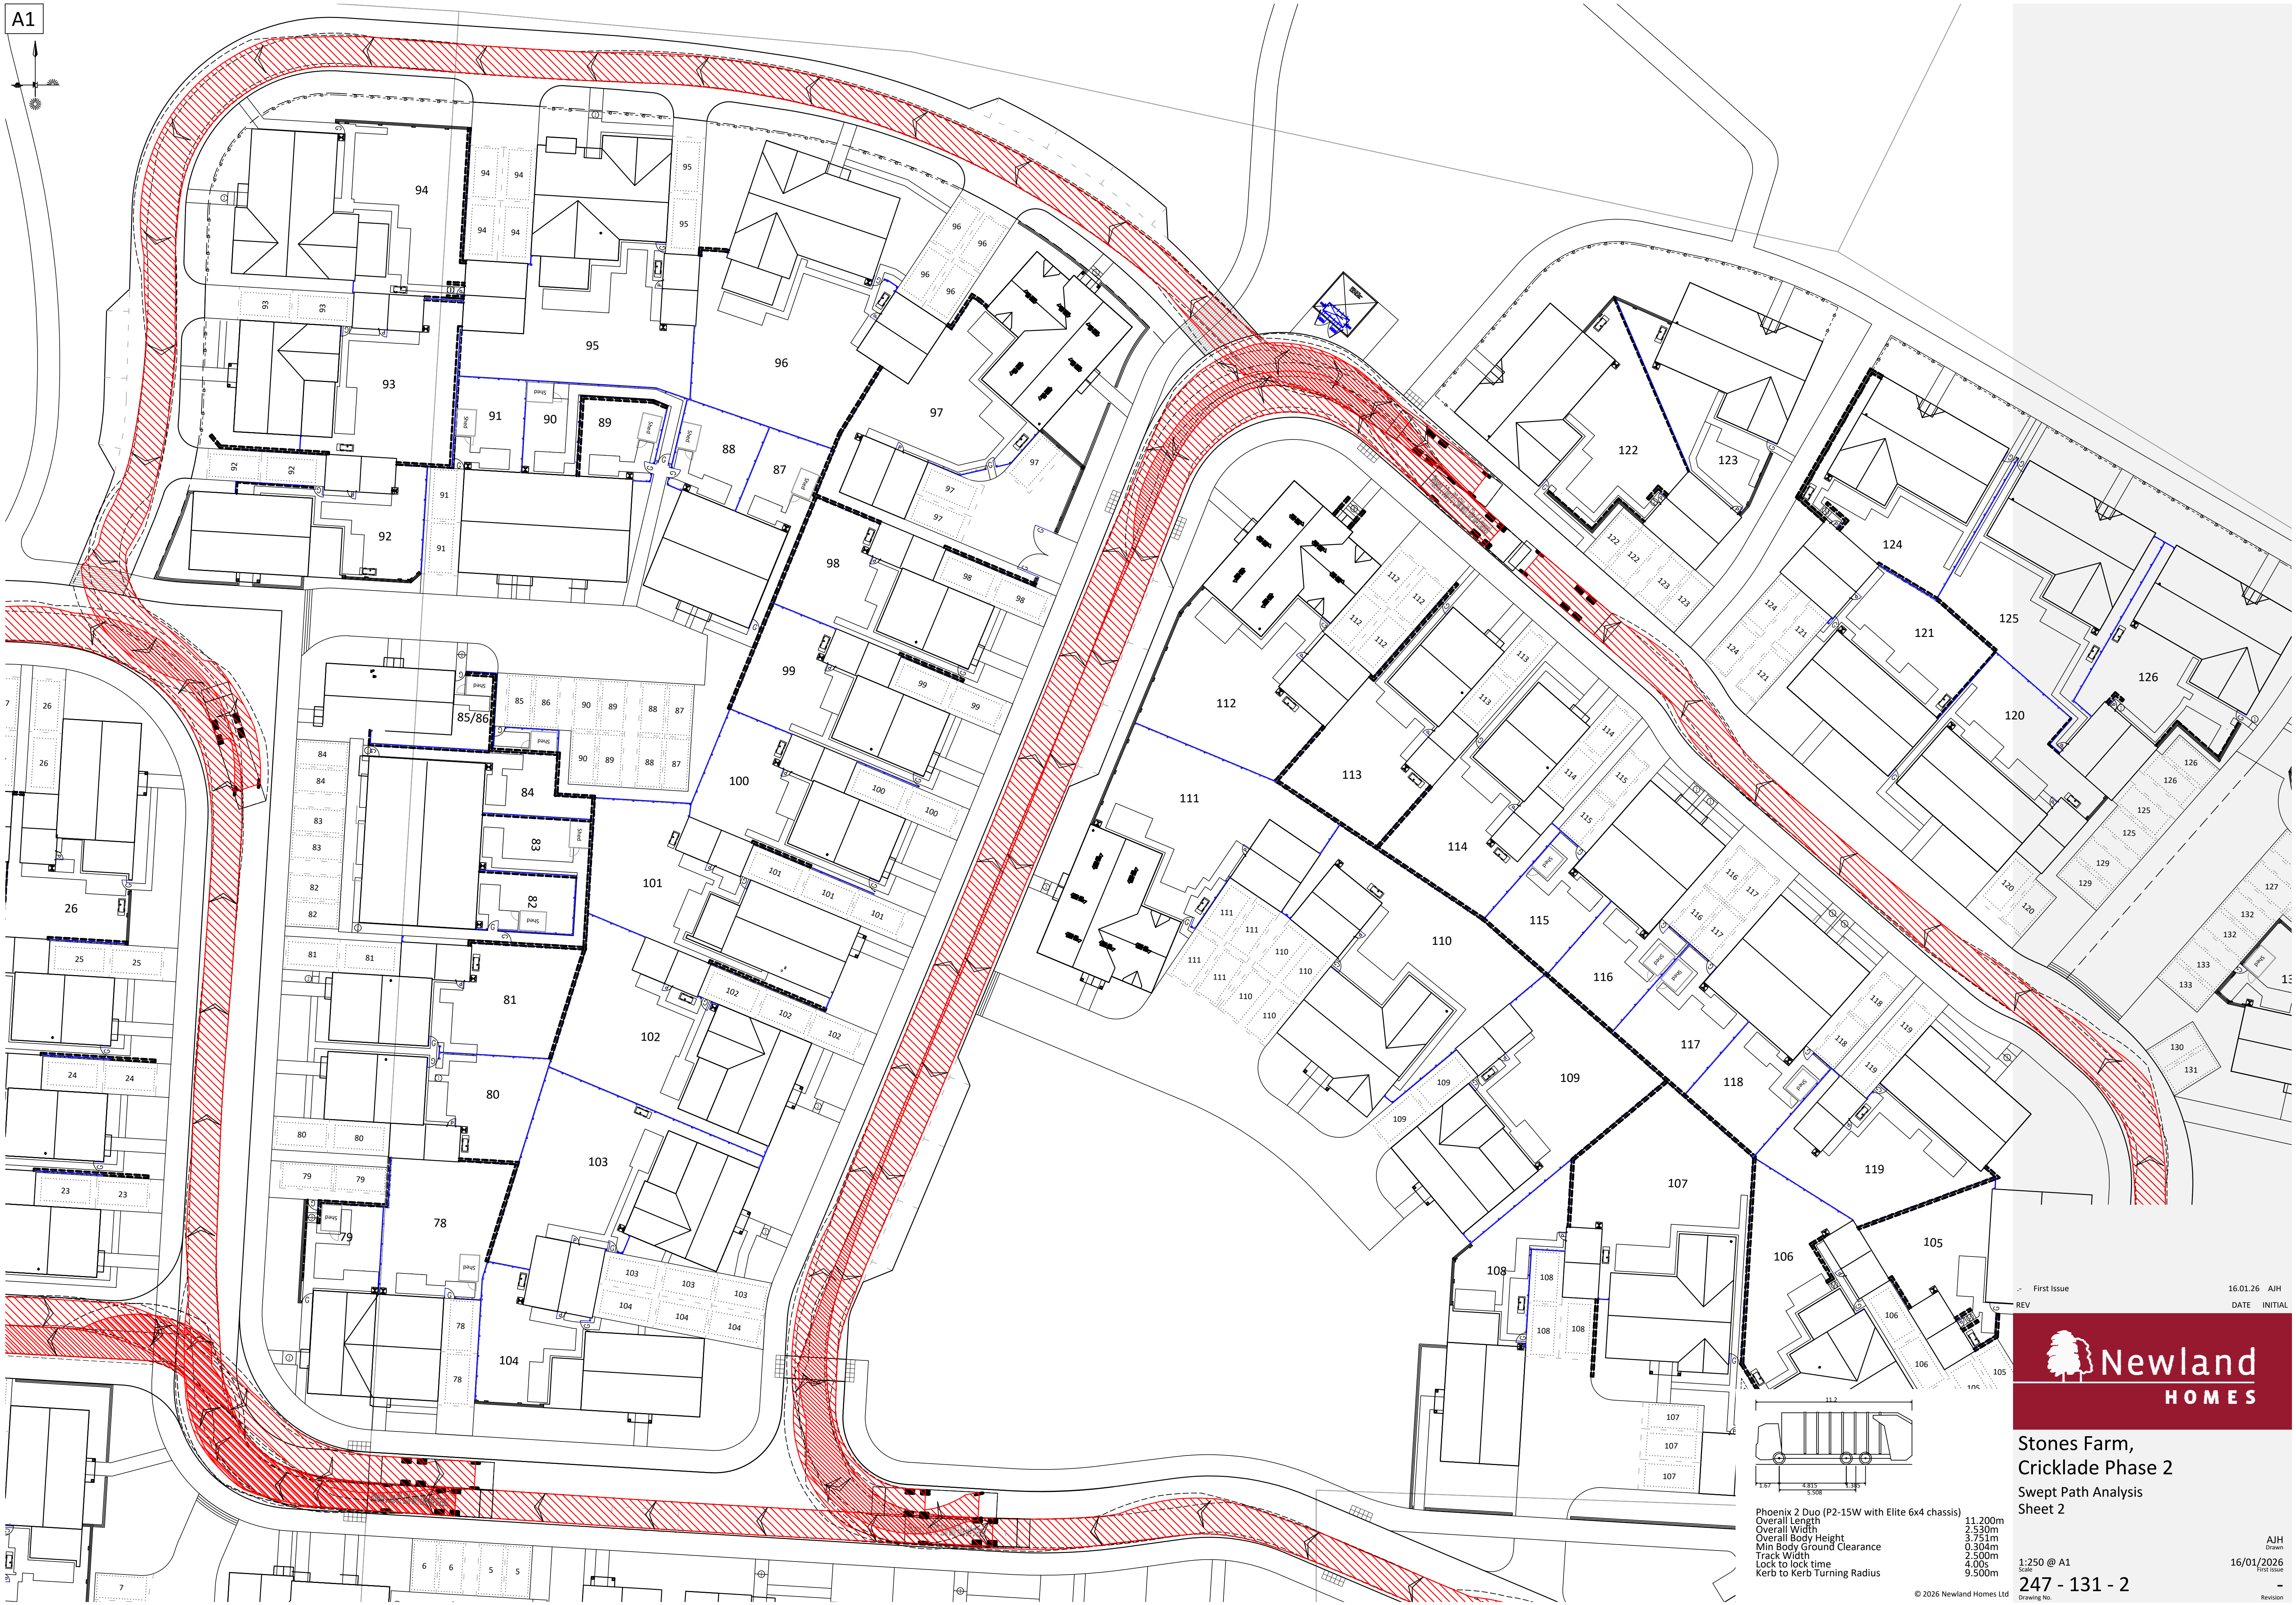


Phoenix 2 Duo (P2-15W with Elite 6x4 chassis)
Overall Length 11.200m
Overall Width 3.751m
Overall Body Height 0.304m
Min Body Ground Clearance 2.500m
Track Width 4.005m
Lock to lock time 9.500m
Kerb to Kerb Turning Radius

REV	DATE	INITIAL	DESCRIPTION
1	16.01.26	AJH	First Issue

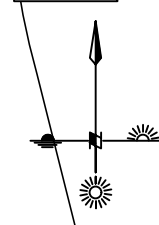

**Stones Farm,
Cricklade Phase 2**
Swept Path Analysis
Sheet 2

1:250 @ A1
Scale
247 - 131 - 2
Drawing No.

© 2026 Newland Homes Ltd

AJH
Drawn
16/01/2026
First Issue
Revision