


Phoenix 2 Duo (P2-15W with Elite 6x4 chassis)
Overall Length 11.200m
Overall Width 2.530m
Overall Body Height 3.751m
Min Body Ground Clearance 0.304m
Track Width 2.500m
Lock to lock time 4.00s
Kerb to kerb Turning Radius 9.500m

© 2026 Newland Homes Ltd

First Issue	16.01.26	AJH
REV	DATE	INITIAL

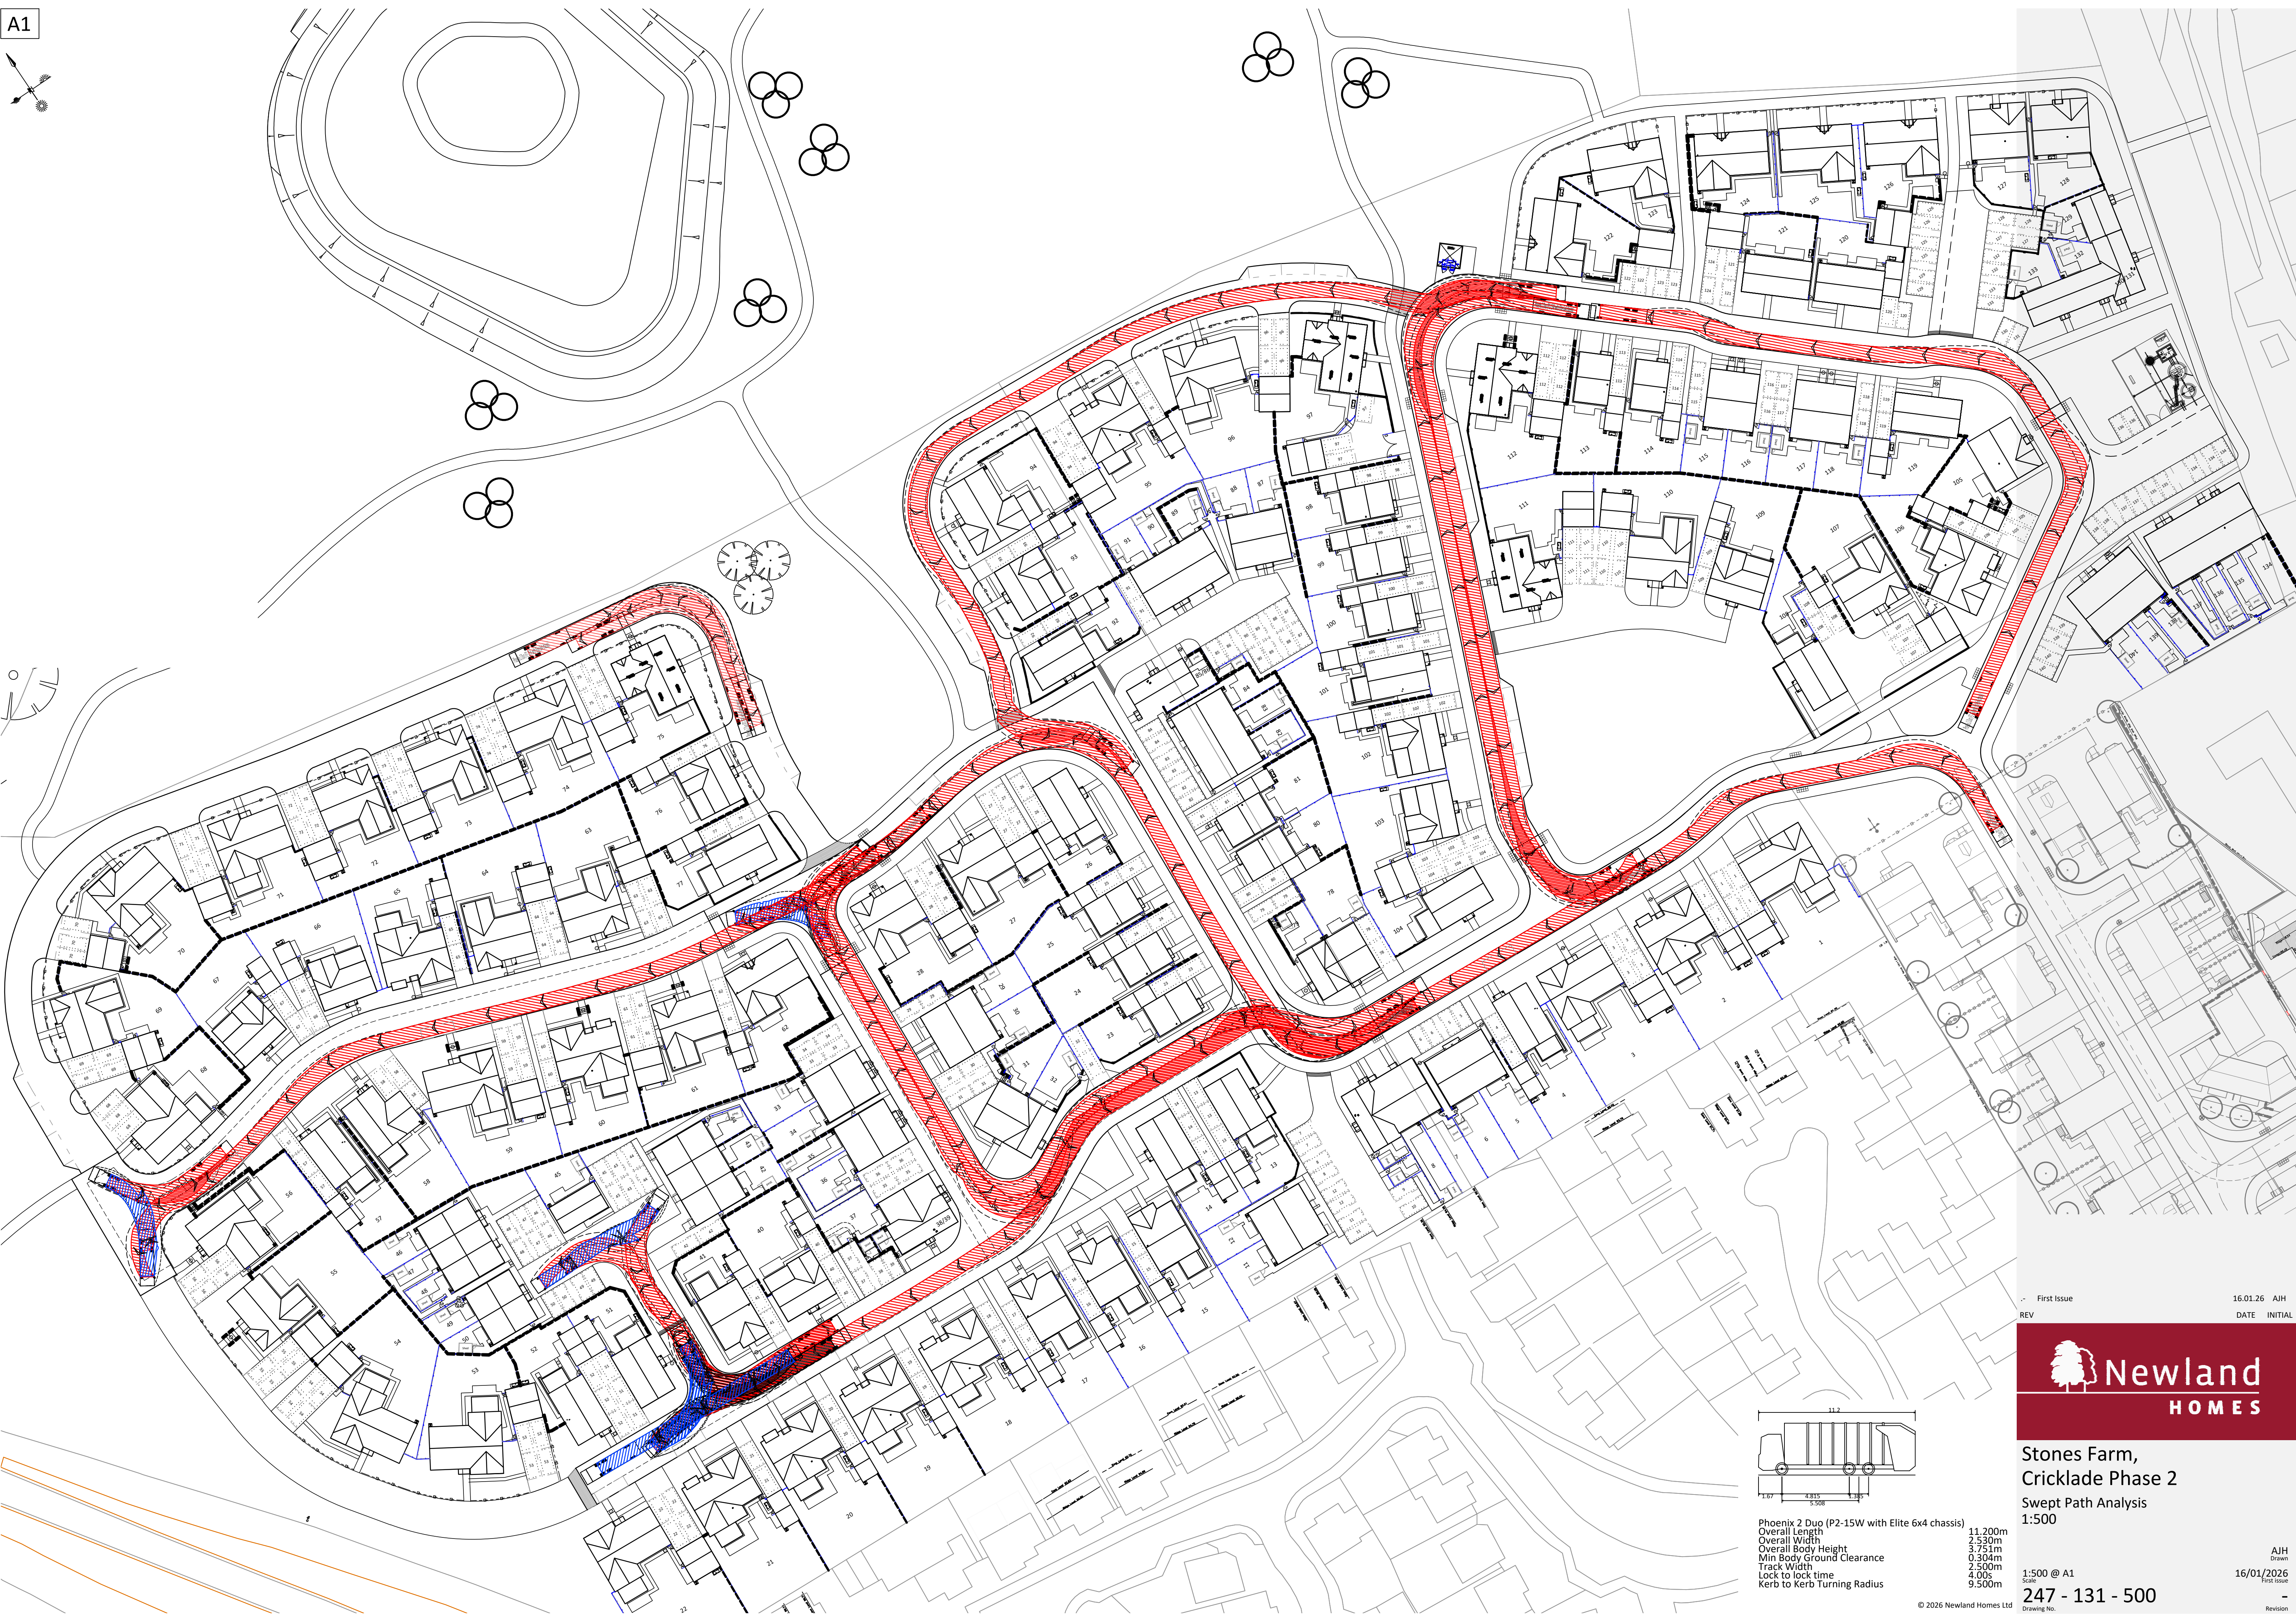

Stones Farm,
Cricklade Phase 2
Swept Path Analysis
1:500

1:500 @ A1
Scale
247 - 131 - 500
Drawing No.

AJH
Drawn
16/01/2026
First Issue
-