



NOTES:
All dimensions must be checked on site and not scaled from this drawing.

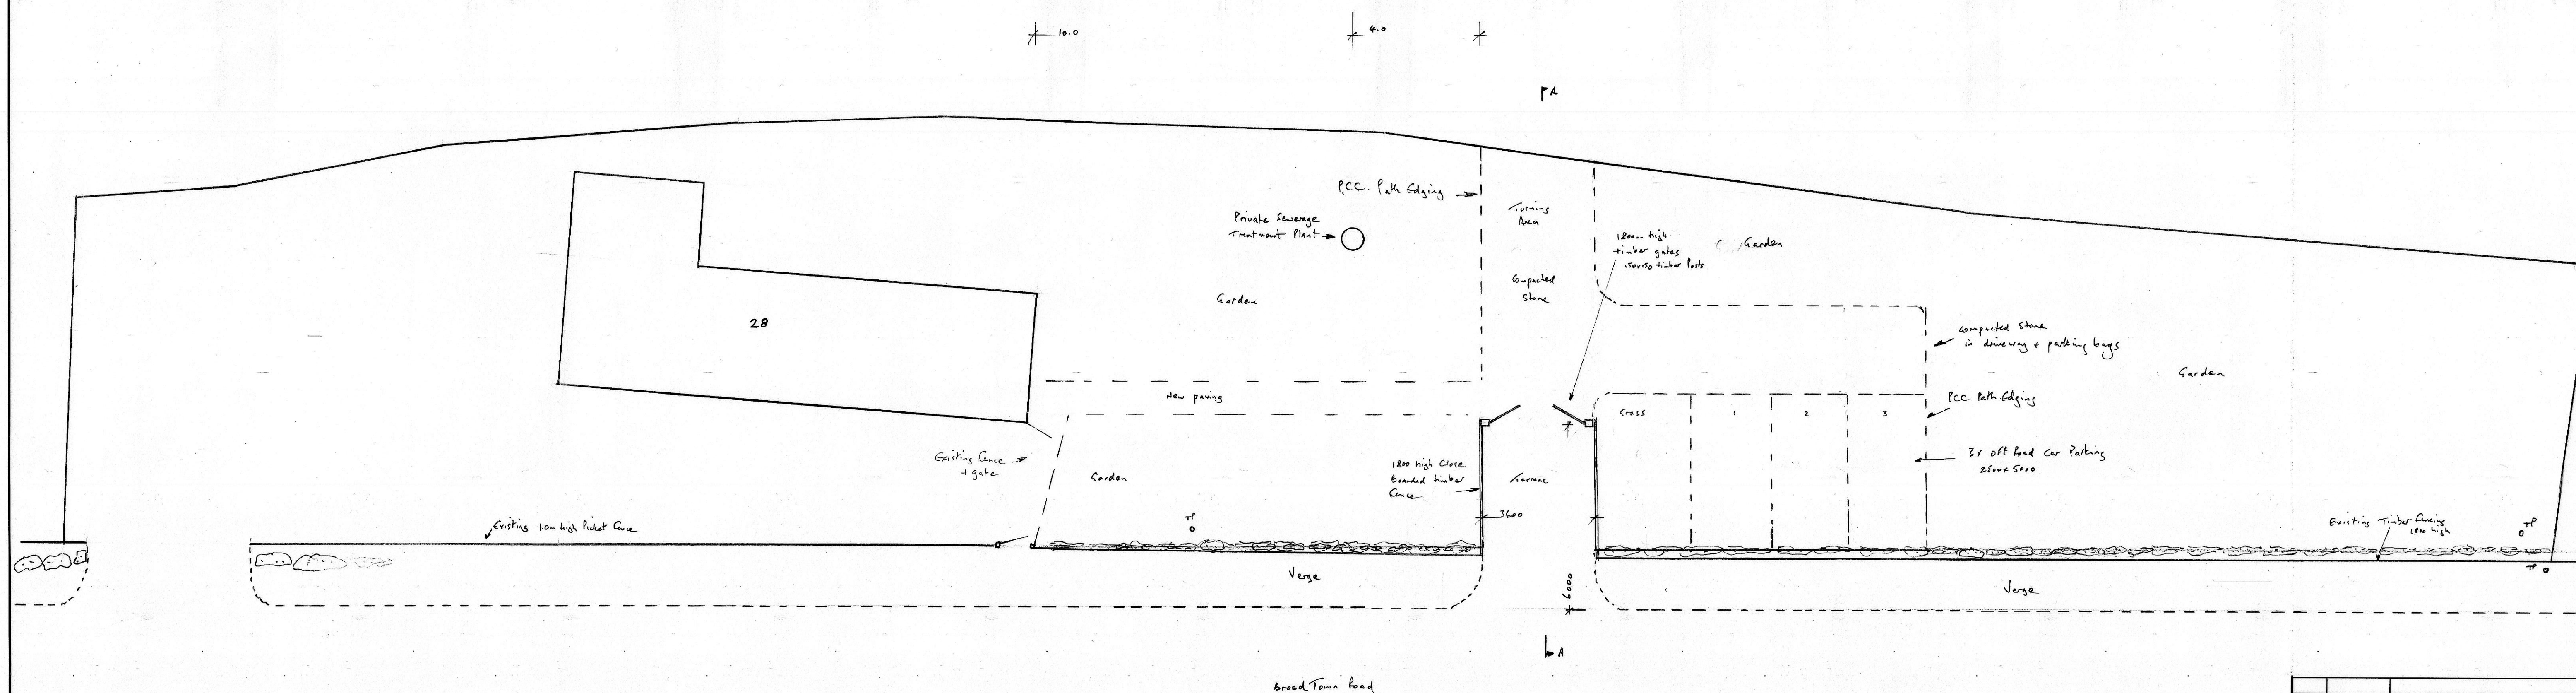

A		
	Date	Revisions

©copyright

Scale bar

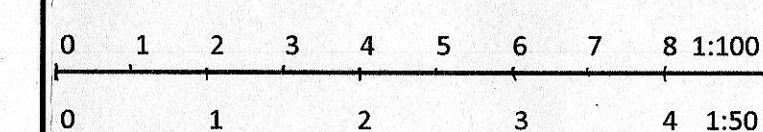

For building regulation purposes these plans are to be read in conjunction with the written specification and structural report.

KEECH DESIGN SERVICE LTD

1 HARBOUR CLOSE SWINDON

07778 324228

ROBERT.KEECH1@OUTLOOK.COM

Job Title	
-----------	--

Drawing Title

NEW ACCESS PWS OFF ROAD
PARKING AT 28 BROAD TOWN
BROAD TOWN ROAD SN47RB

Scale 1:100

Date JAN 2026

Drawn by

Drg No.	26/001	Rev.
---------	--------	------

A PRODUCT OF THE UNO RANGE-ARCHITECT CAT. N° 7311