


Planning
CLIENT
FEC Developments
ADDRESS
57 Canal Road
Trowbridge
BA14 8QU

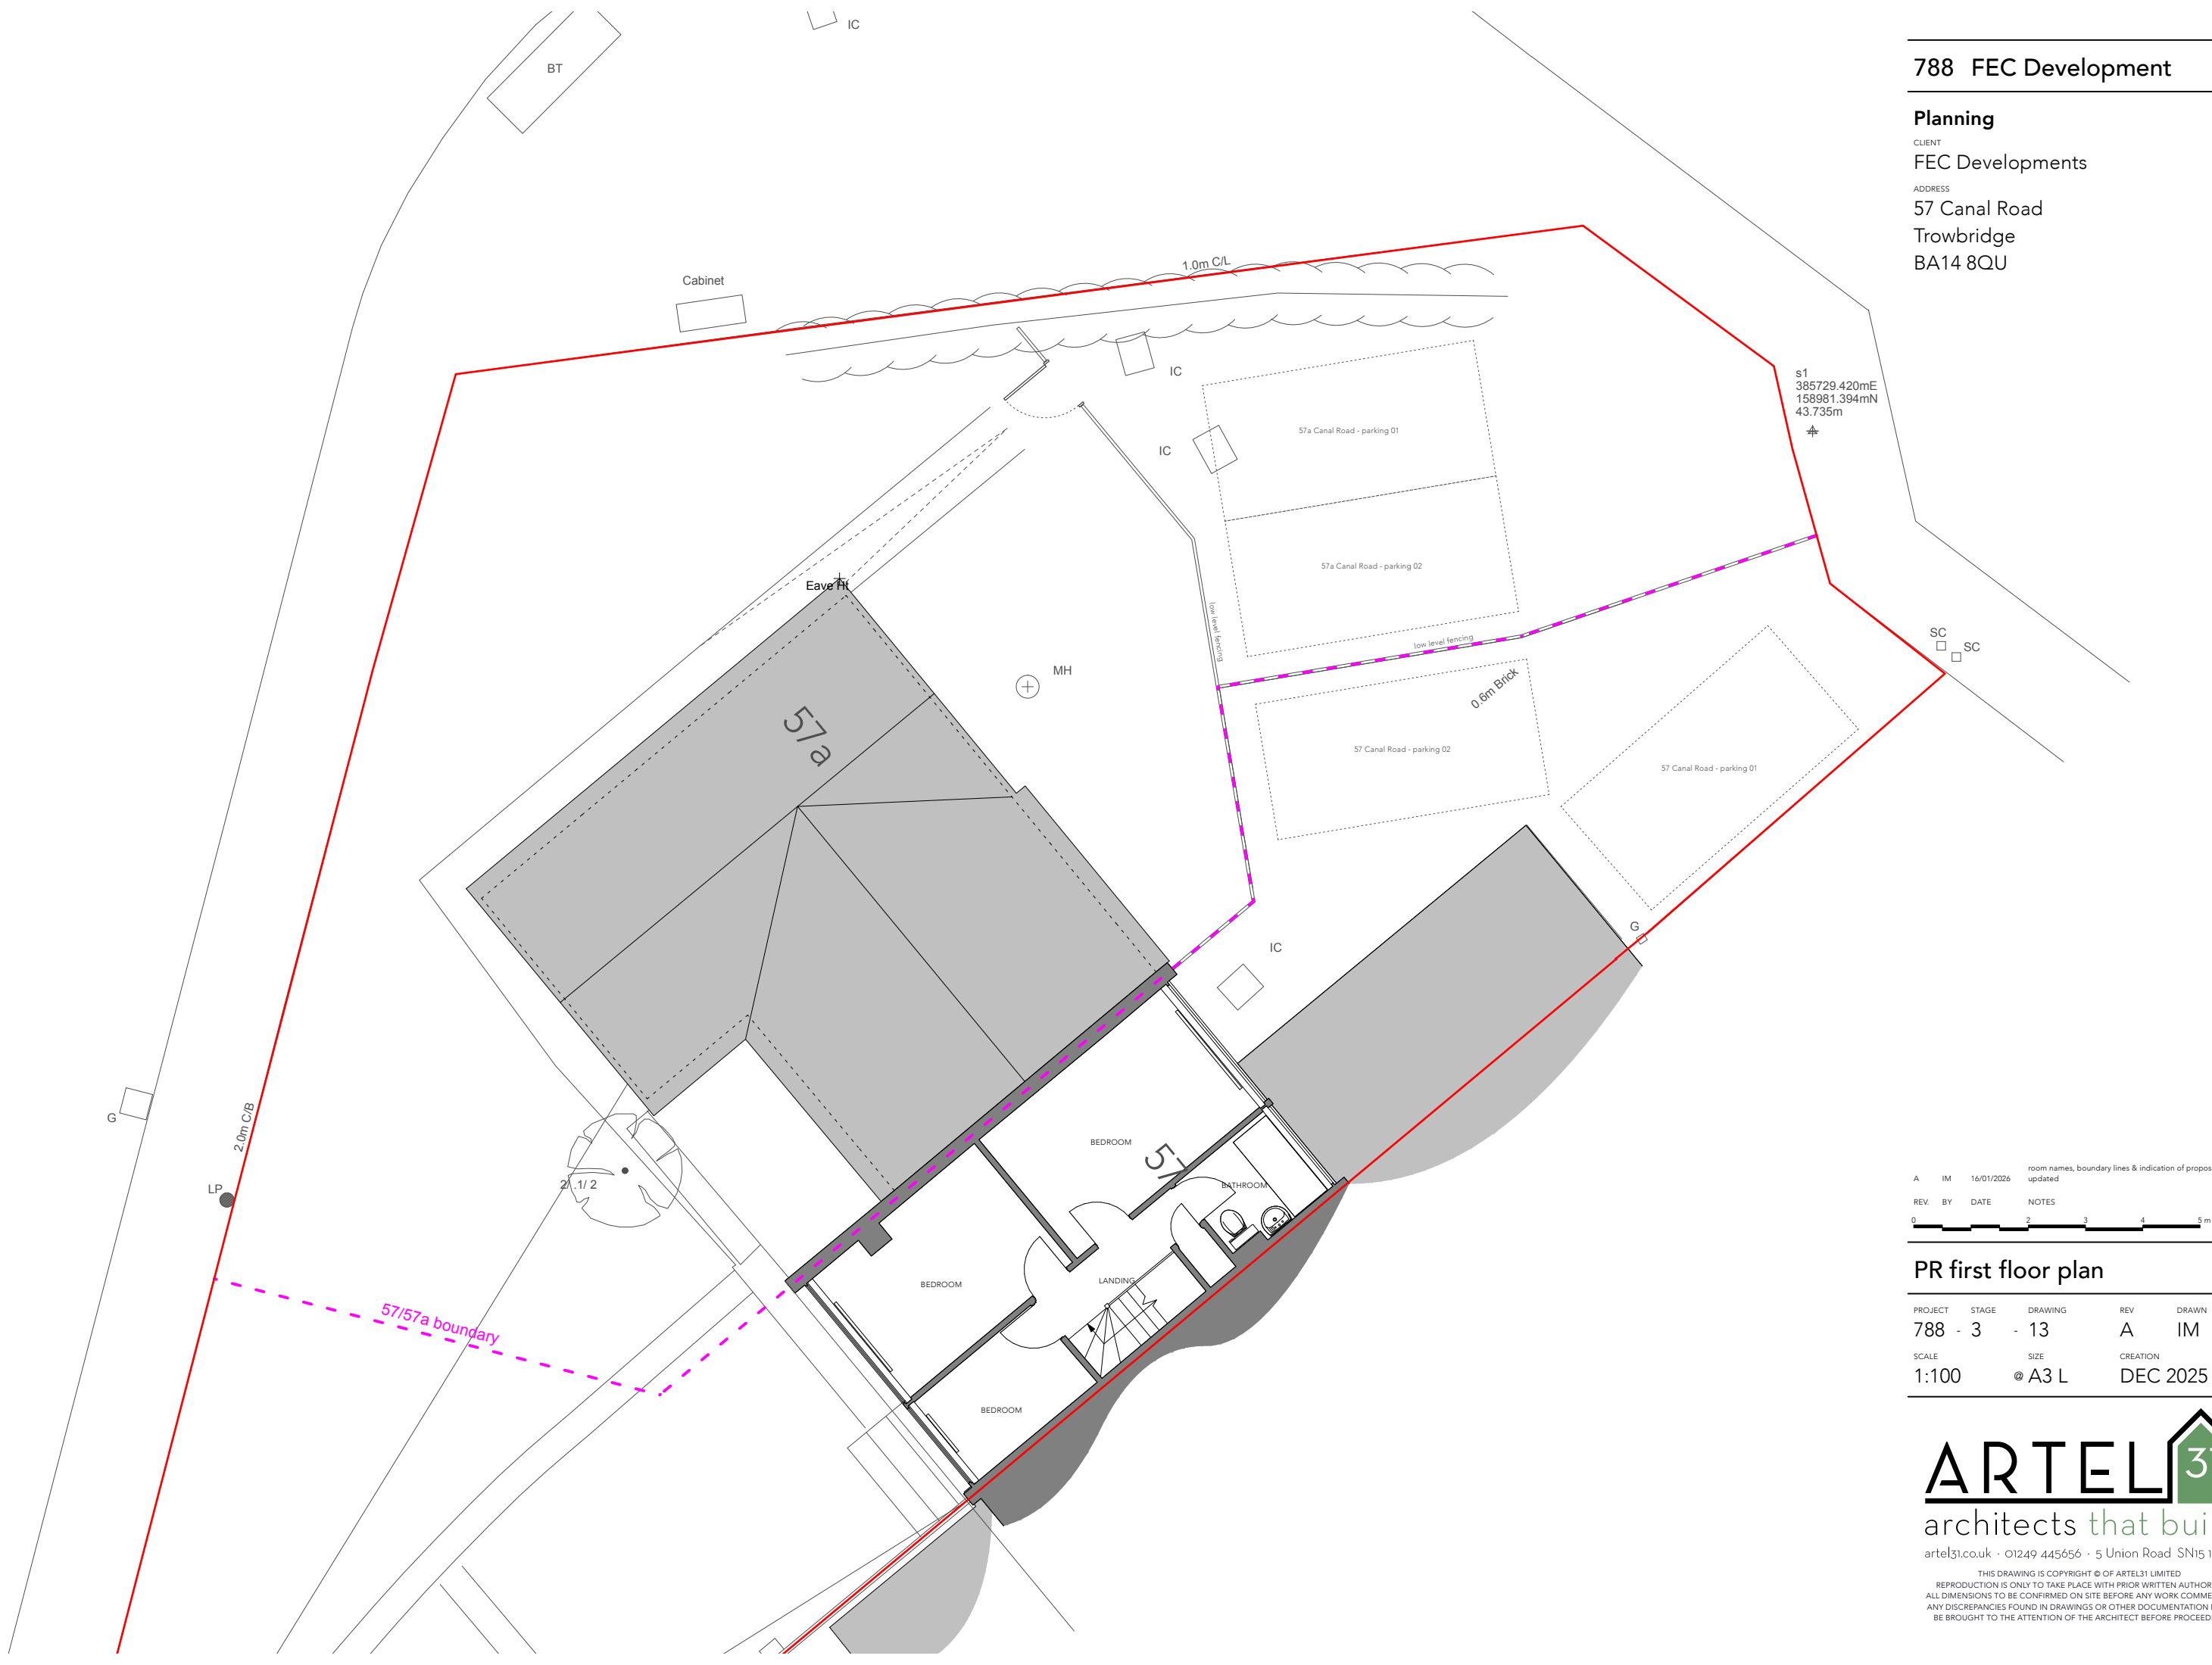

room names, boundary lines & indication of proposed units updated			
REV.	BY	DATE	NOTES
A	IM	16/01/2026	

PR first floor plan

PROJECT	STAGE	DRAWING	REV	DRAWN
788	3	- 13	A	IM
SCALE	SIZE	CREATION		
1:100	@ A3 L	DEC 2025		