



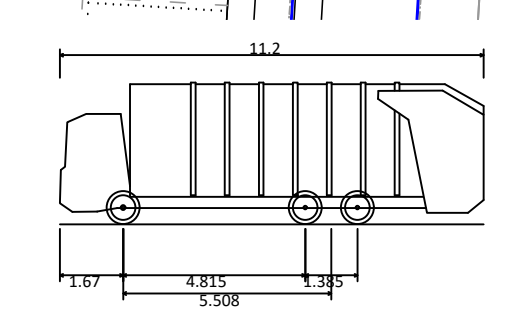

Phoenix 2 Duo (P2-15W with Elite 6x4 chassis)
Overall Length 11.200m
Overall Width 3.751m
Overall Body Height 0.304m
Min Body Ground Clearance 0.304m
Track Width 2.500m
Lock to lock time 4.00s
Kerb to Kerb Turning Radius 9.500m

First Issue
REV

16.01.26 AJH
DATE INITIAL

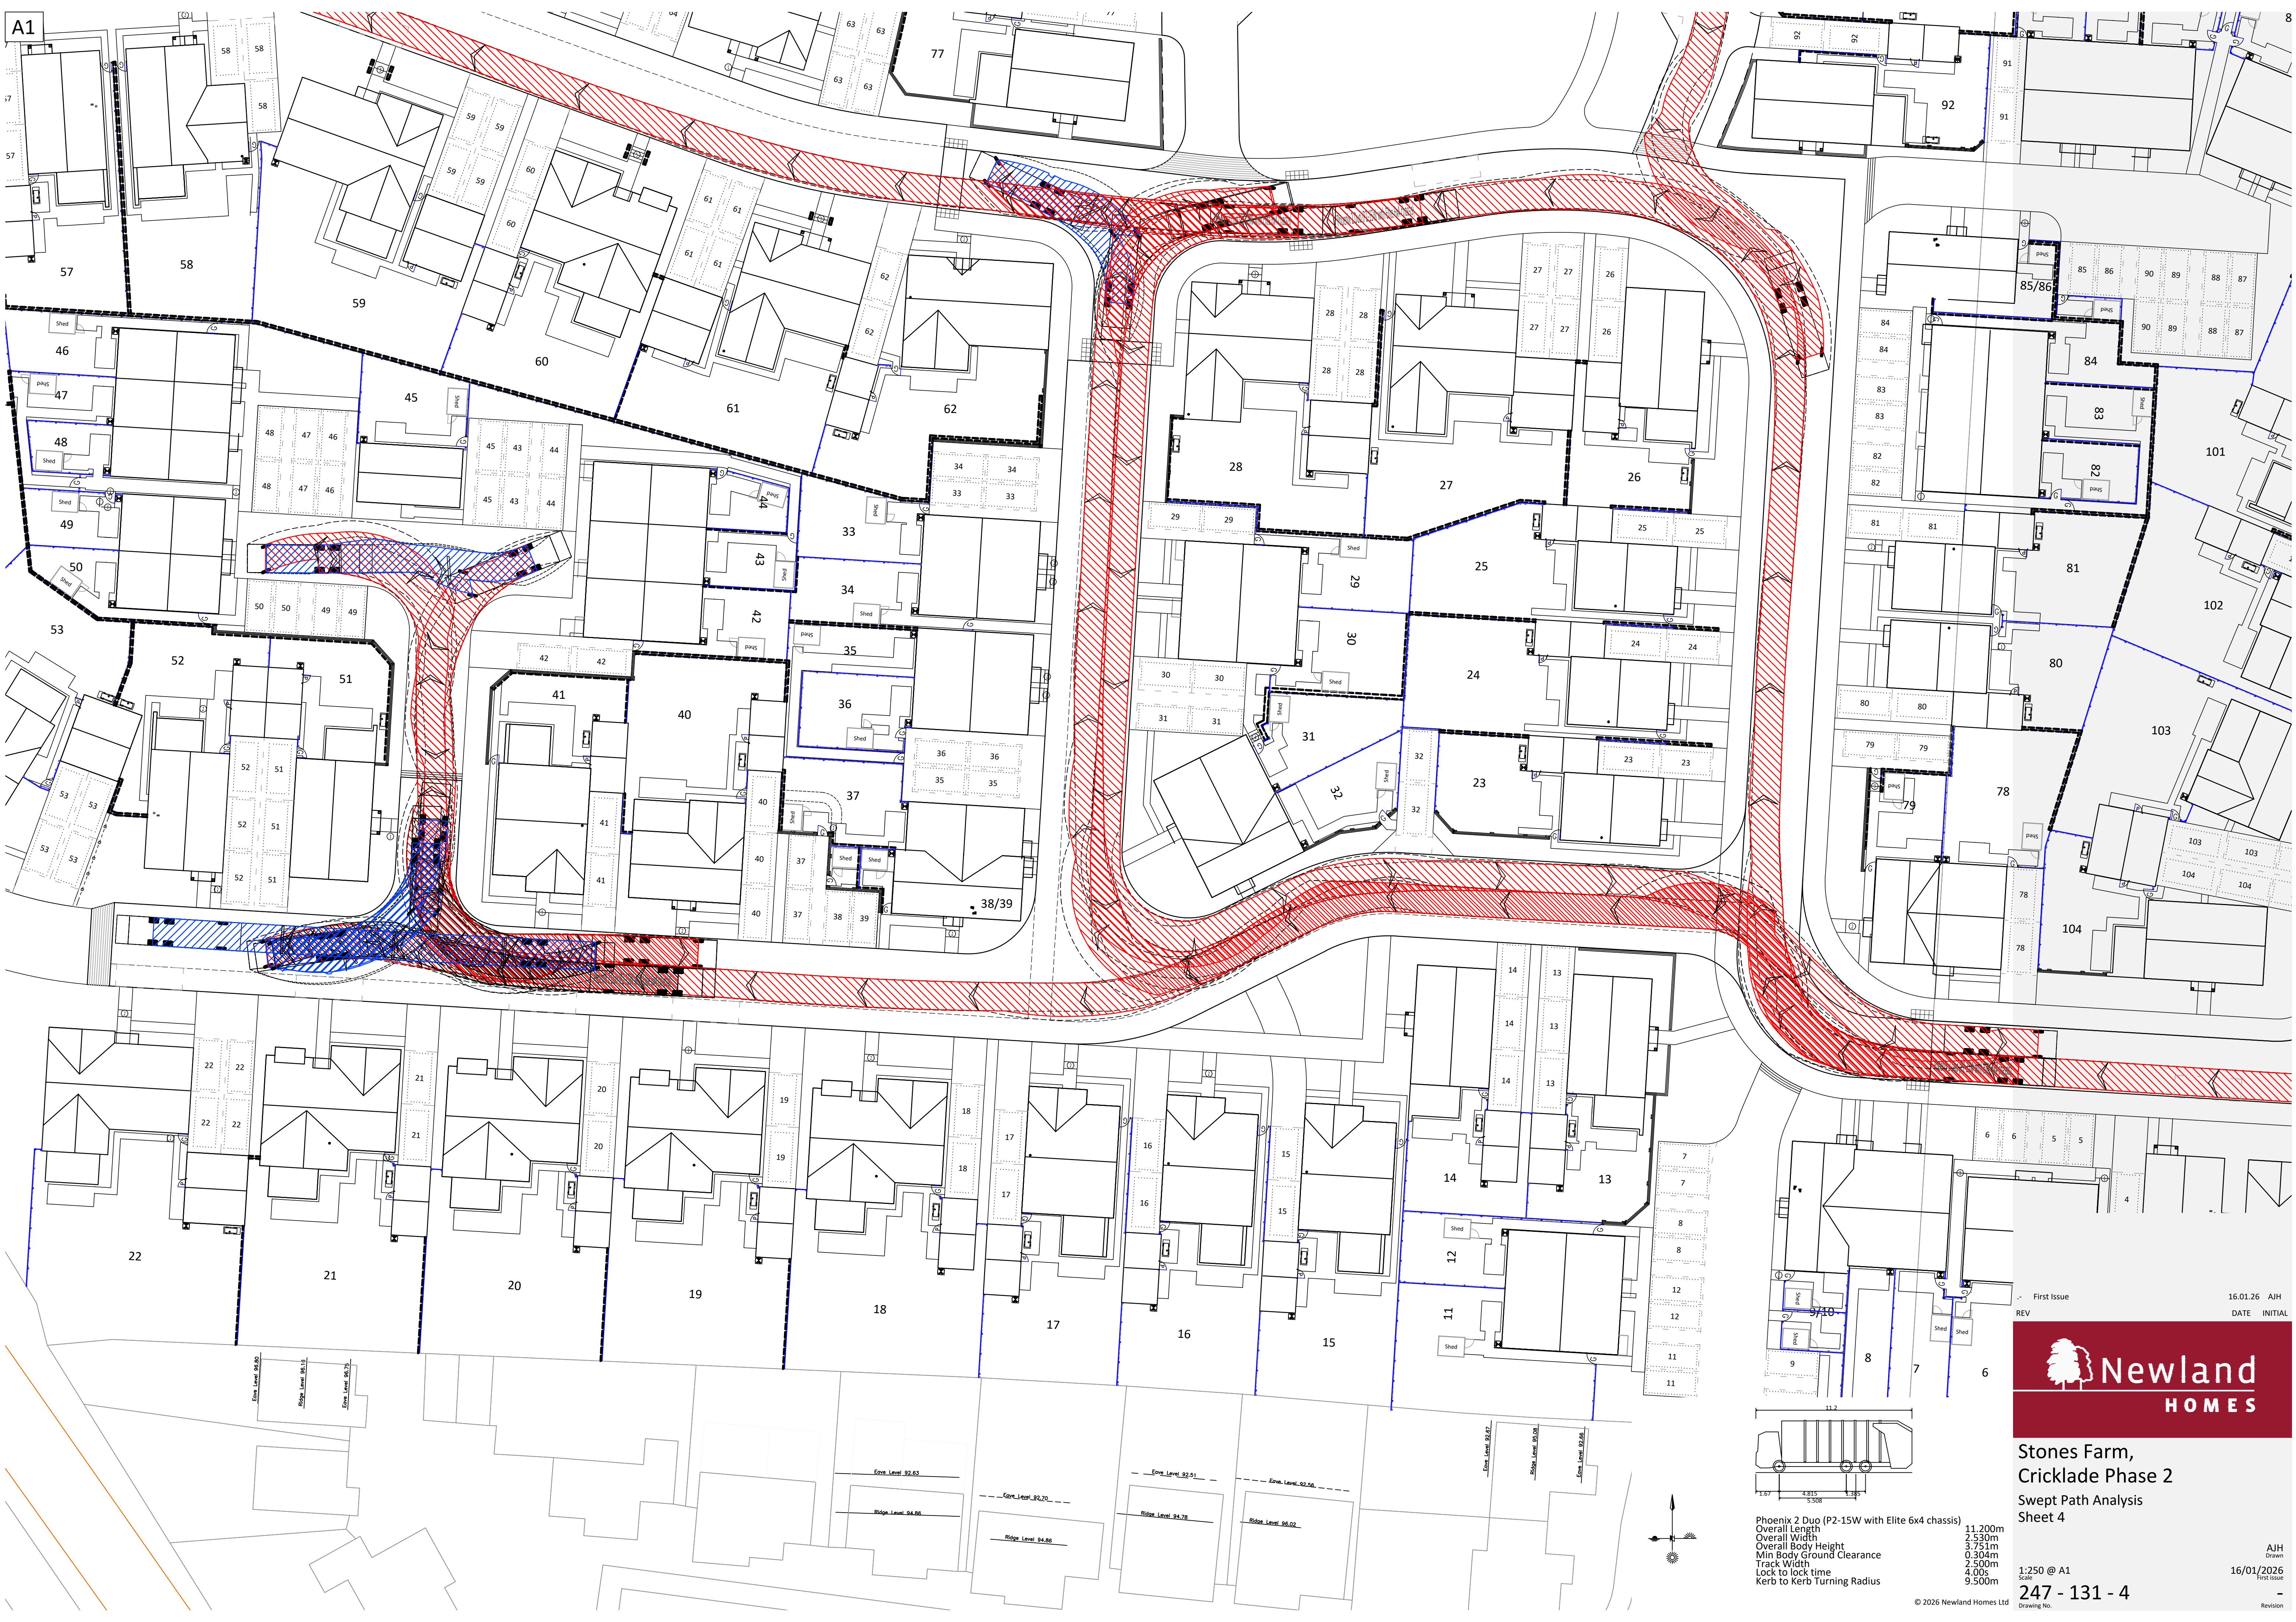

**Stones Farm,
Cricklade Phase 2**
Swept Path Analysis
Sheet 4

1:250 @ A1
Scale

16/01/2026
First Issue

247 - 131 - 4

Revision

© 2026 Newland Homes Ltd

Drawing No.

A1

8