


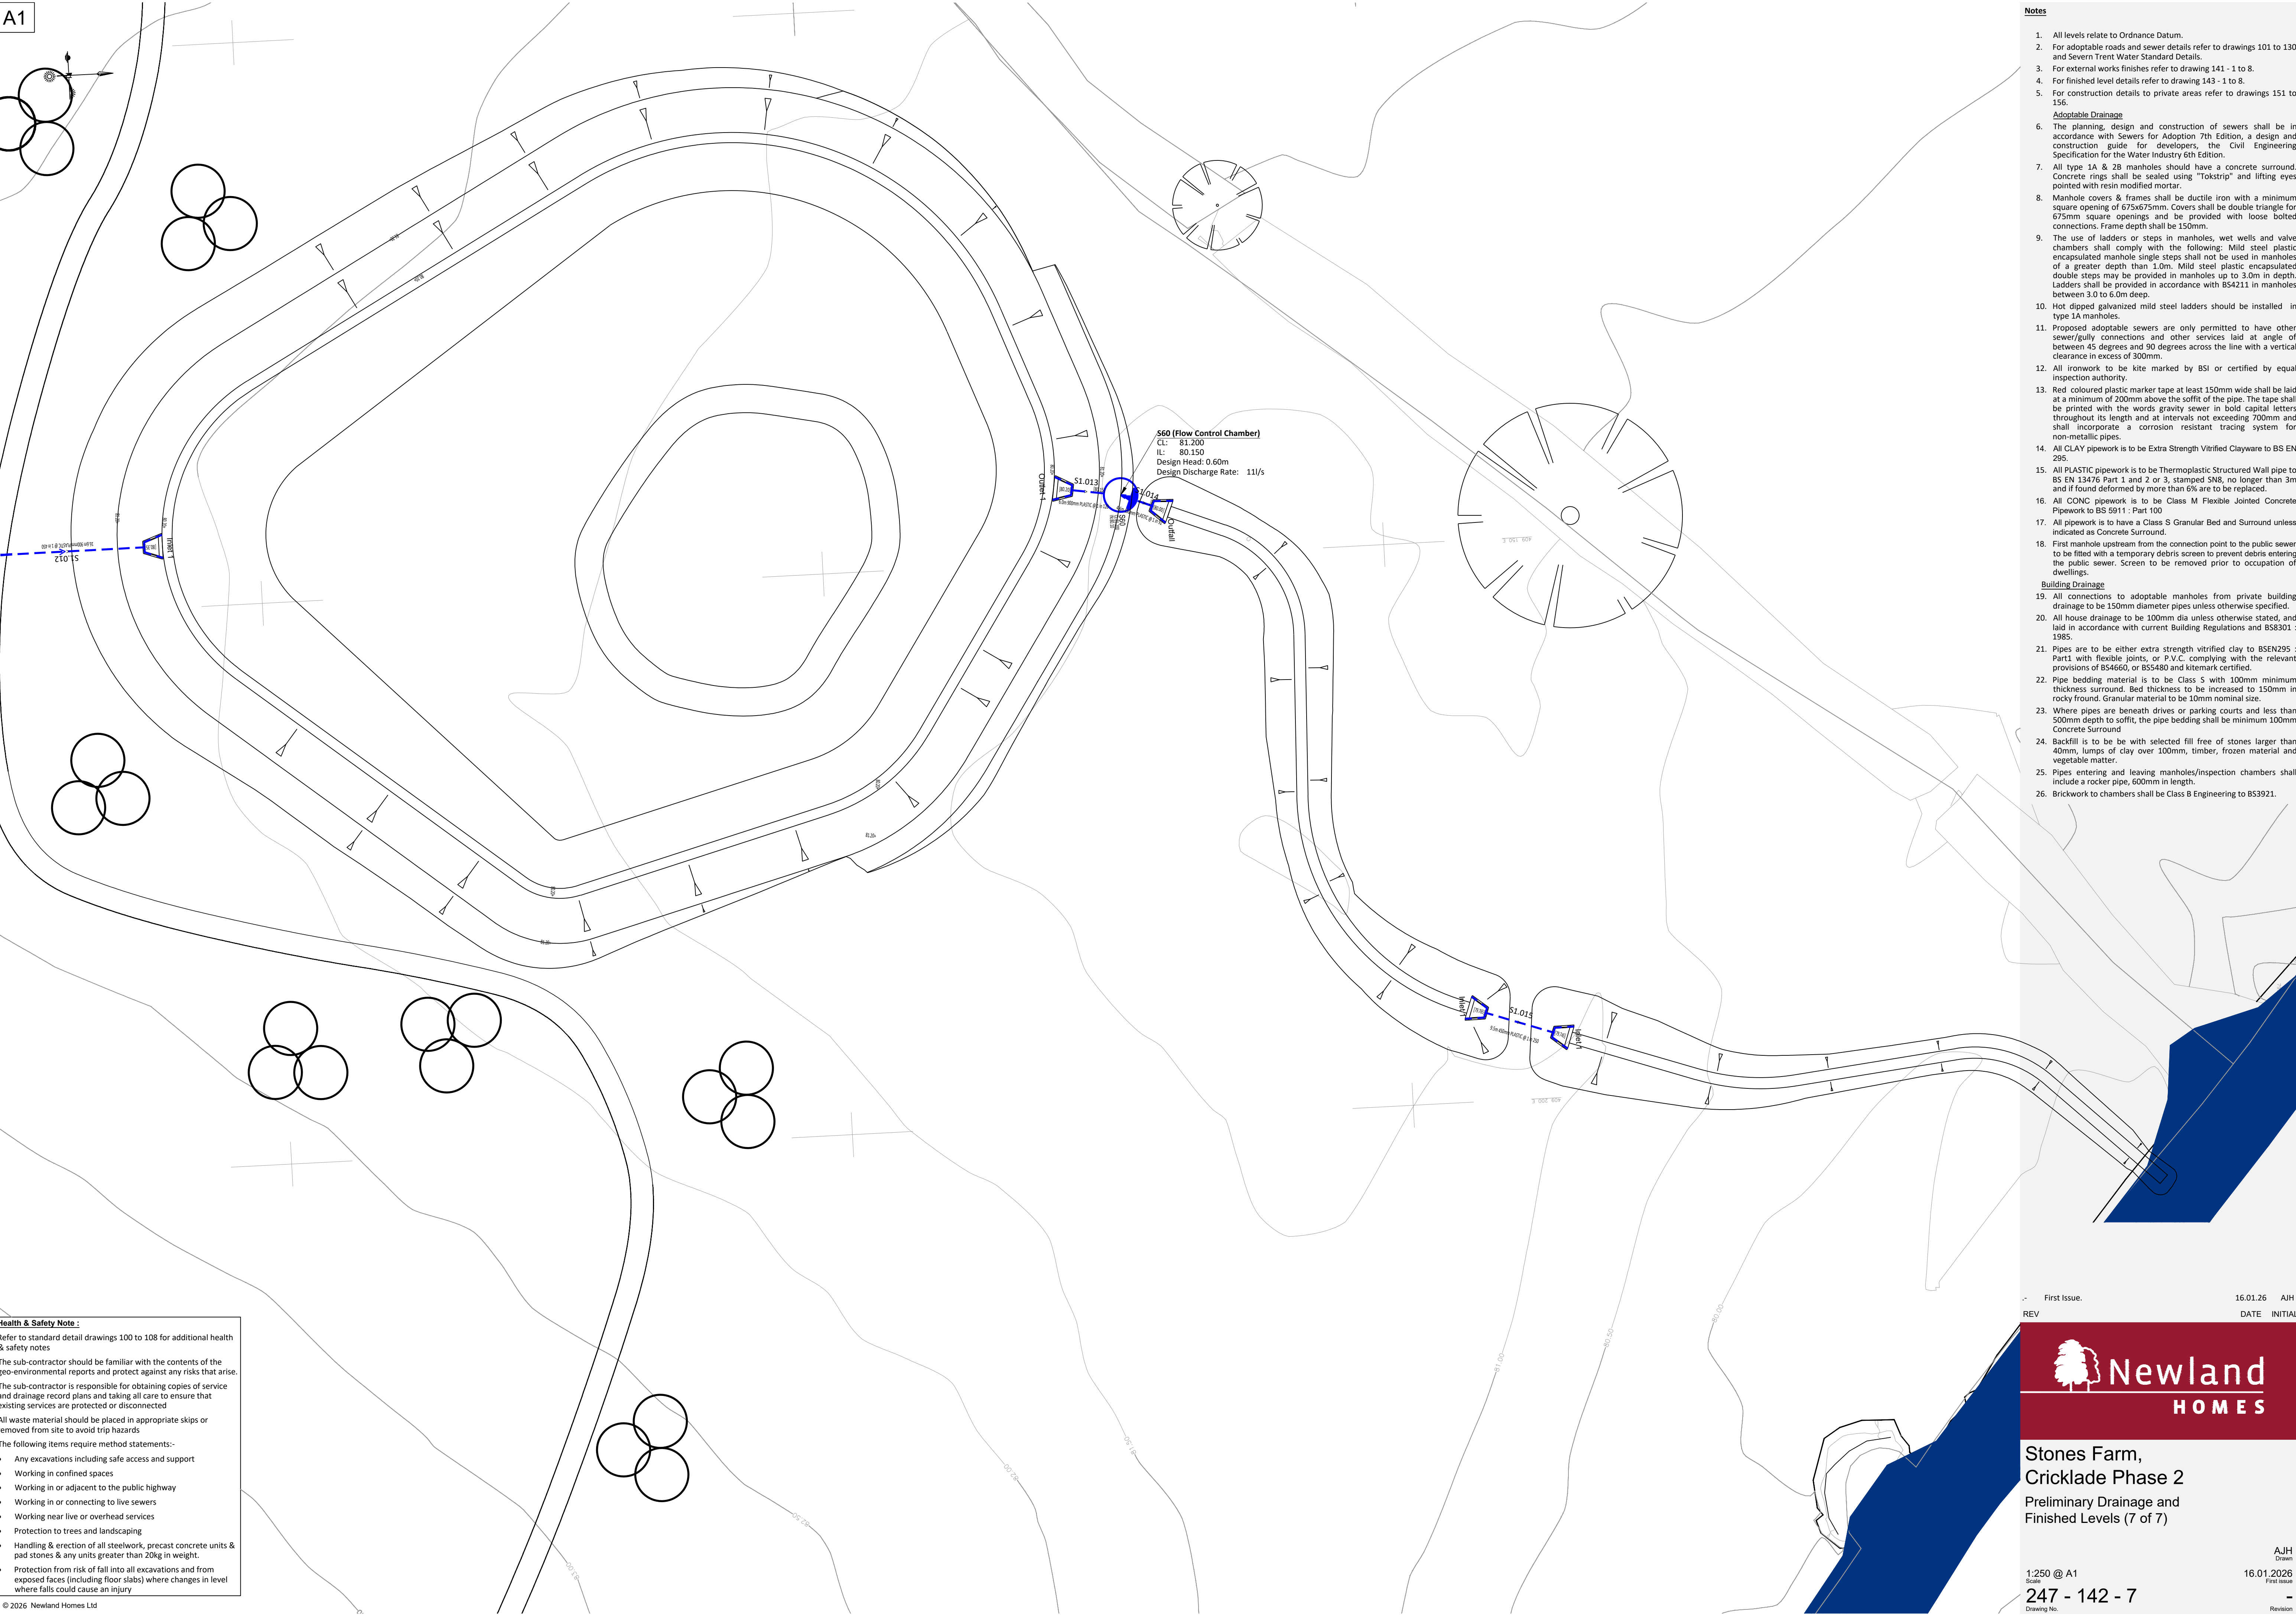

REV	First Issue.	16.01.26	AJH
		DATE	INITIAL



**Stones Farm,
Cricklade Phase 2**
Preliminary Drainage and
Finished Levels (7 of 7)

1:250 @ A1 Scale	AJH Drawn
247 - 142 - 7	16.01.2026 First Issue
Drawing No.	- Revision