


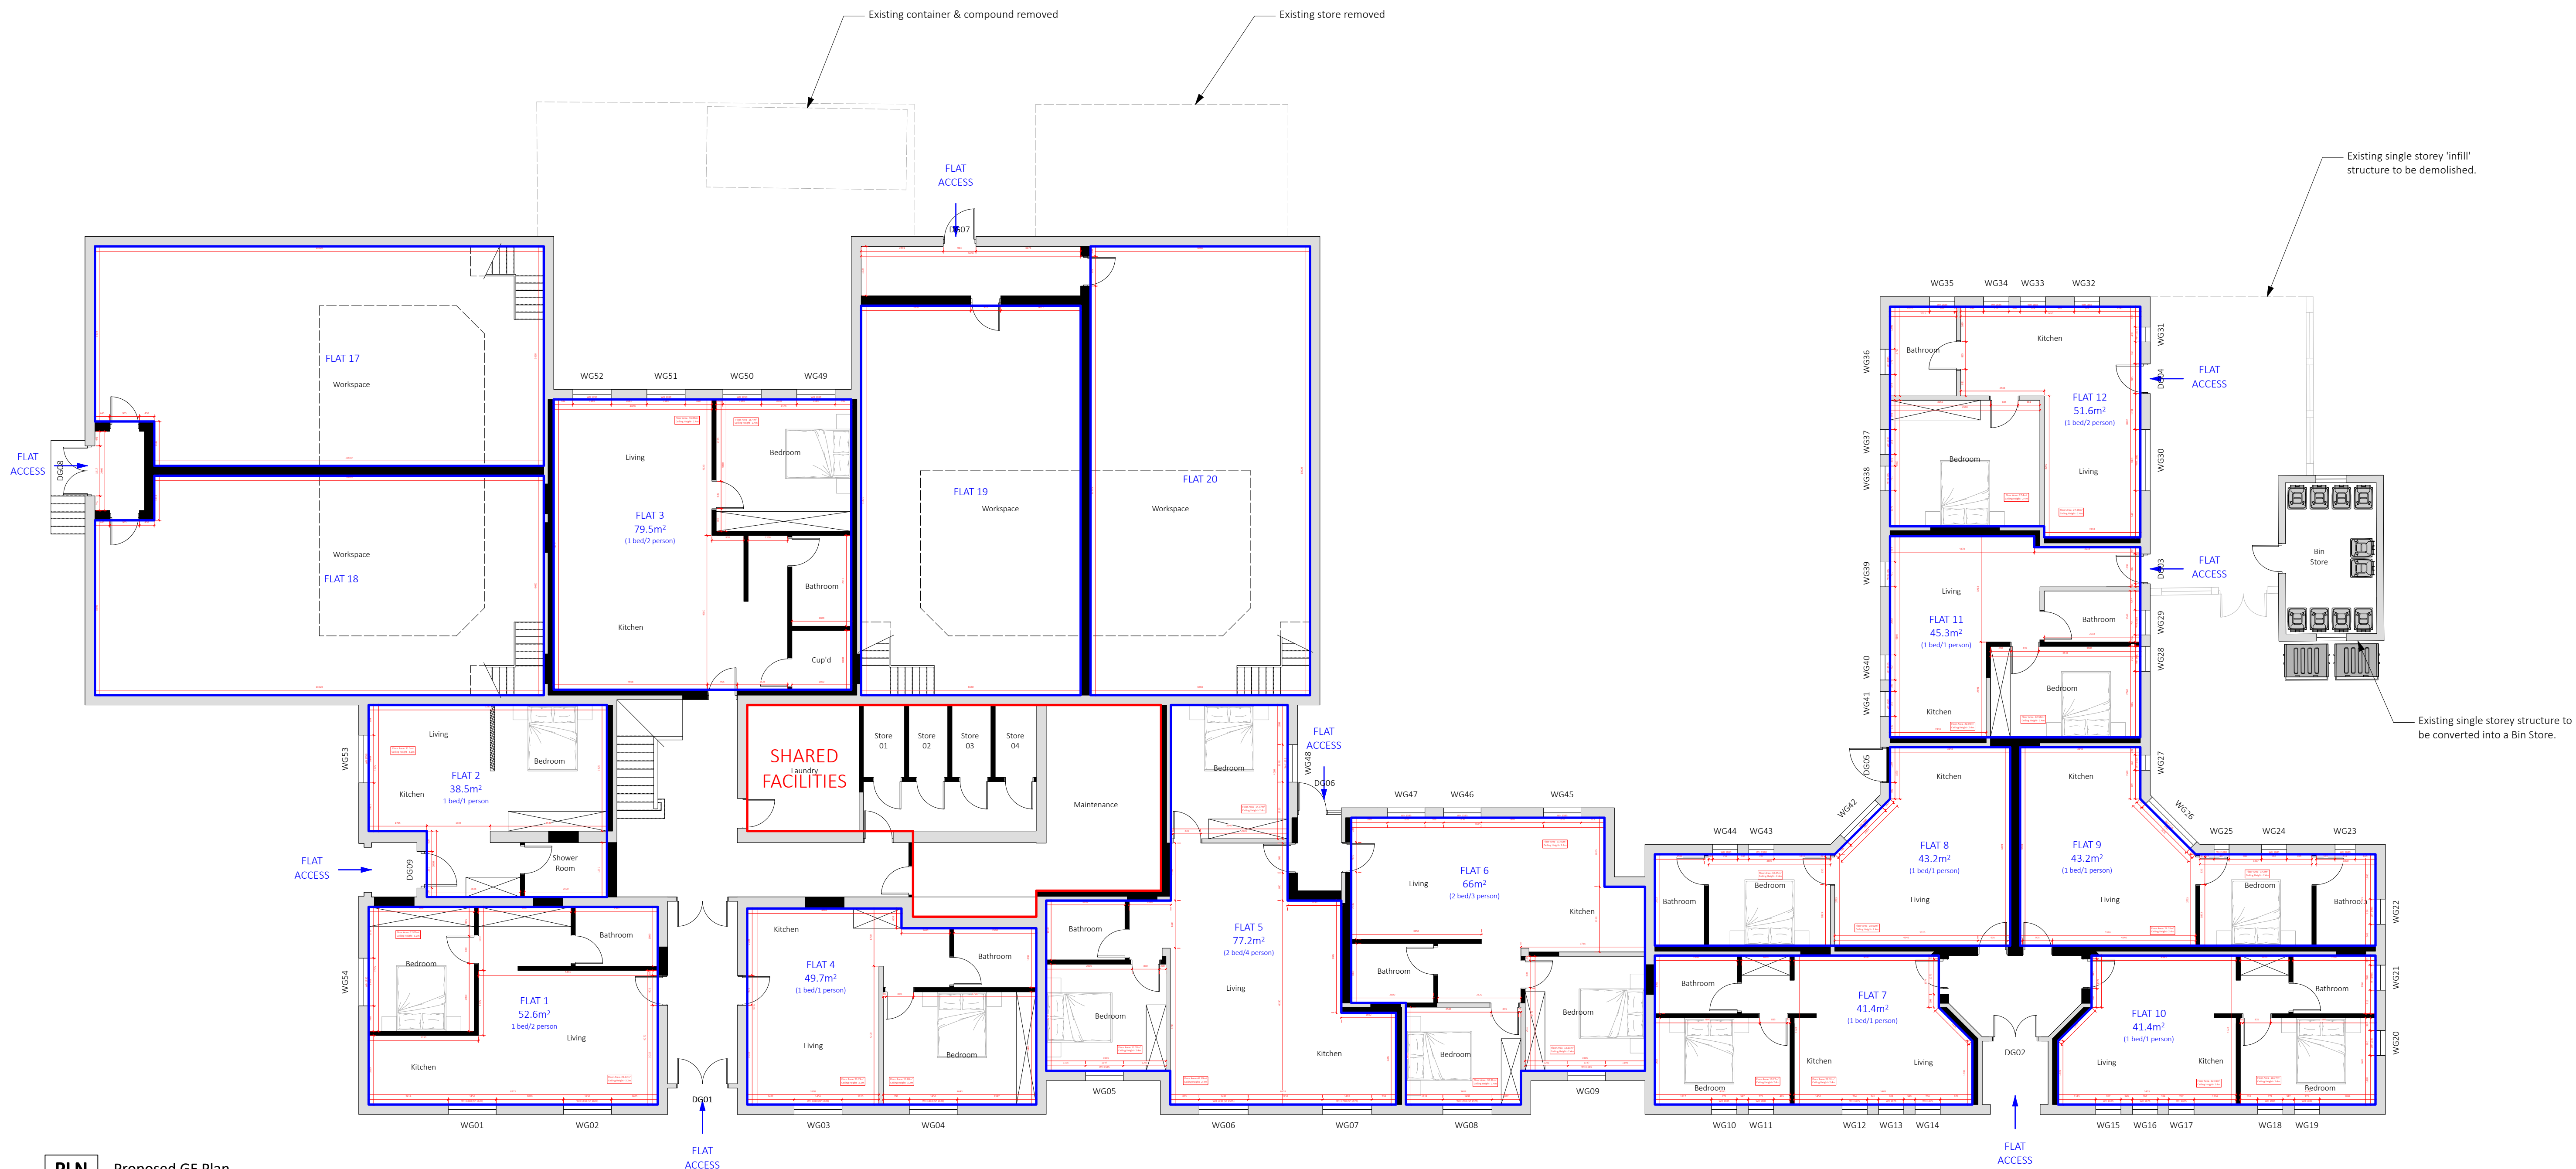

PLN	Proposed GF Plan
01	1:100

FEASIBILITY

