


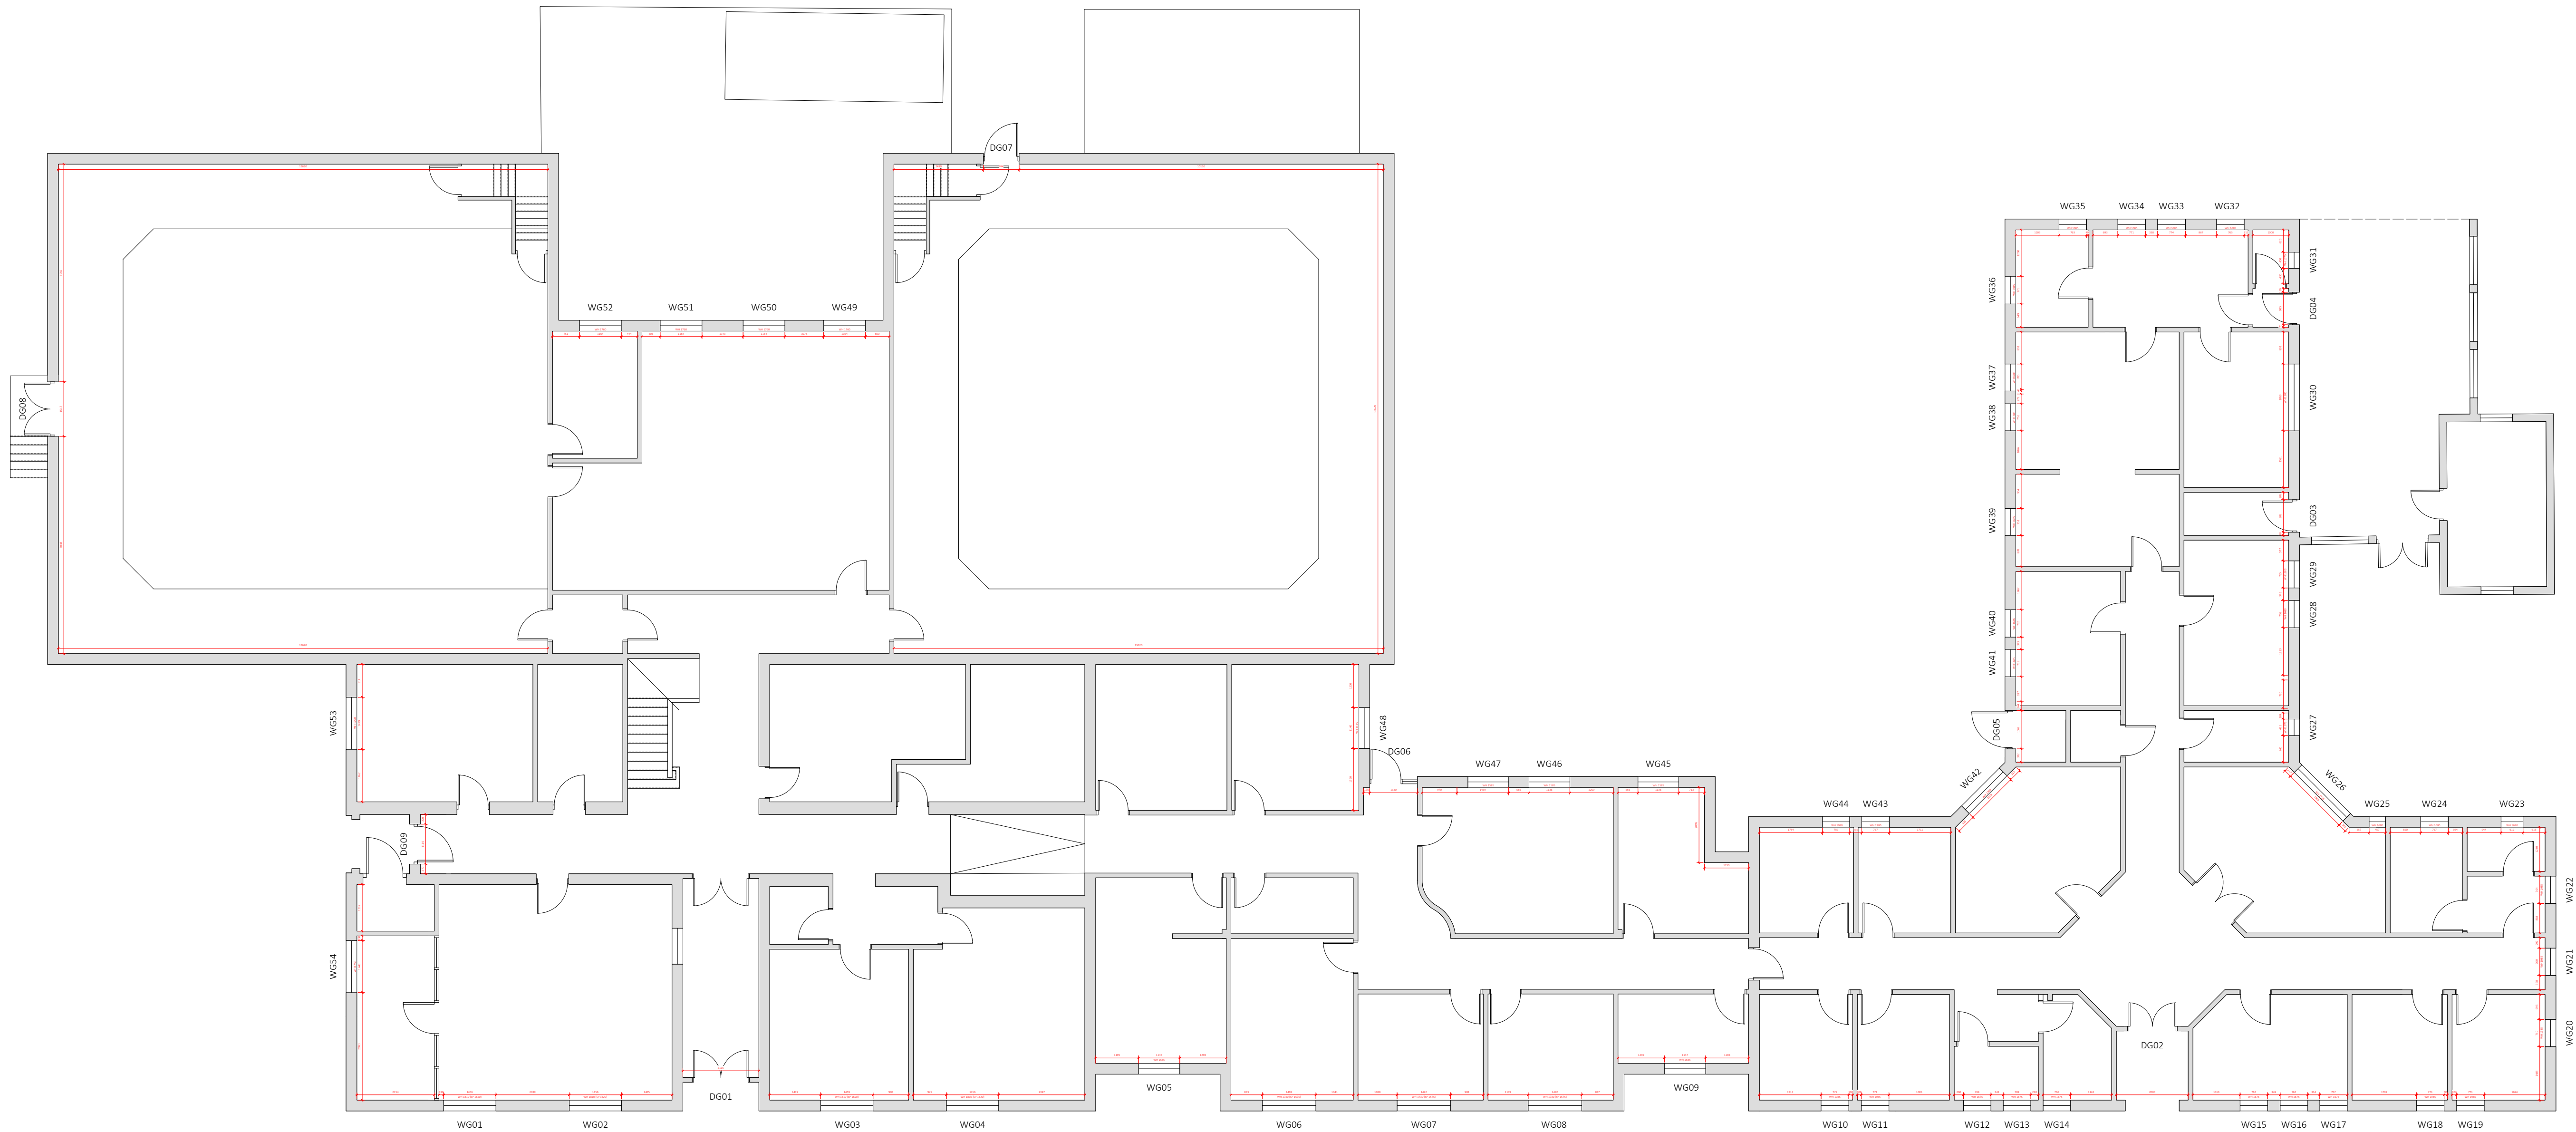



PLN Existing GF Plan
01 1:100

FEASIBILITY



PAUL STEVENS ARCHITECTURE LTD
Unit 3 Boathouse Meadow Business Park
Cherry Orchard Lane
Salisbury
Wiltshire
SP2 7LD
Tel No: 01722 349384

THIS DRAWING IS COPYRIGHT AND MUST NOT BE COPIED OR USED WITHOUT WRITTEN CONSENT. DO NOT SCALE FROM THIS DRAWING – FIGURED DIMENSIONS ONLY. ALL DIMENSIONS AND LEVELS TO BE VERIFIED ON SITE PRIOR TO WORKS. ANY DISCREPANCIES MUST BE REPORTED TO THE ARCHITECT IMMEDIATELY. THIS DRAWING IS FOR [PLANNING / BUILDING REGULATIONS] PURPOSES ONLY UNLESS EXPRESSLY STATED OTHERWISE. ALL STRUCTURAL ELEMENTS AND SPECIALIST INSTALLATIONS TO BE DESIGNED AND CERTIFIED BY OTHERS. CONTRACTORS ARE RESPONSIBLE FOR SAFE WORKING PRACTICES AND COMPLIANCE WITH CURRENT REGULATIONS.

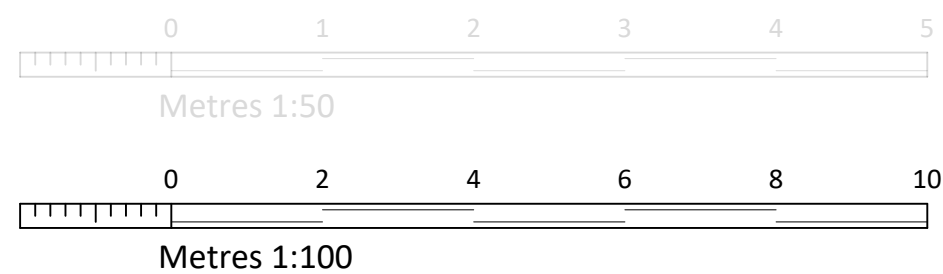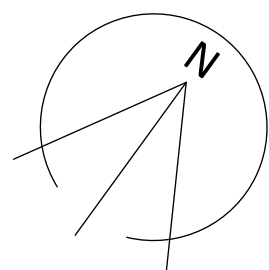

Scale:
1:100 @ A1
Drawn by:
DJH
Date:
15/01/2026

Project:
**PORTWAY HOUSE
OLD SARUM PARK
SALISBURY
WILTSHIRE
SP4 6EB**

Drawing:
**EXISTING
GF PLAN**
DWG No:
1171/01
Rev:
B