



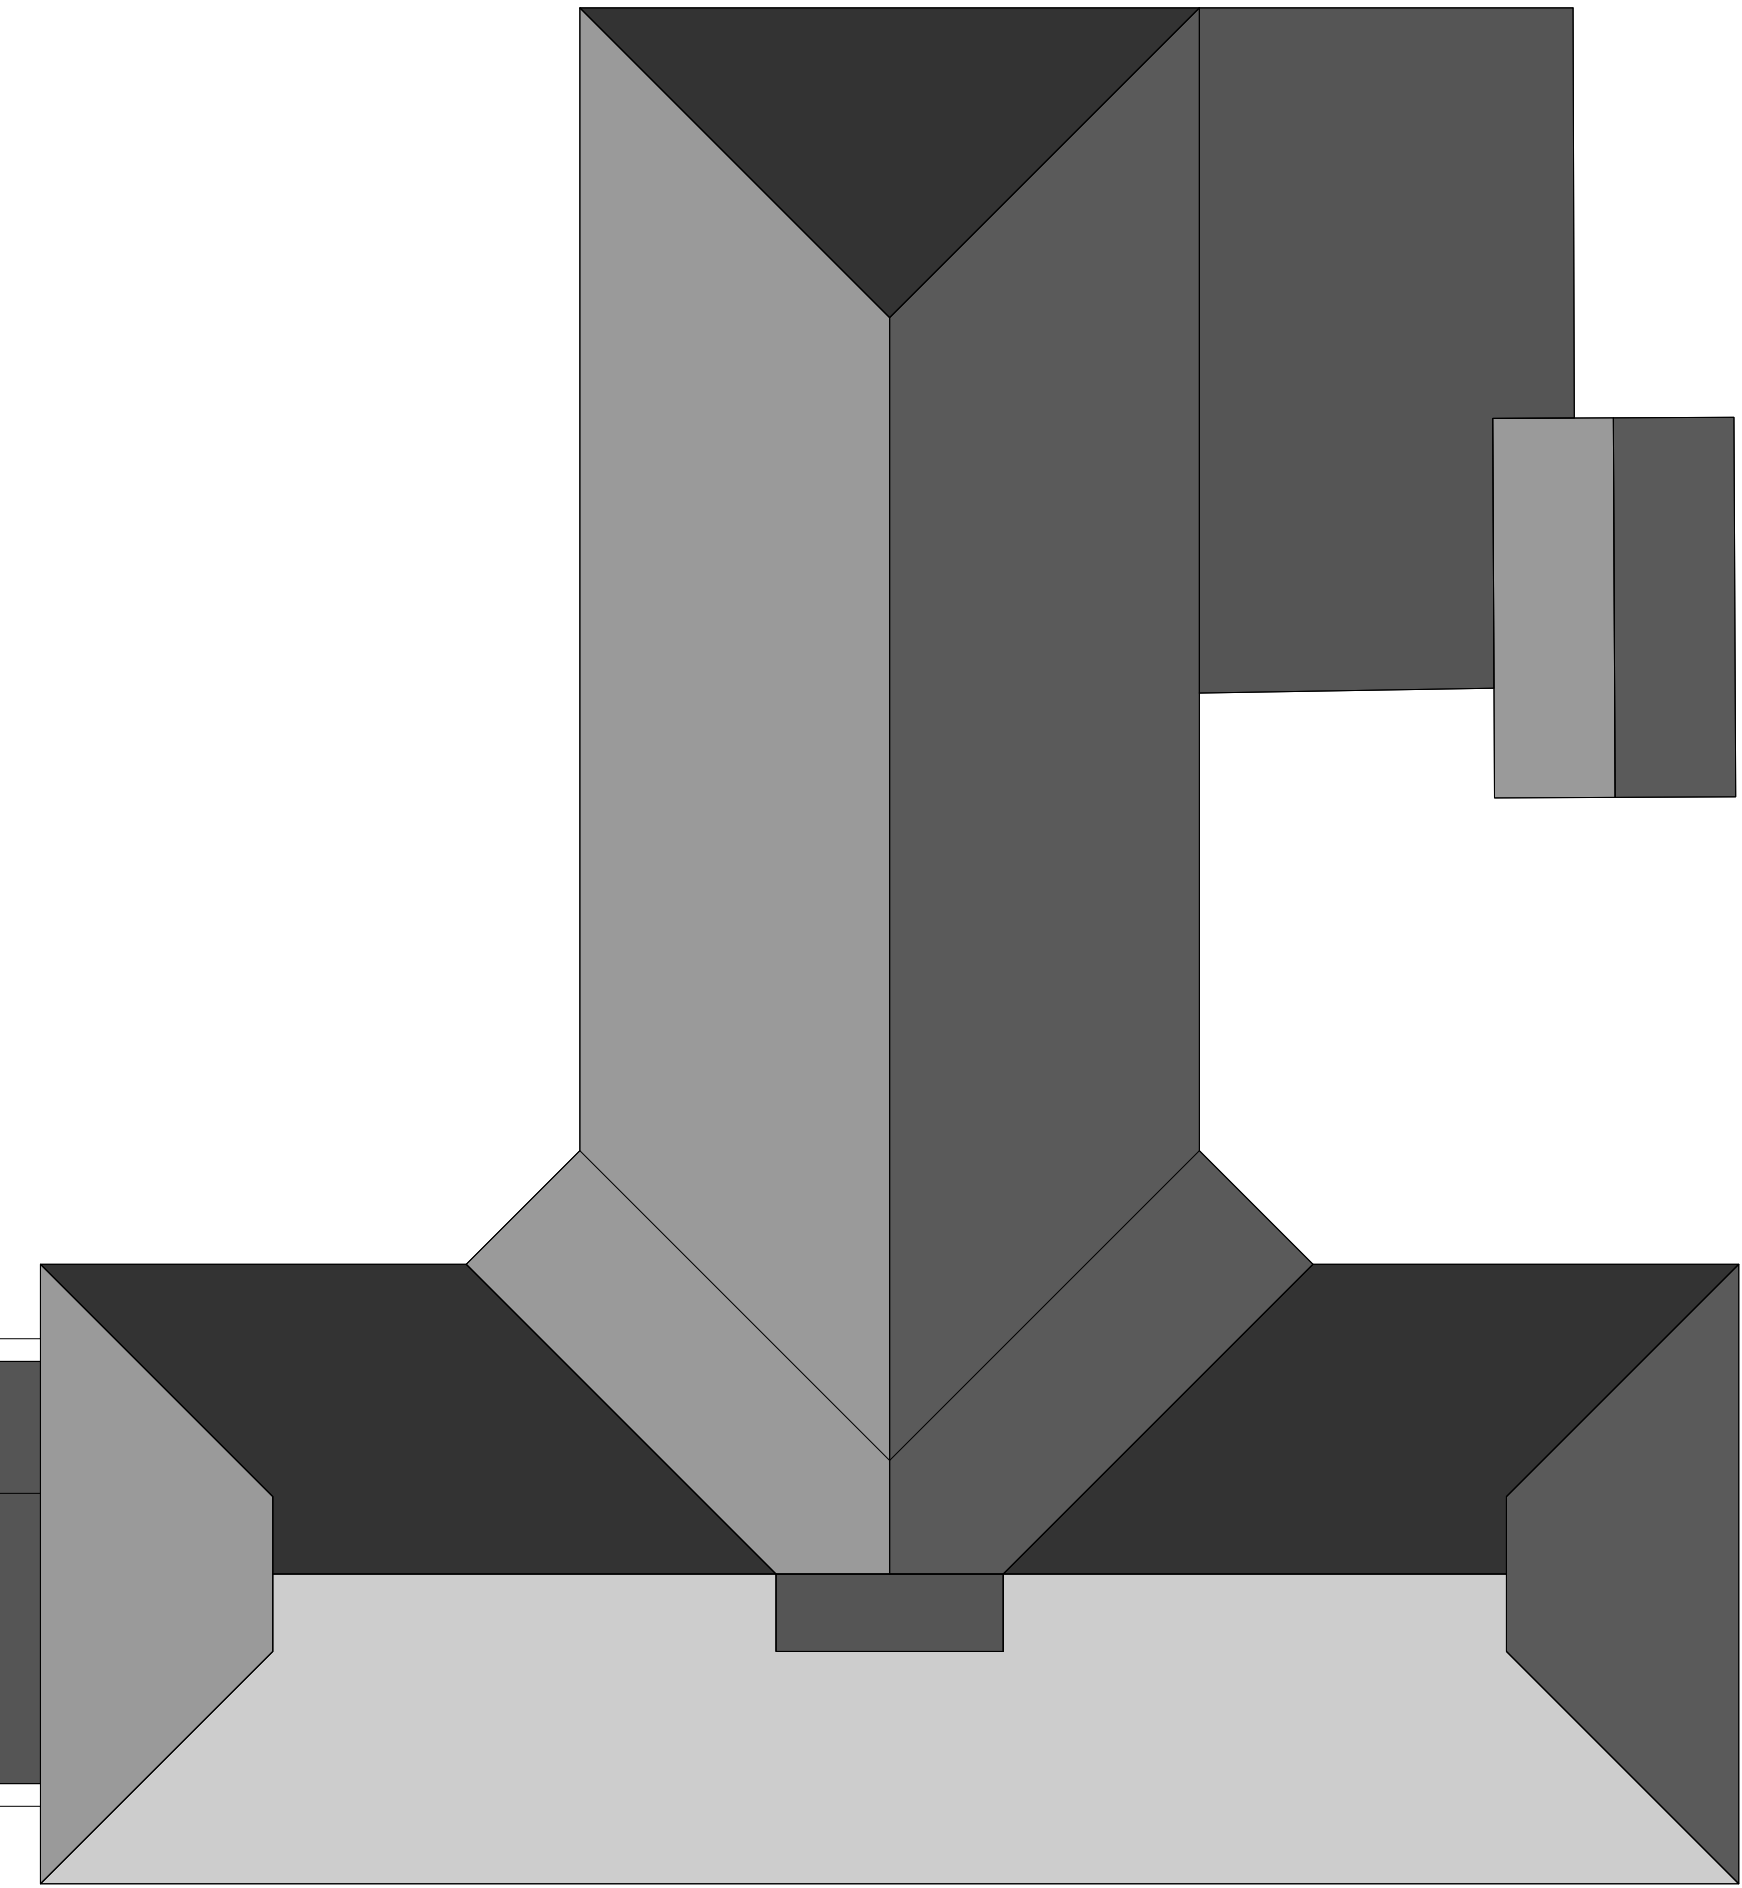

PLN	Existing FF Plan
01	1:100

FEASIBILITY

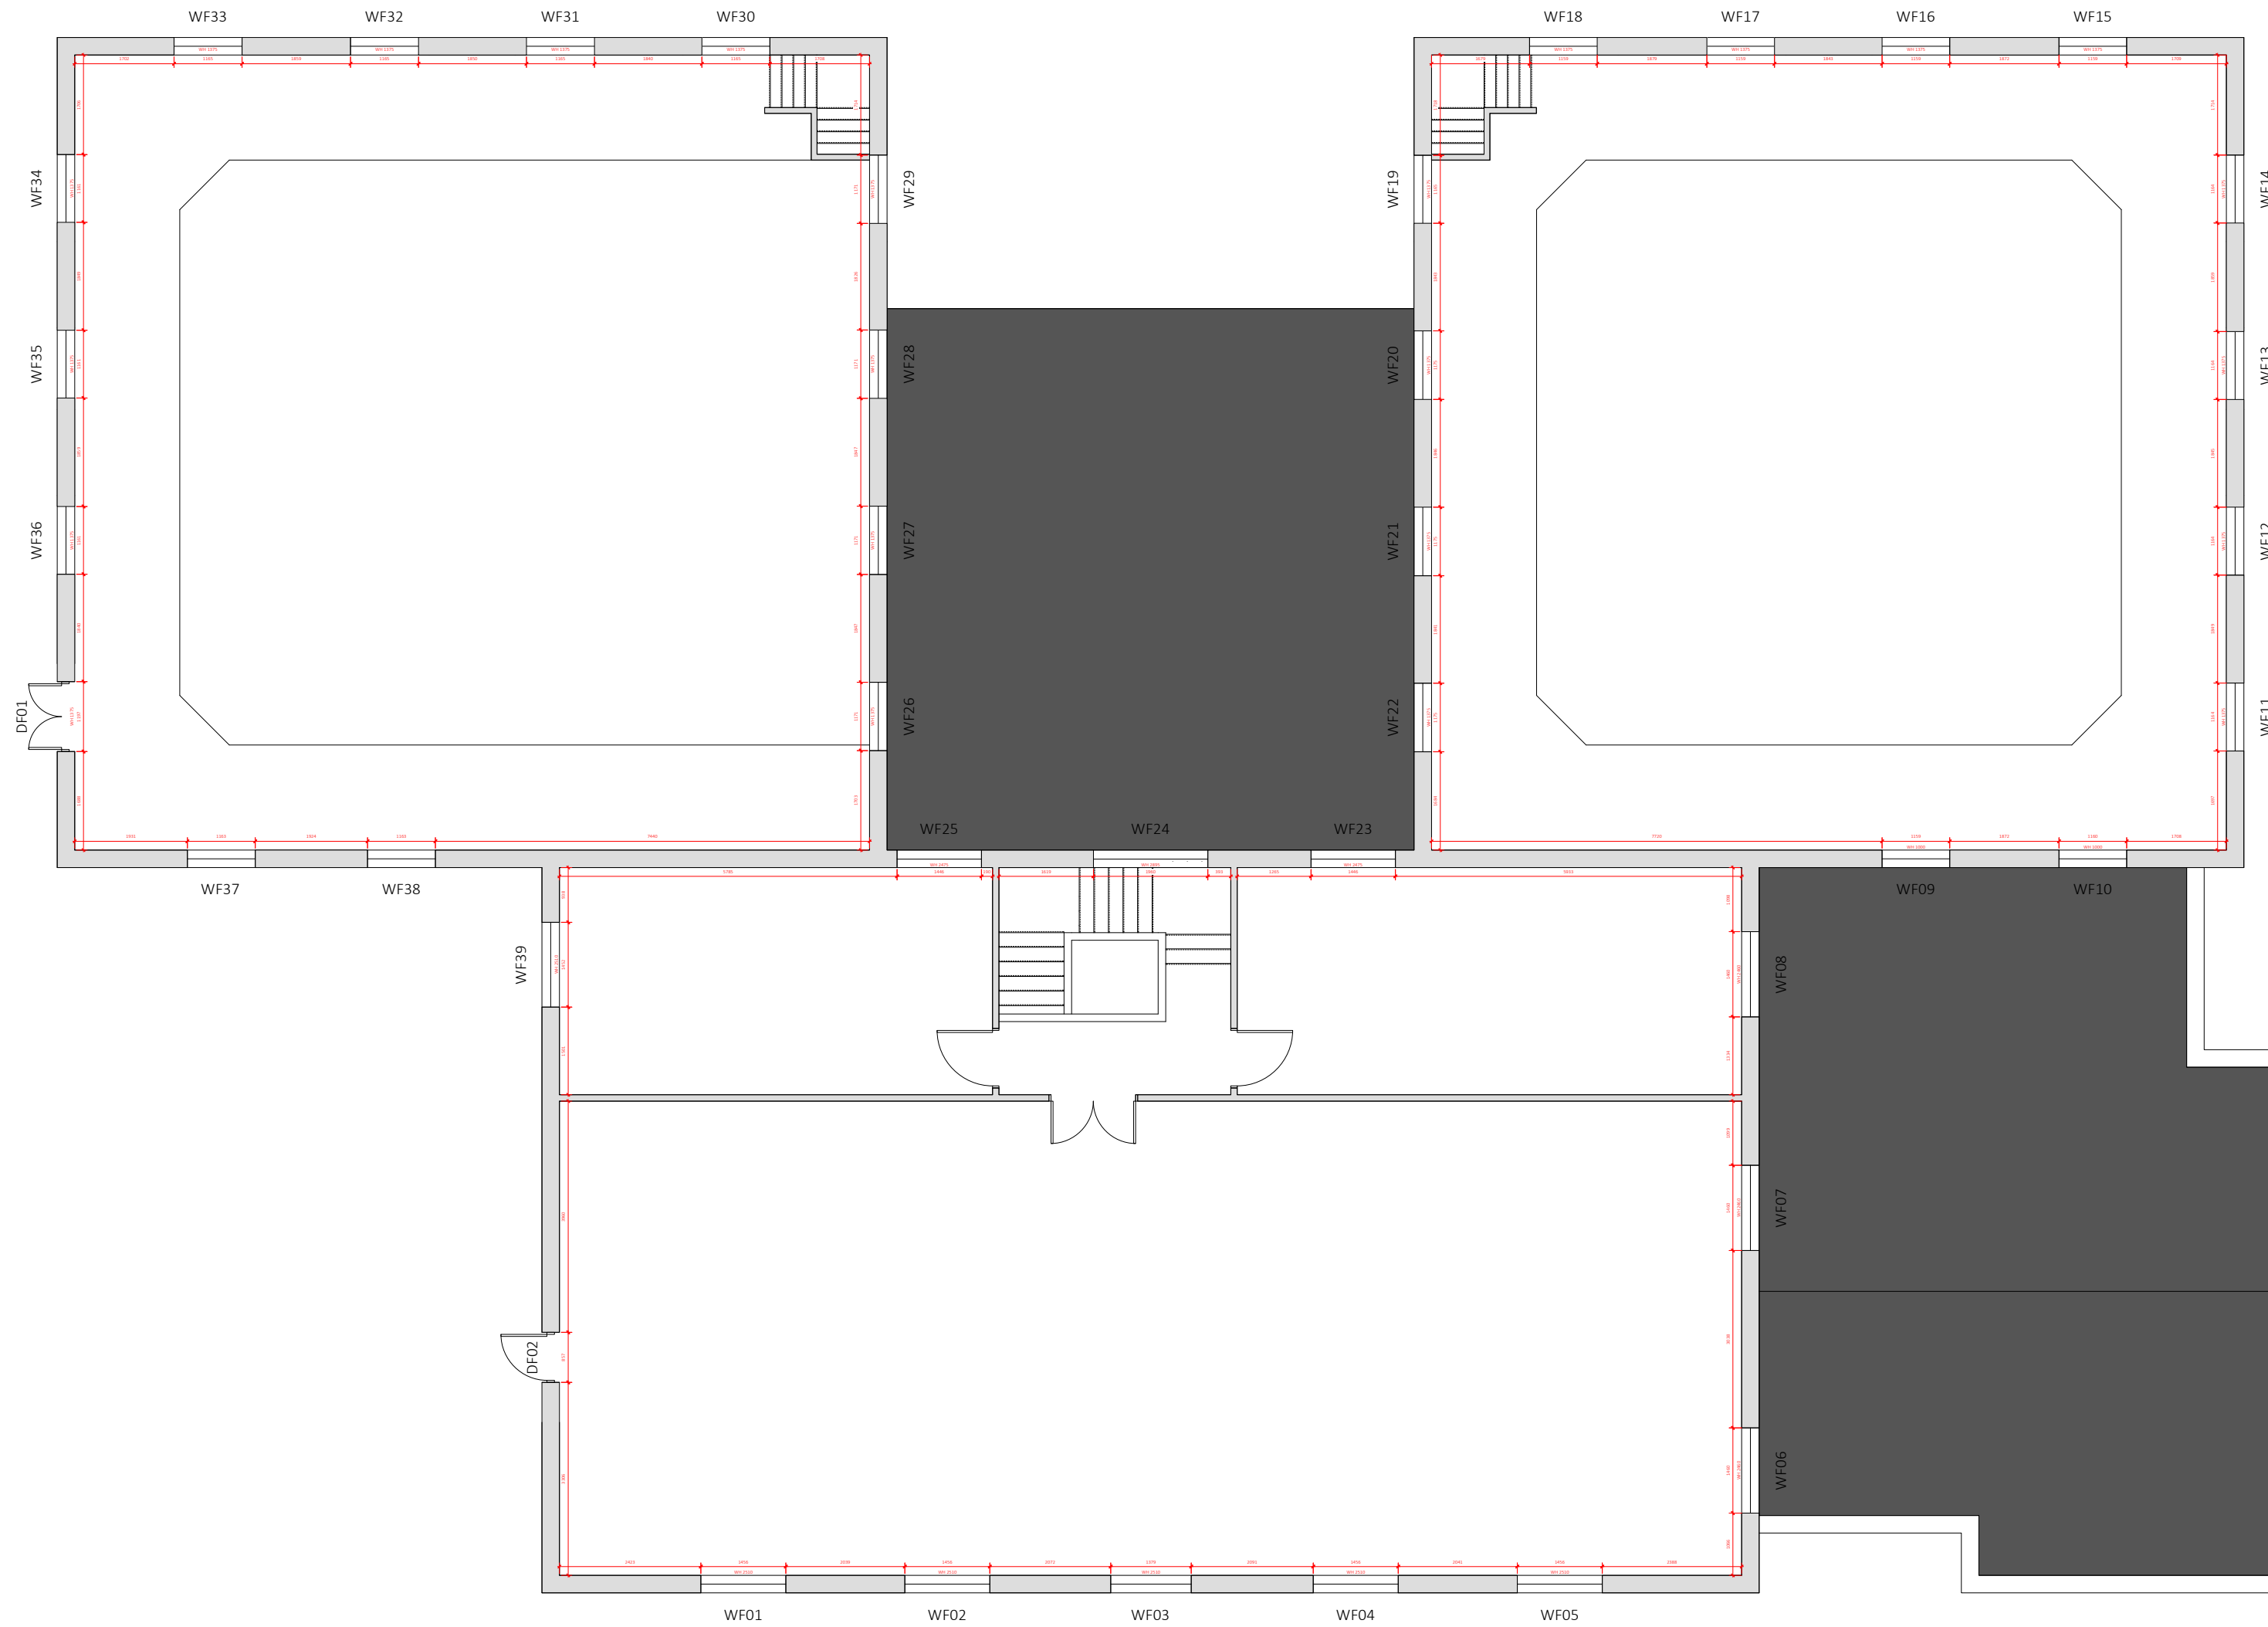