


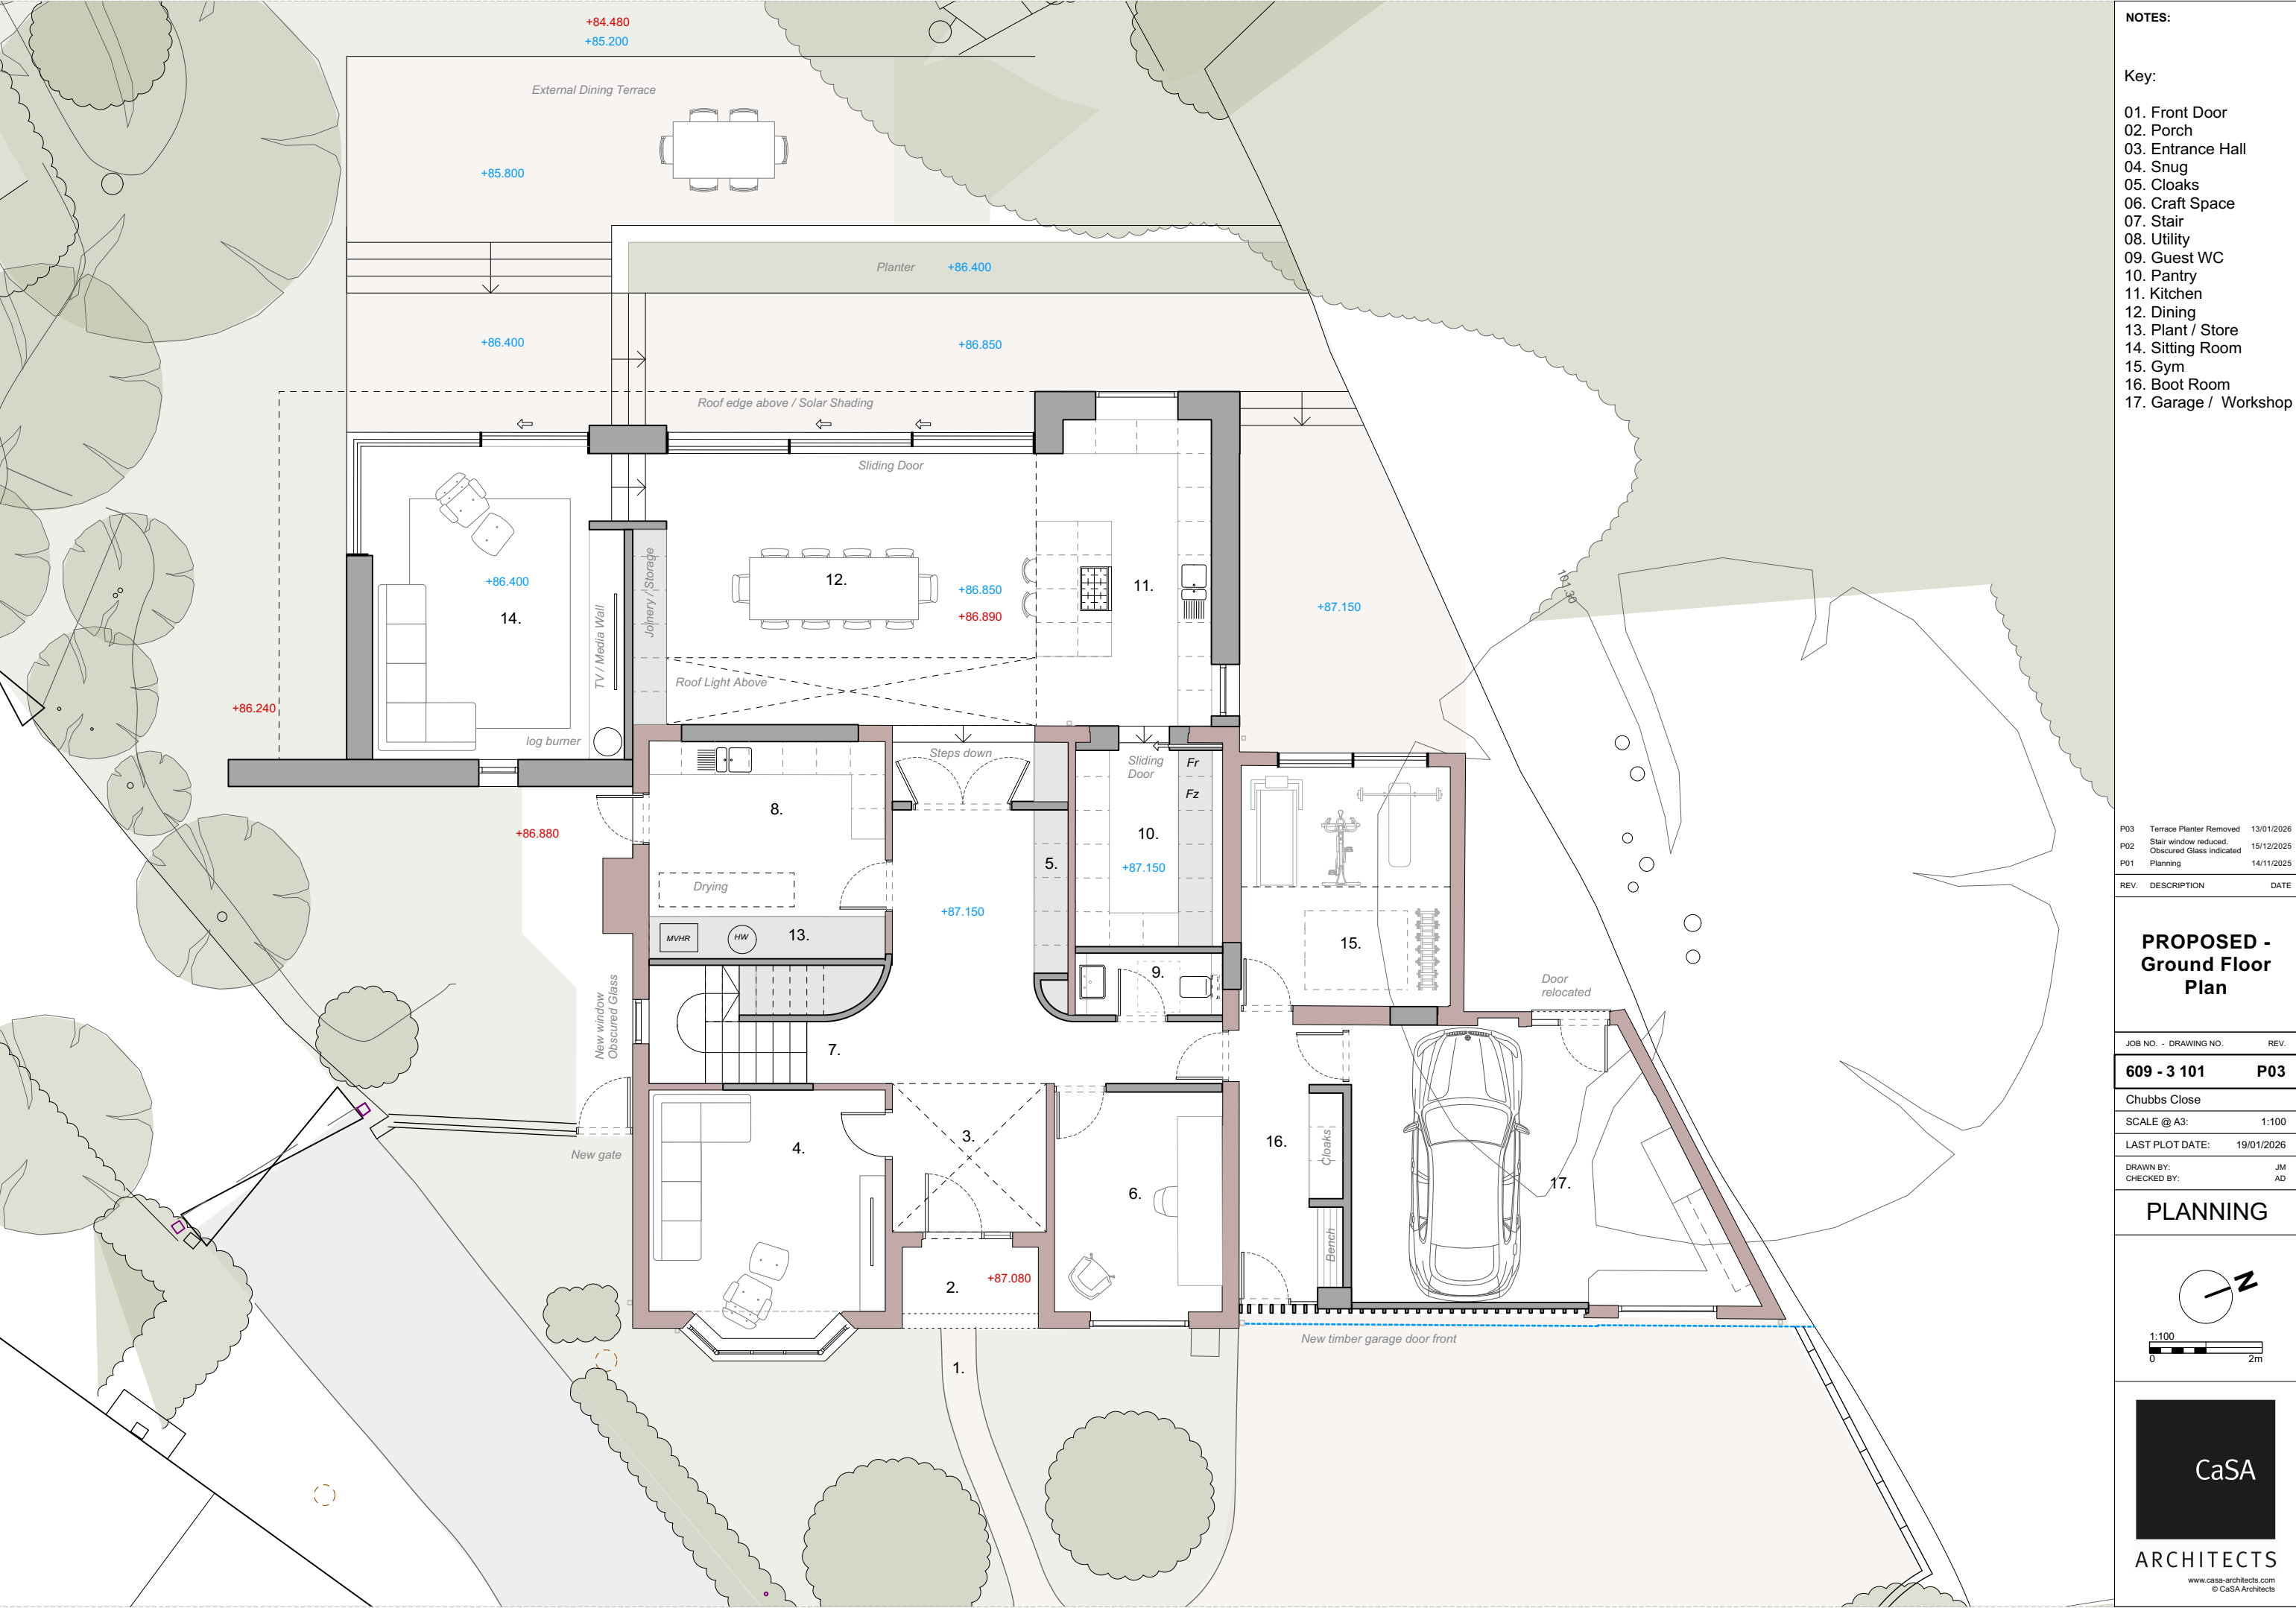

NOTES:

Key:

- 01. Front Door
- 02. Porch
- 03. Entrance Hall
- 04. Snug
- 05. Cloaks
- 06. Craft Space
- 07. Stair
- 08. Utility
- 09. Guest WC
- 10. Pantry
- 11. Kitchen
- 12. Dining
- 13. Plant / Store
- 14. Sitting Room
- 15. Gym
- 16. Boot Room
- 17. Garage / Workshop

P03	Terrace Planter Removed	13/01/2026
P02	Stair window reduced.	15/12/2025
P01	Obscured Glass indicated	14/11/2025
P01	Planning	14/11/2025

REV.	DESCRIPTION	DATE
------	-------------	------

PROPOSED -
Ground Floor
Plan

JOB NO. - DRAWING NO.	REV.
-----------------------	------

609 - 3 101 P03

Chubbs Close

SCALE @ A3: 1:100

LAST PLOT DATE: 19/01/2026

DRAWN BY: JM
CHECKED BY: AD

PLANNING

