



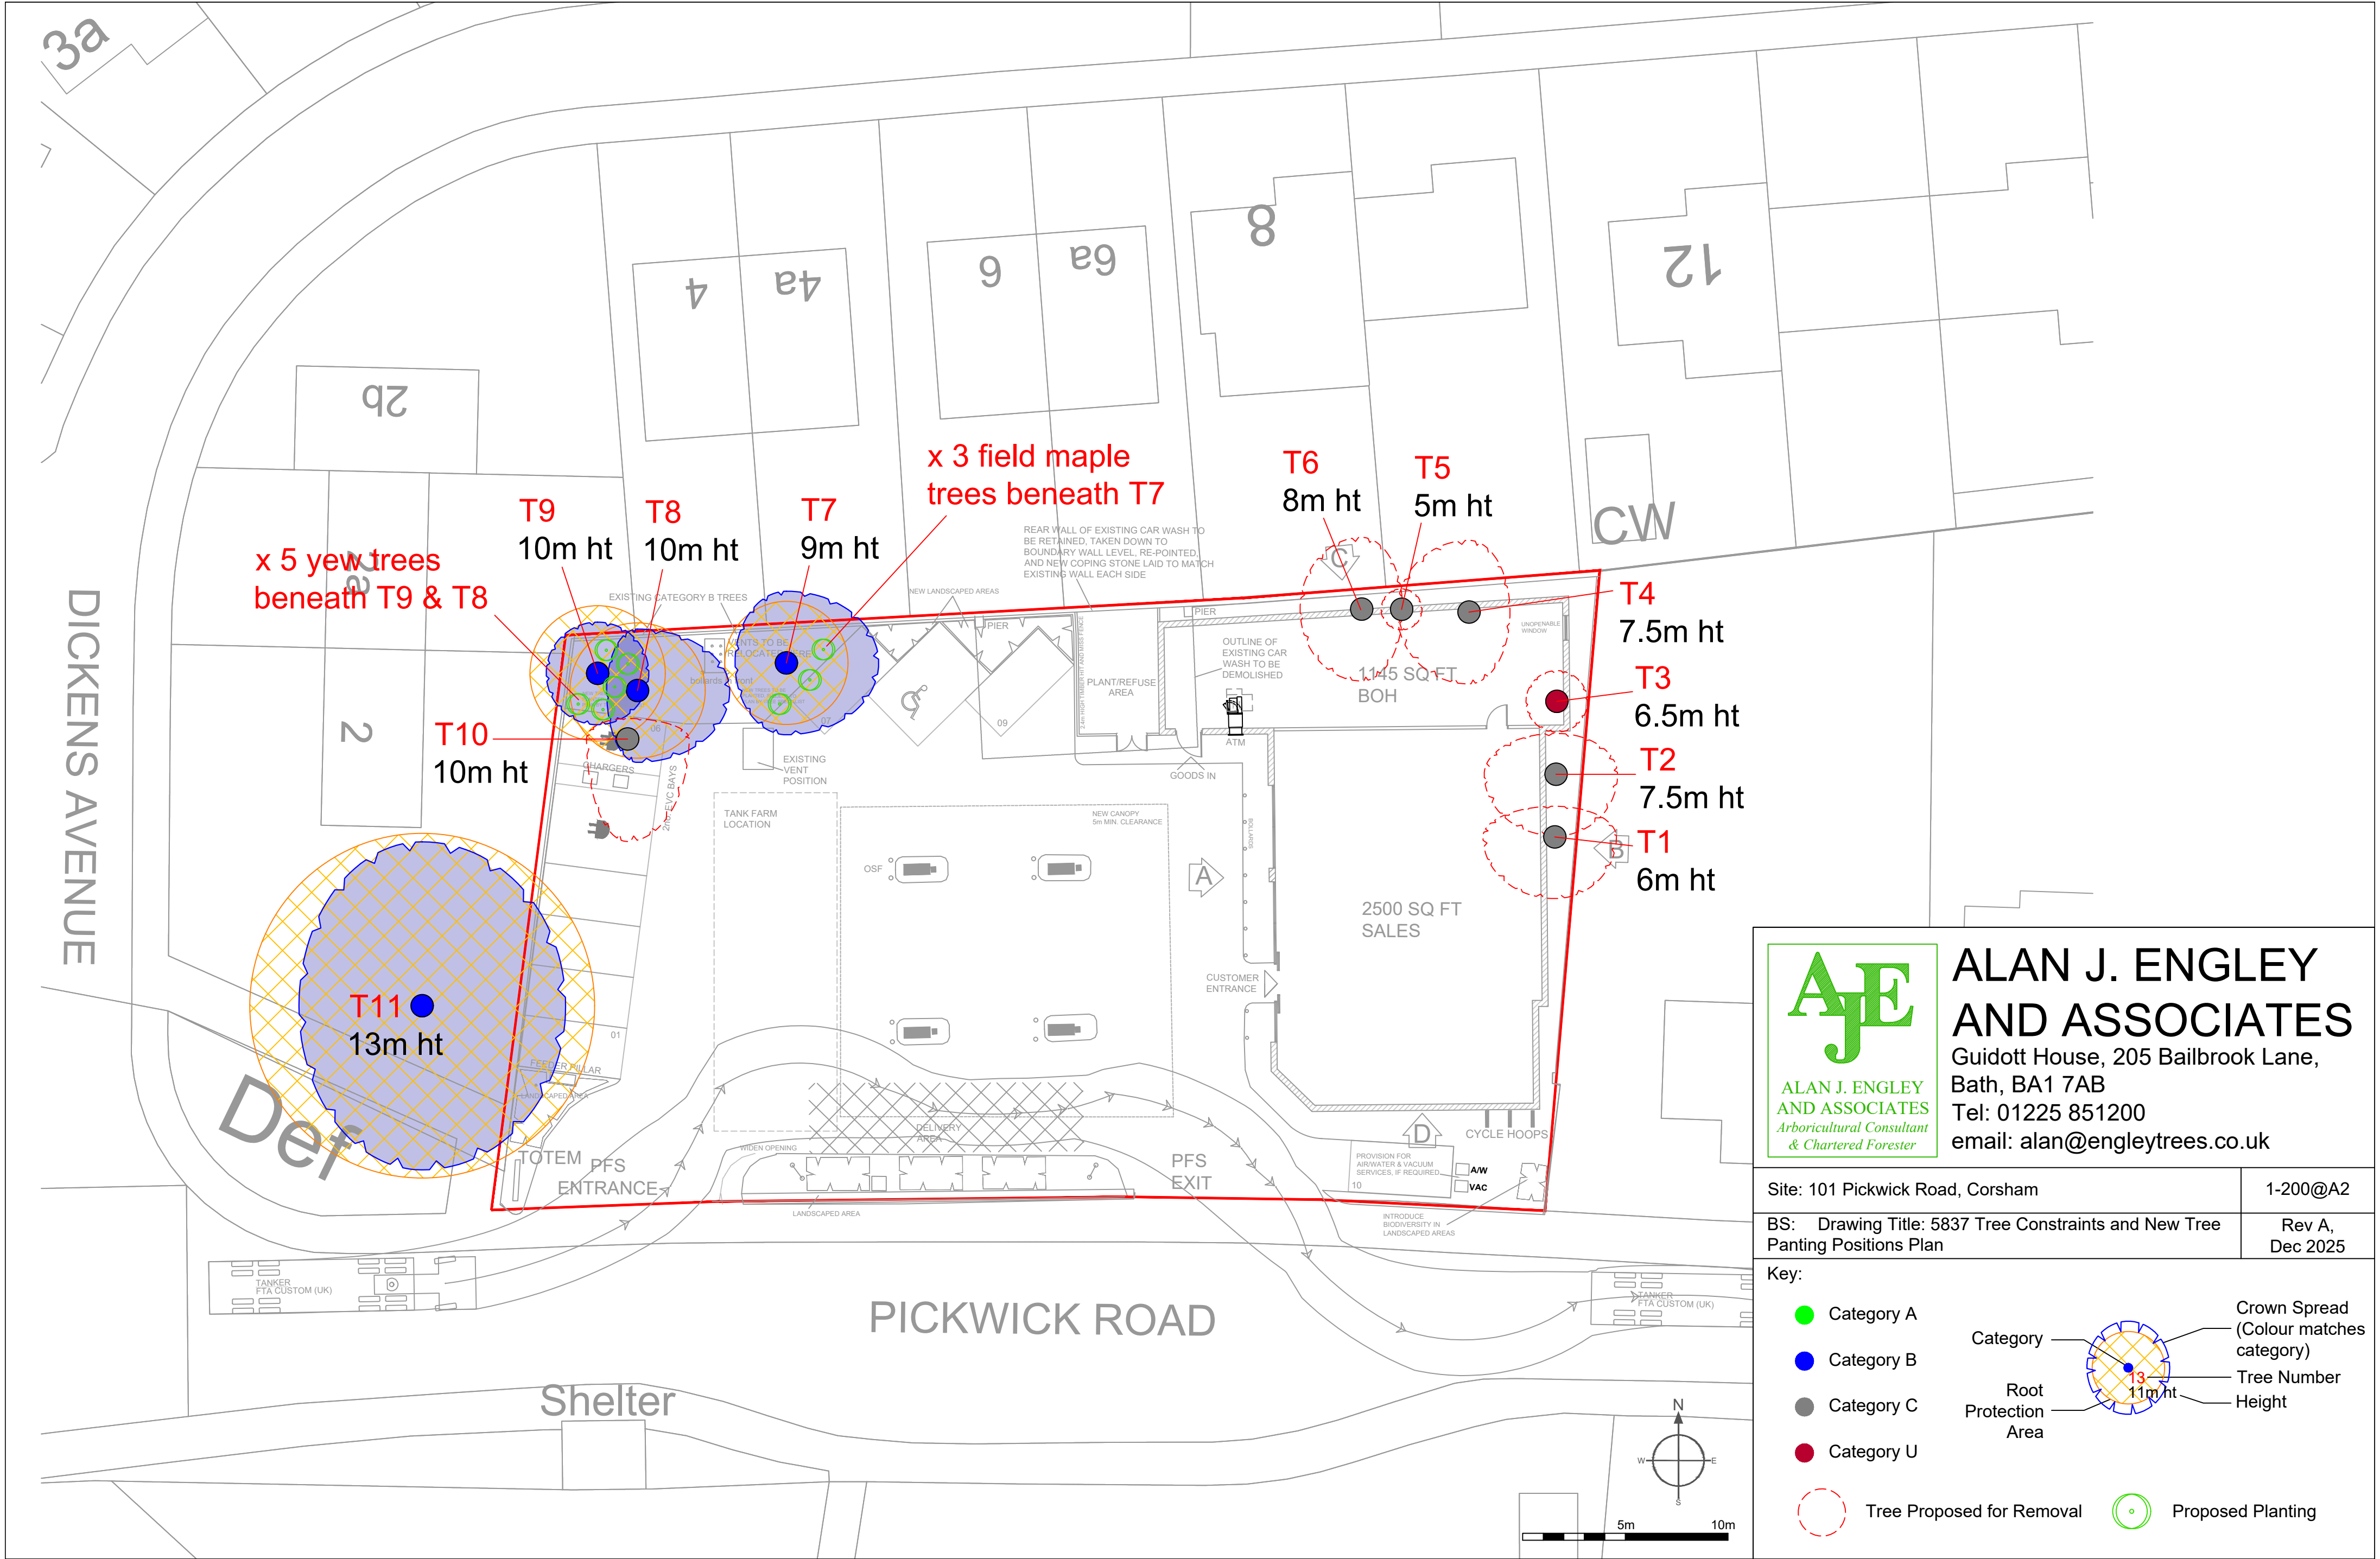

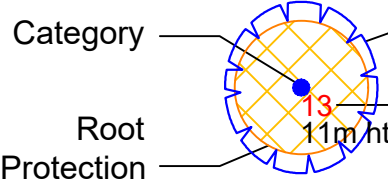

**ALAN J. ENGLEY
AND ASSOCIATES**
Arbicultural Consultant
& Chartered Forester

**ALAN J. ENGLEY
AND ASSOCIATES**
Guidott House, 205 Bailbrook Lane,
Bath, BA1 7AB
Tel: 01225 851200
email: alan@engleytrees.co.uk

Site: 101 Pickwick Road, Corsham	1-200@A2
BS: Drawing Title: 5837 Tree Constraints and New Tree Planting Positions Plan	Rev A, Dec 2025
Key:	
- Category A - Category B - Category C - Category U	 - Crown Spread (Colour matches category) - Tree Number - Height
 Tree Proposed for Removal	 Proposed Planting