
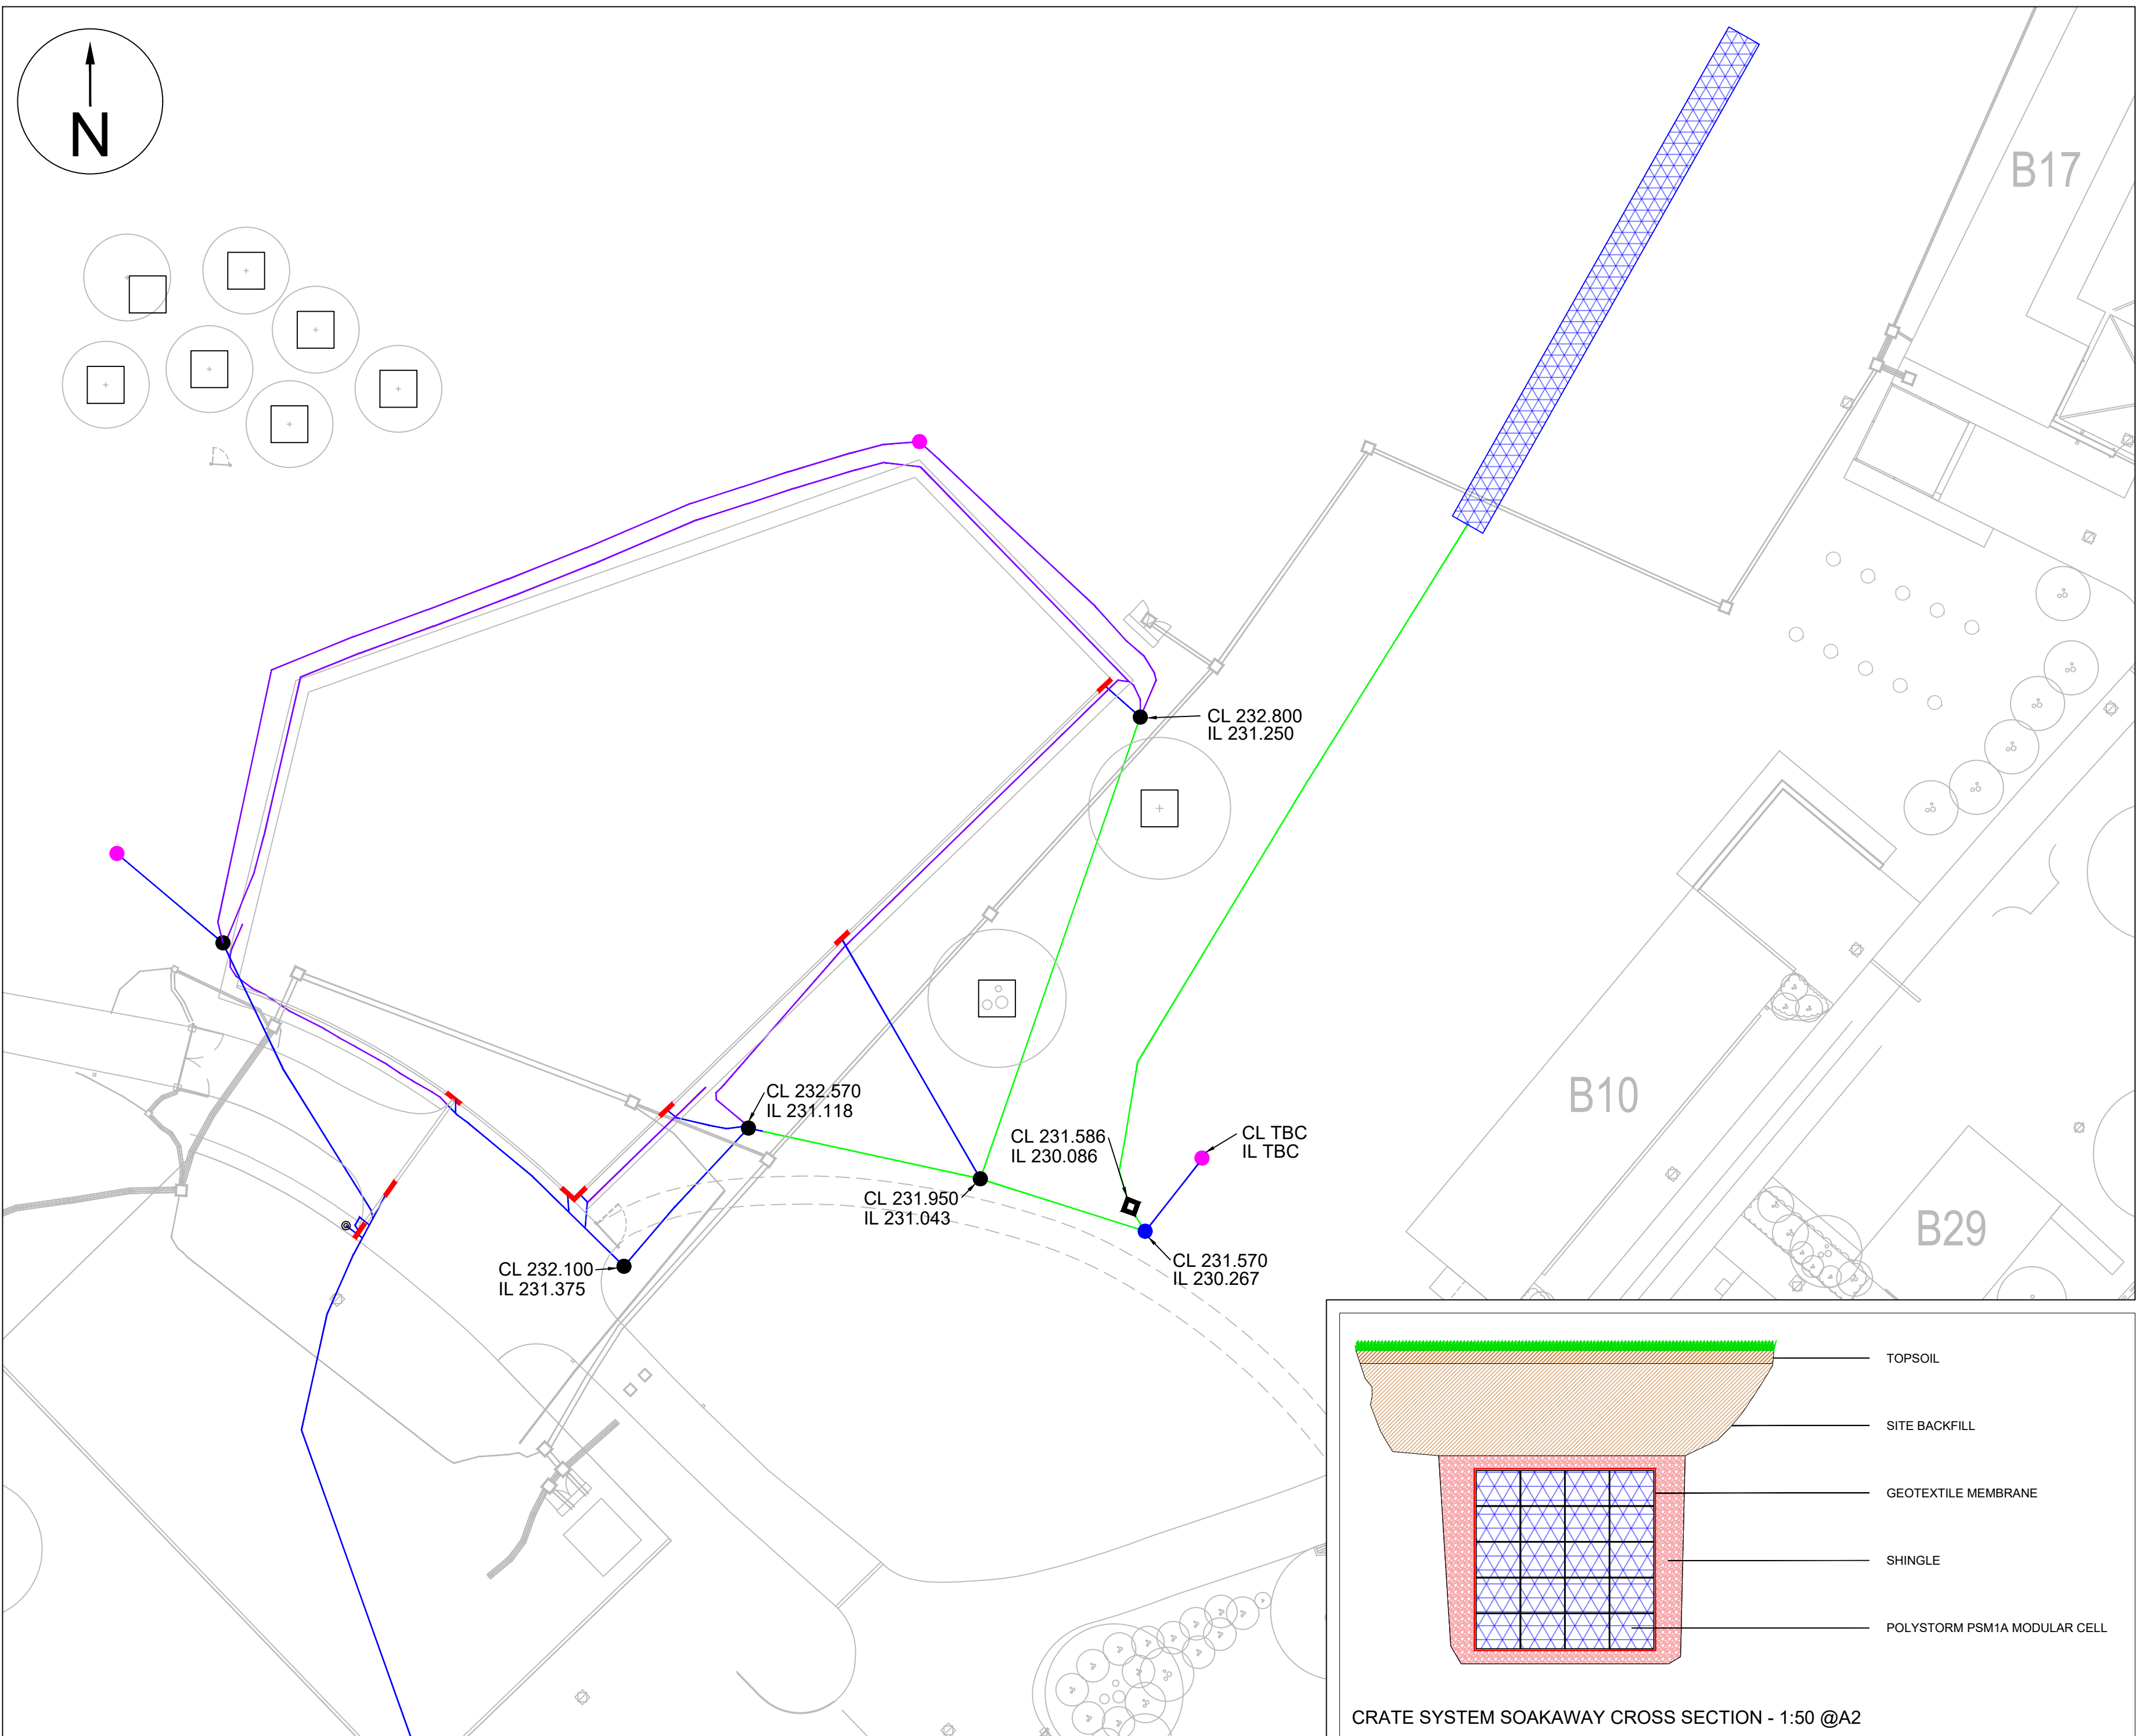
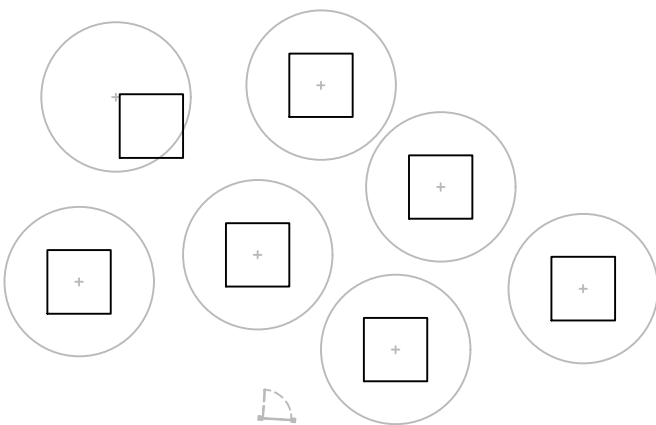


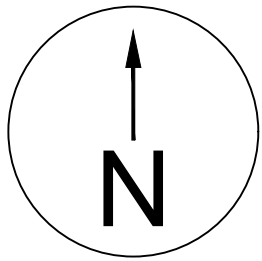

NOTES:

32m long x 2m wide x 2m deep soakaway installed and backfilled by others - no survey data is available for invert level. 6" Line from petrol interceptor to soakaway installed by others at 1:80.

- LEGEND**
- ACO Sump
 - 110mm Duct
 - 110mm Perf Land Drain
 - 110mm OSMA
 - 160mm OSMA
 - 600mm Chamber
 - Existing Petrol Interceptor to Soakaway
 - 600mm Silt Trap
 - 600mm Grated Chamber
 - Soakaway

Revision Notes:

MJ ABBOTT

T: +44 (0) 1722 716361 W: mjabbot.co.uk

PROJECT:

CONHOLT PARK

CLIENT:

R W ARMSTRONG

TITLE:

STAFF CAR PARK DRAINAGE

SCALE: 1:250 @A2	
DATE: 05/12/2025	
REVISION: PL	
DRAWING N°: CON001-DRA-AS-001	