
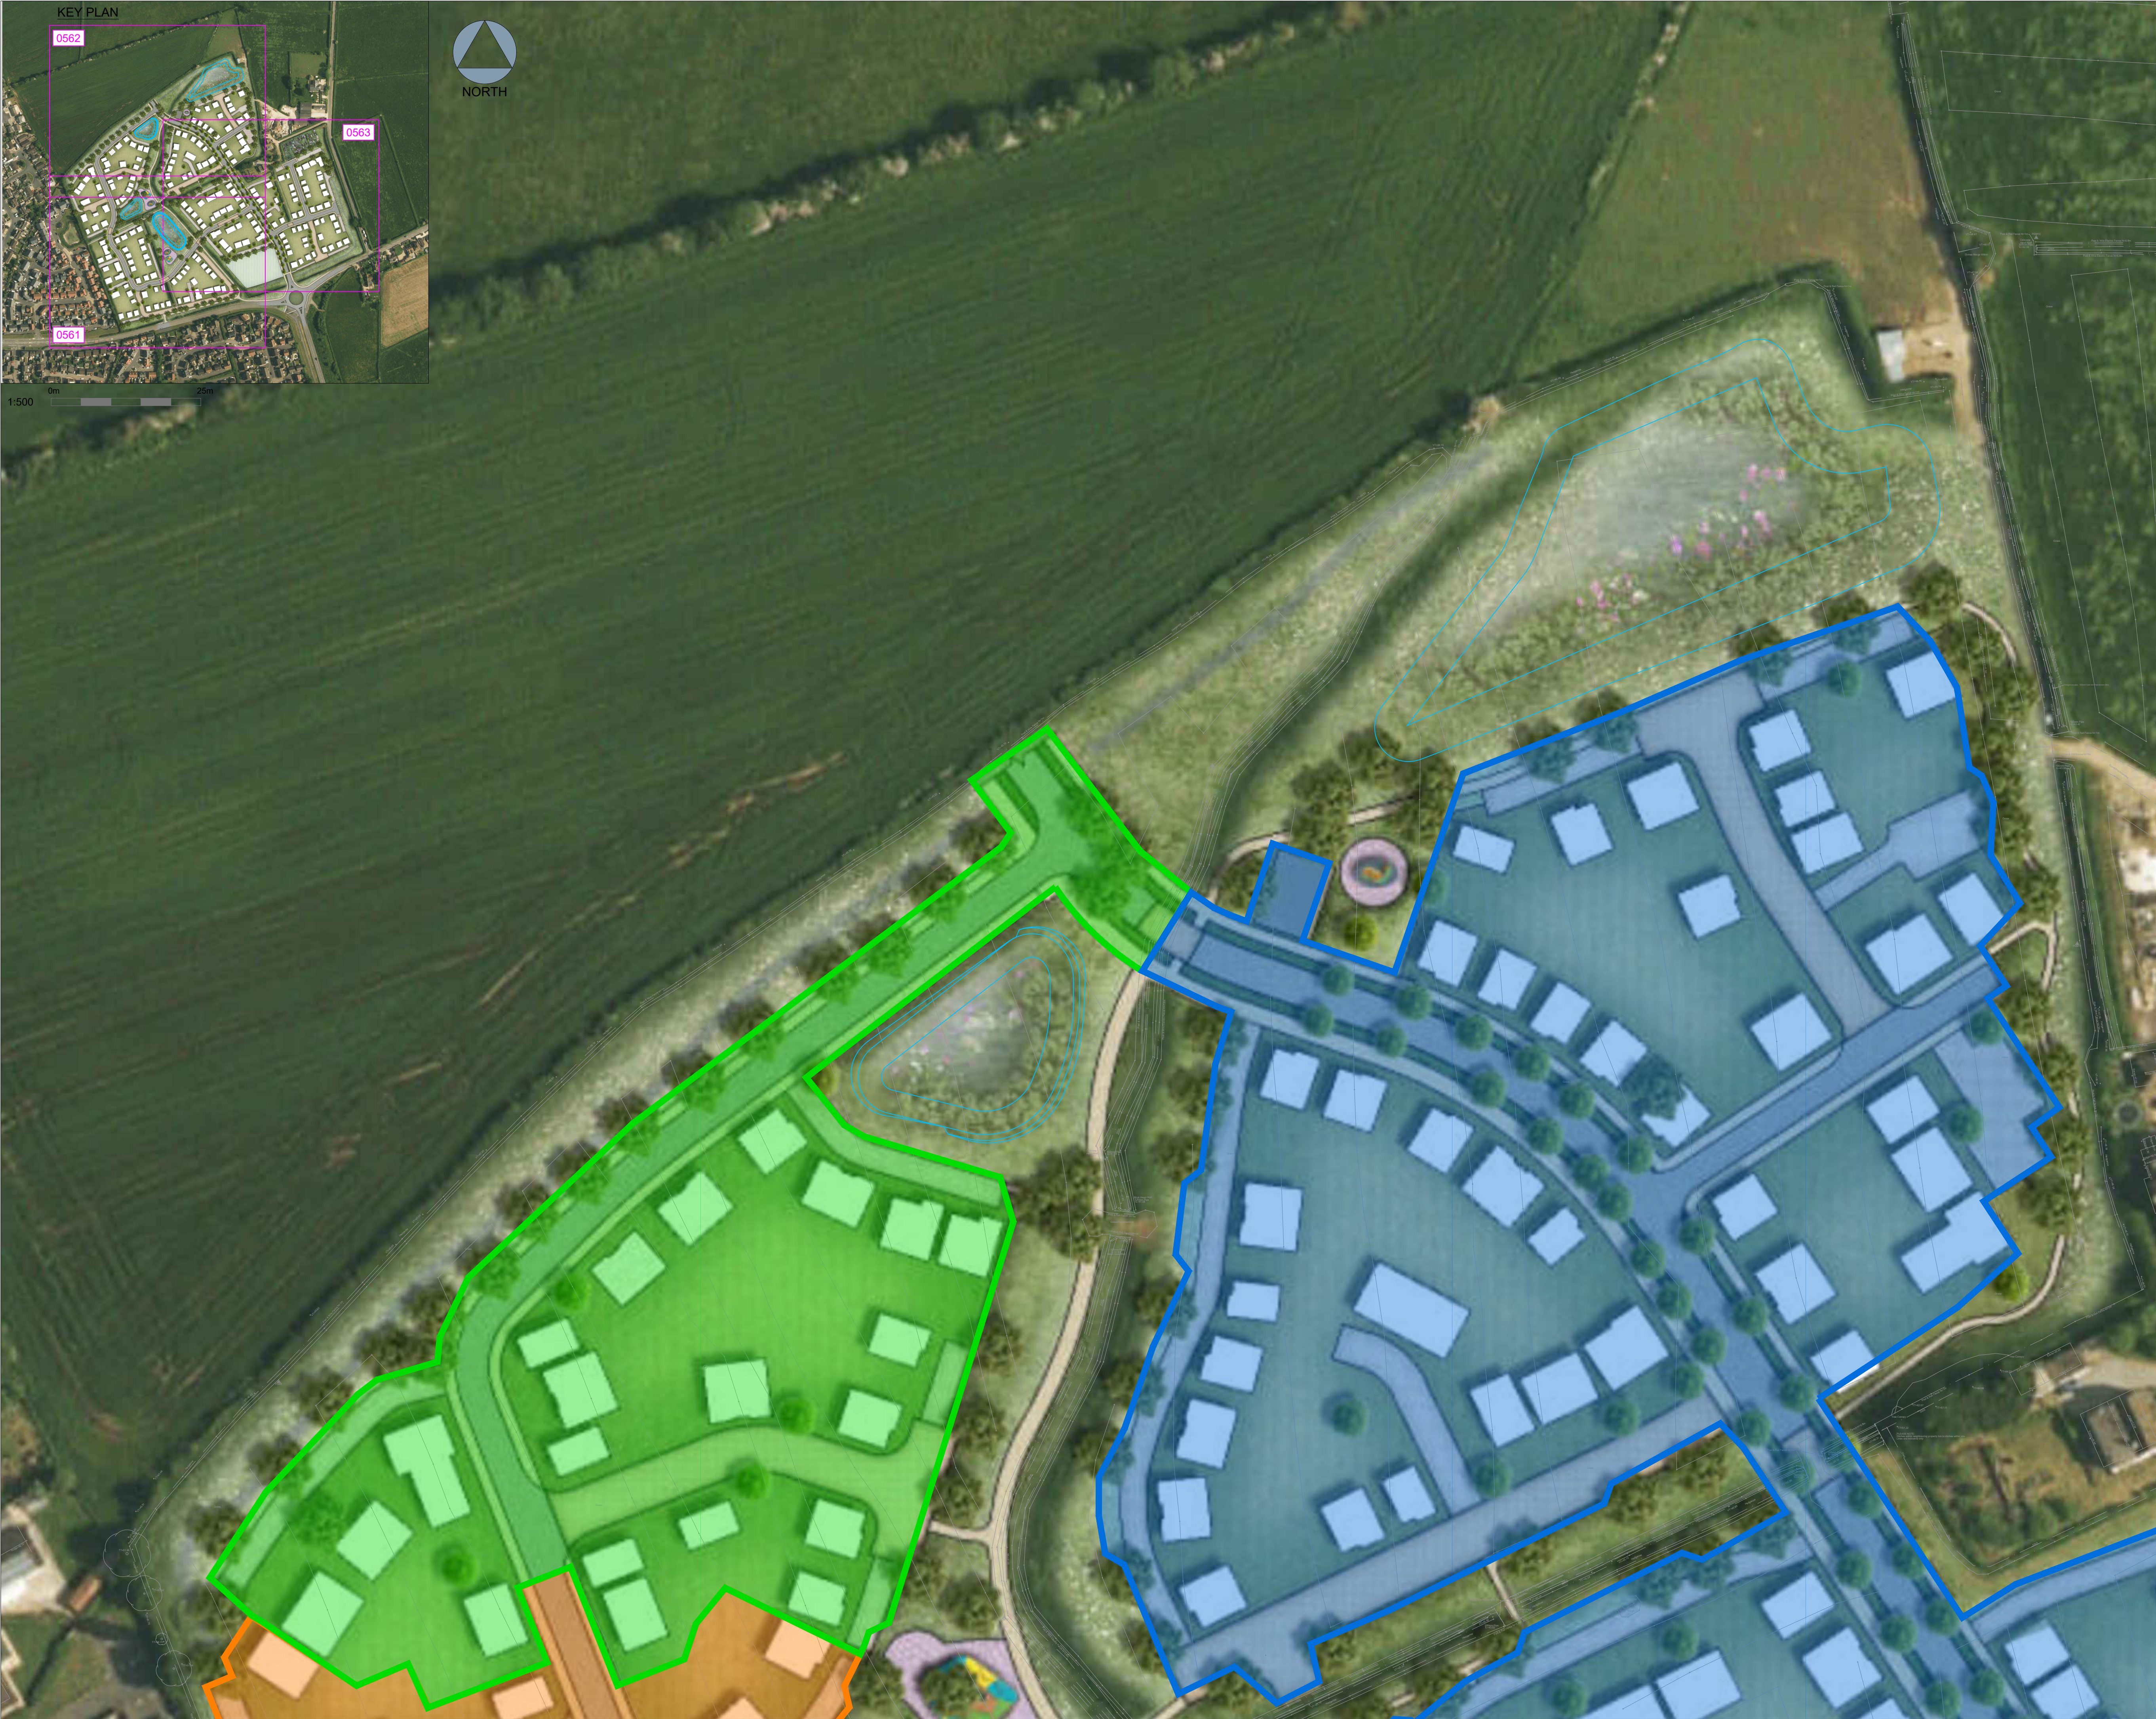


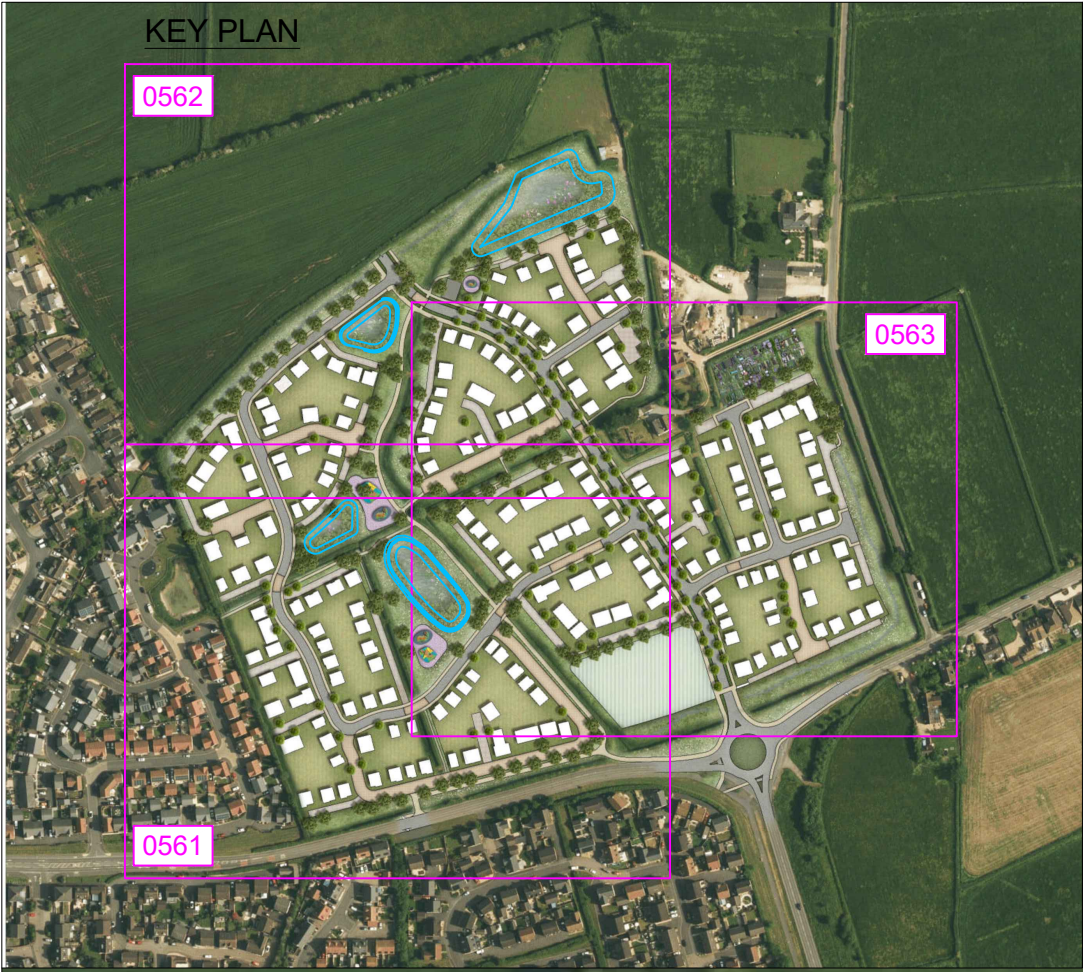

The drawings, information and data recorded in this document ("the information") is the property of Paul Basham Associates. This document and the information are solely for the use of the authorised recipient and this document may not be used, copied or reproduced in whole or part for any purposes other than which it was supplied by Paul Basham Associates. Paul Basham Associates makes no representation, undertakes no duty and accepts no responsibilities to any third party who may use or rely upon this document or the information.

GENERAL NOTES

- All drawings are to be read in conjunction with the project health and safety information, including the project hazard log for any identified potential risks.
- Any variations or discrepancies between these drawings in terms of dimensions or details should be drawn to the attention of the Architect and/or the Engineer for clarification.
- All figured dimensions to be taken in preference to scaled dimensions. do not scale this drawing.
- Paul Basham Associates accepts no responsibility for the accuracy of background information produced by third parties – this must be treated as indicative only. Third party plans as per the following:
 - Topographical Survey drawing reference 25297-200-01 Rev C by Brunel Surveys Ltd
 - Marrons Illustrative Masterplan
 - Tree Protection Plan as per Bloor Homes Site Layout drawing reference SW164-PD-0001 Rev P
- This drawing should only be used for construction if the project phase in the title frame below is shown as "construction". Paul Basham Associates take no responsibility for construction works undertaken to drawings which are not marked under this phase.

LEGEND

- BOUNDARY FOR THE LAND RETAINED BY THE APPLICANT
- RED LINE BOUNDARY
- CATCHMENT AREA 1
TOTAL AREA 2.19ha
70% ASSUMED IMPERMEABLE AREA INCLUDING ATTENUATION BASIN
- CATCHMENT AREA 2a
TOTAL AREA 0.97ha
70% ASSUMED IMPERMEABLE AREA INCLUDING ATTENUATION BASIN
- CATCHMENT AREA 2b
TOTAL AREA 0.55ha
70% ASSUMED IMPERMEABLE AREA INCLUDING ATTENUATION BASIN
- CATCHMENT AREA 3
TOTAL AREA 5.64ha
70% ASSUMED IMPERMEABLE AREA INCLUDING ATTENUATION BASIN
- 44.000 CONTOURS (100mm INTERVALS)

PRELIMINARY

DRAWING/DESIGN IS STILL 'IN DEVELOPMENT'
YOU ARE ADVISED TO MAKE DUE ALLOWANCE

Rev	Description	Date	By	App'd
P01	FIRST ISSUE	17.11.2025	RUM	COH



Paul Basham Associates Ltd
The Botby, Cams Hall Estate, Fareham, PO16 8UT
01329 771 000
info@paulbashamassociates.com www.paulbashamassociates.com

Client



Project Name
**LAND AT NEW FARM
MELKSHAM, WILTSHIRE**

Title
**DRAINABLE AREAS
SHEET 2 OF 3**

Project Phase
PRELIMINARY

Date Created	Drawn By	Approved By	Suitability Code
11.11.2025	RUM	COH	-

PBA Project Number	Scale	(AT A1)
027.5014	1:500	

PBA Drawing No:	Revision
027.5014-0562	P01