


W MAP PL53383 ASTRA COTTAGE, OARE, MARLBOROUGH, SN8 4JA

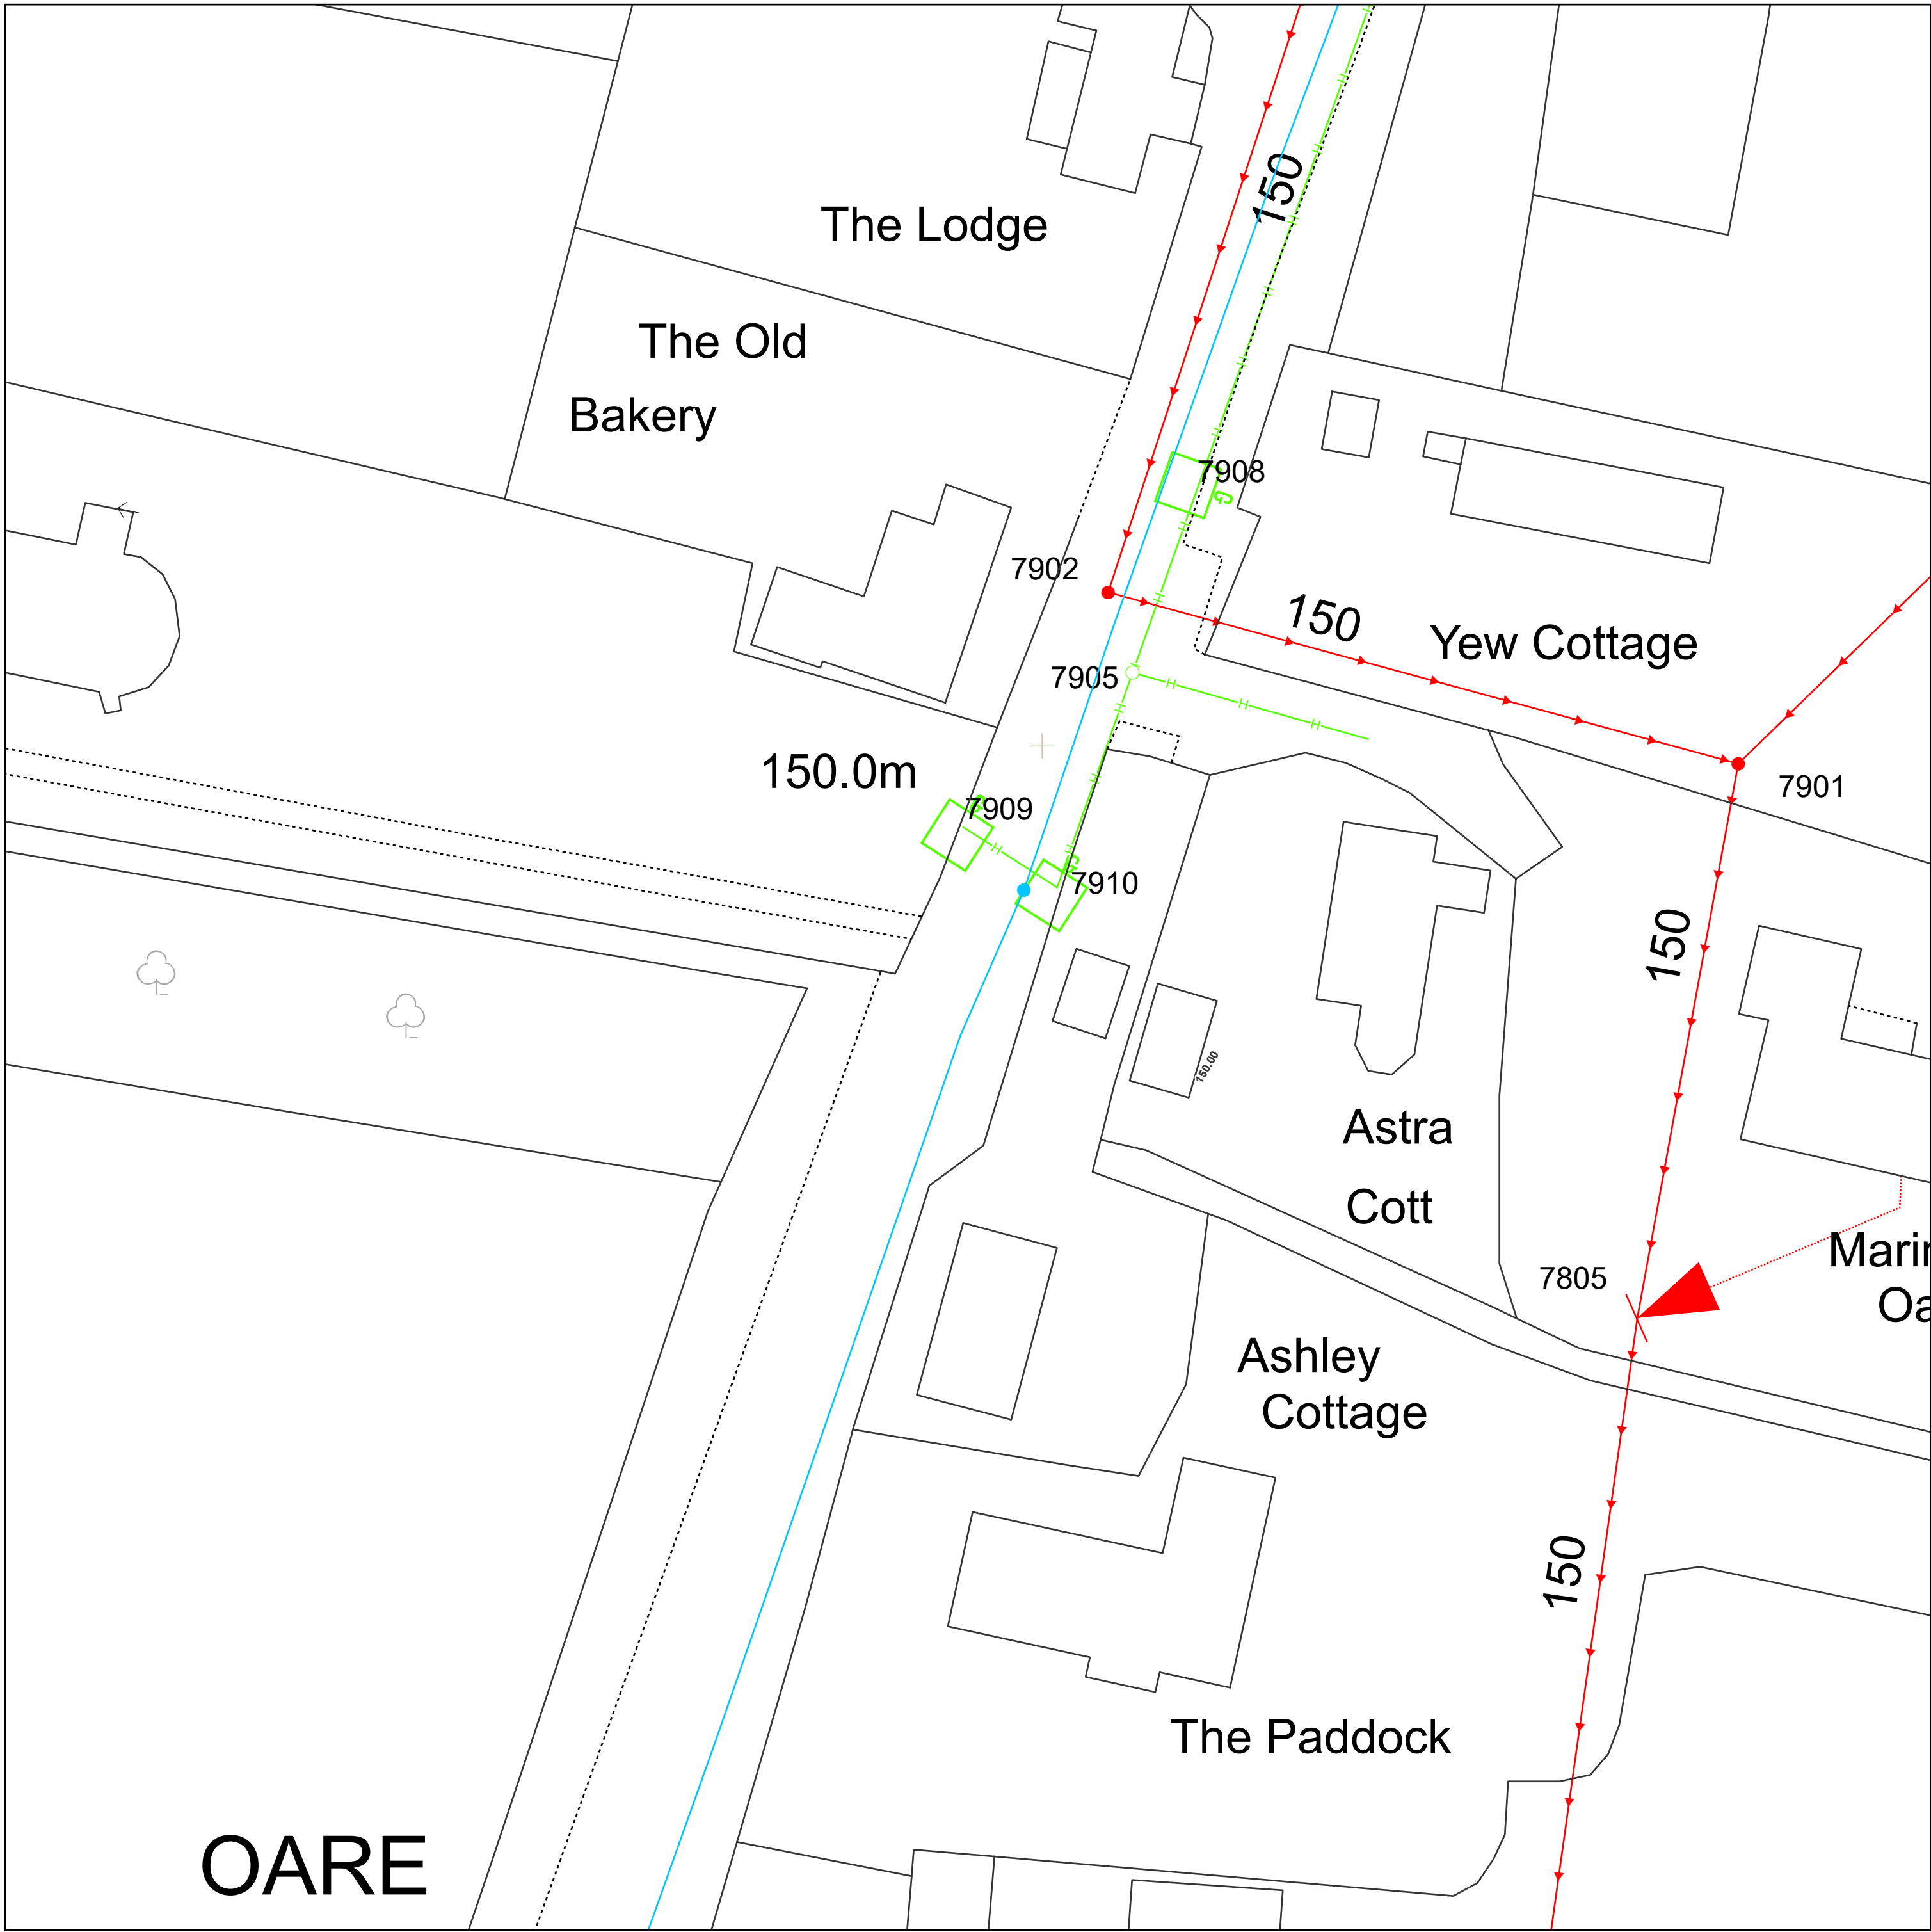

Reproduced from the Ordnance Survey map with the permission of the Controller of His Majesty's Stationery Office. © Crown copyright and database rights (2026) OS AC0000848304

WATER MAINS	SEWERS	STRATEGIC	PUBLIC	PRIVATE	SECTION 104	OTHER WESSEX PIPES	NON-WESSEX / UNKNOWN
Distribution	Foul					Rising Mains	Private Rising Mains
Washout	Surface					Standby Rising Mains	Culverted Watercourse
Raw Water	Combined					Effluent Disposal	Highway Drain
Abandoned	Abandoned					Overflow	Use Unknown
Private						Syphon	Status Unknown
FITTINGS	STRUCTURES					OTHER STRUCTURES	
Hydrant	Manhole - Foul		Pumping Station - Surface			Attenuation Tank	Chamber
Other	Manhole - Surface		Pumping Stn - Foul/Combined			Storage Tank	Tunnel
	Manhole - Combined		Gully				Interceptor
	Inlet	Outfall	Vent Column				
	Lamphole		Rodding Eye				
	Bifurcation - Foul		Catchpit				
	Bifurcation - Surface		Flushing Chamber				
	Bifurcation - Combined		Soakaway				
	Combined Sewage Overflow		Non Return Valve				
			Air Valve	Hatch Box	Washout		

Information in this map is provided for identification purposes only. No warranty as to accuracy is given or implied. The precise route of pipe work may not exactly match that shown. Wessex Water does not accept liability for inaccuracies. Sewers and lateral drains adopted by Wessex Water under the Water Industry (Schemes for Adoption of Private Sewers) Regulations 2011 are to be plotted over time and may not yet be shown. In carrying out any works, you accept liability for the cost of any repairs to Wessex Water apparatus damaged as a result of your works. You are advised to commence excavations using hand tools only. Mechanical digging equipment should not be used until pipe work has been precisely located. If you are considering any form of building works and pipe work is shown within the boundary of your property or a property to be purchased (or very close by) a surveyor should plot its exact position prior to commencing works or purchase. If you are proposing to build over or near Wessex Water's apparatus you should contact the Developer Services Team, tel: 01225 526333 or e-mail: developer.enquiries@wessexwater.co.uk to discuss your proposals. Details of assets within Wessex Water's land ownership are unavailable through this service.

Date: 20/01/2026
Centre: 415745E, 162901N
Scale: 1:312
(when printed at A2 size)