


Figured dimensions only are to be used. All dimensions to be checked onsite. Differences between drawings and between drawings and specification or bills of quantities to be reported to the PRC Group.

© The copyright of the drawings and designs contained therein remains vested in the PRC Group

Revisions: Drawn/Chkd: Date:

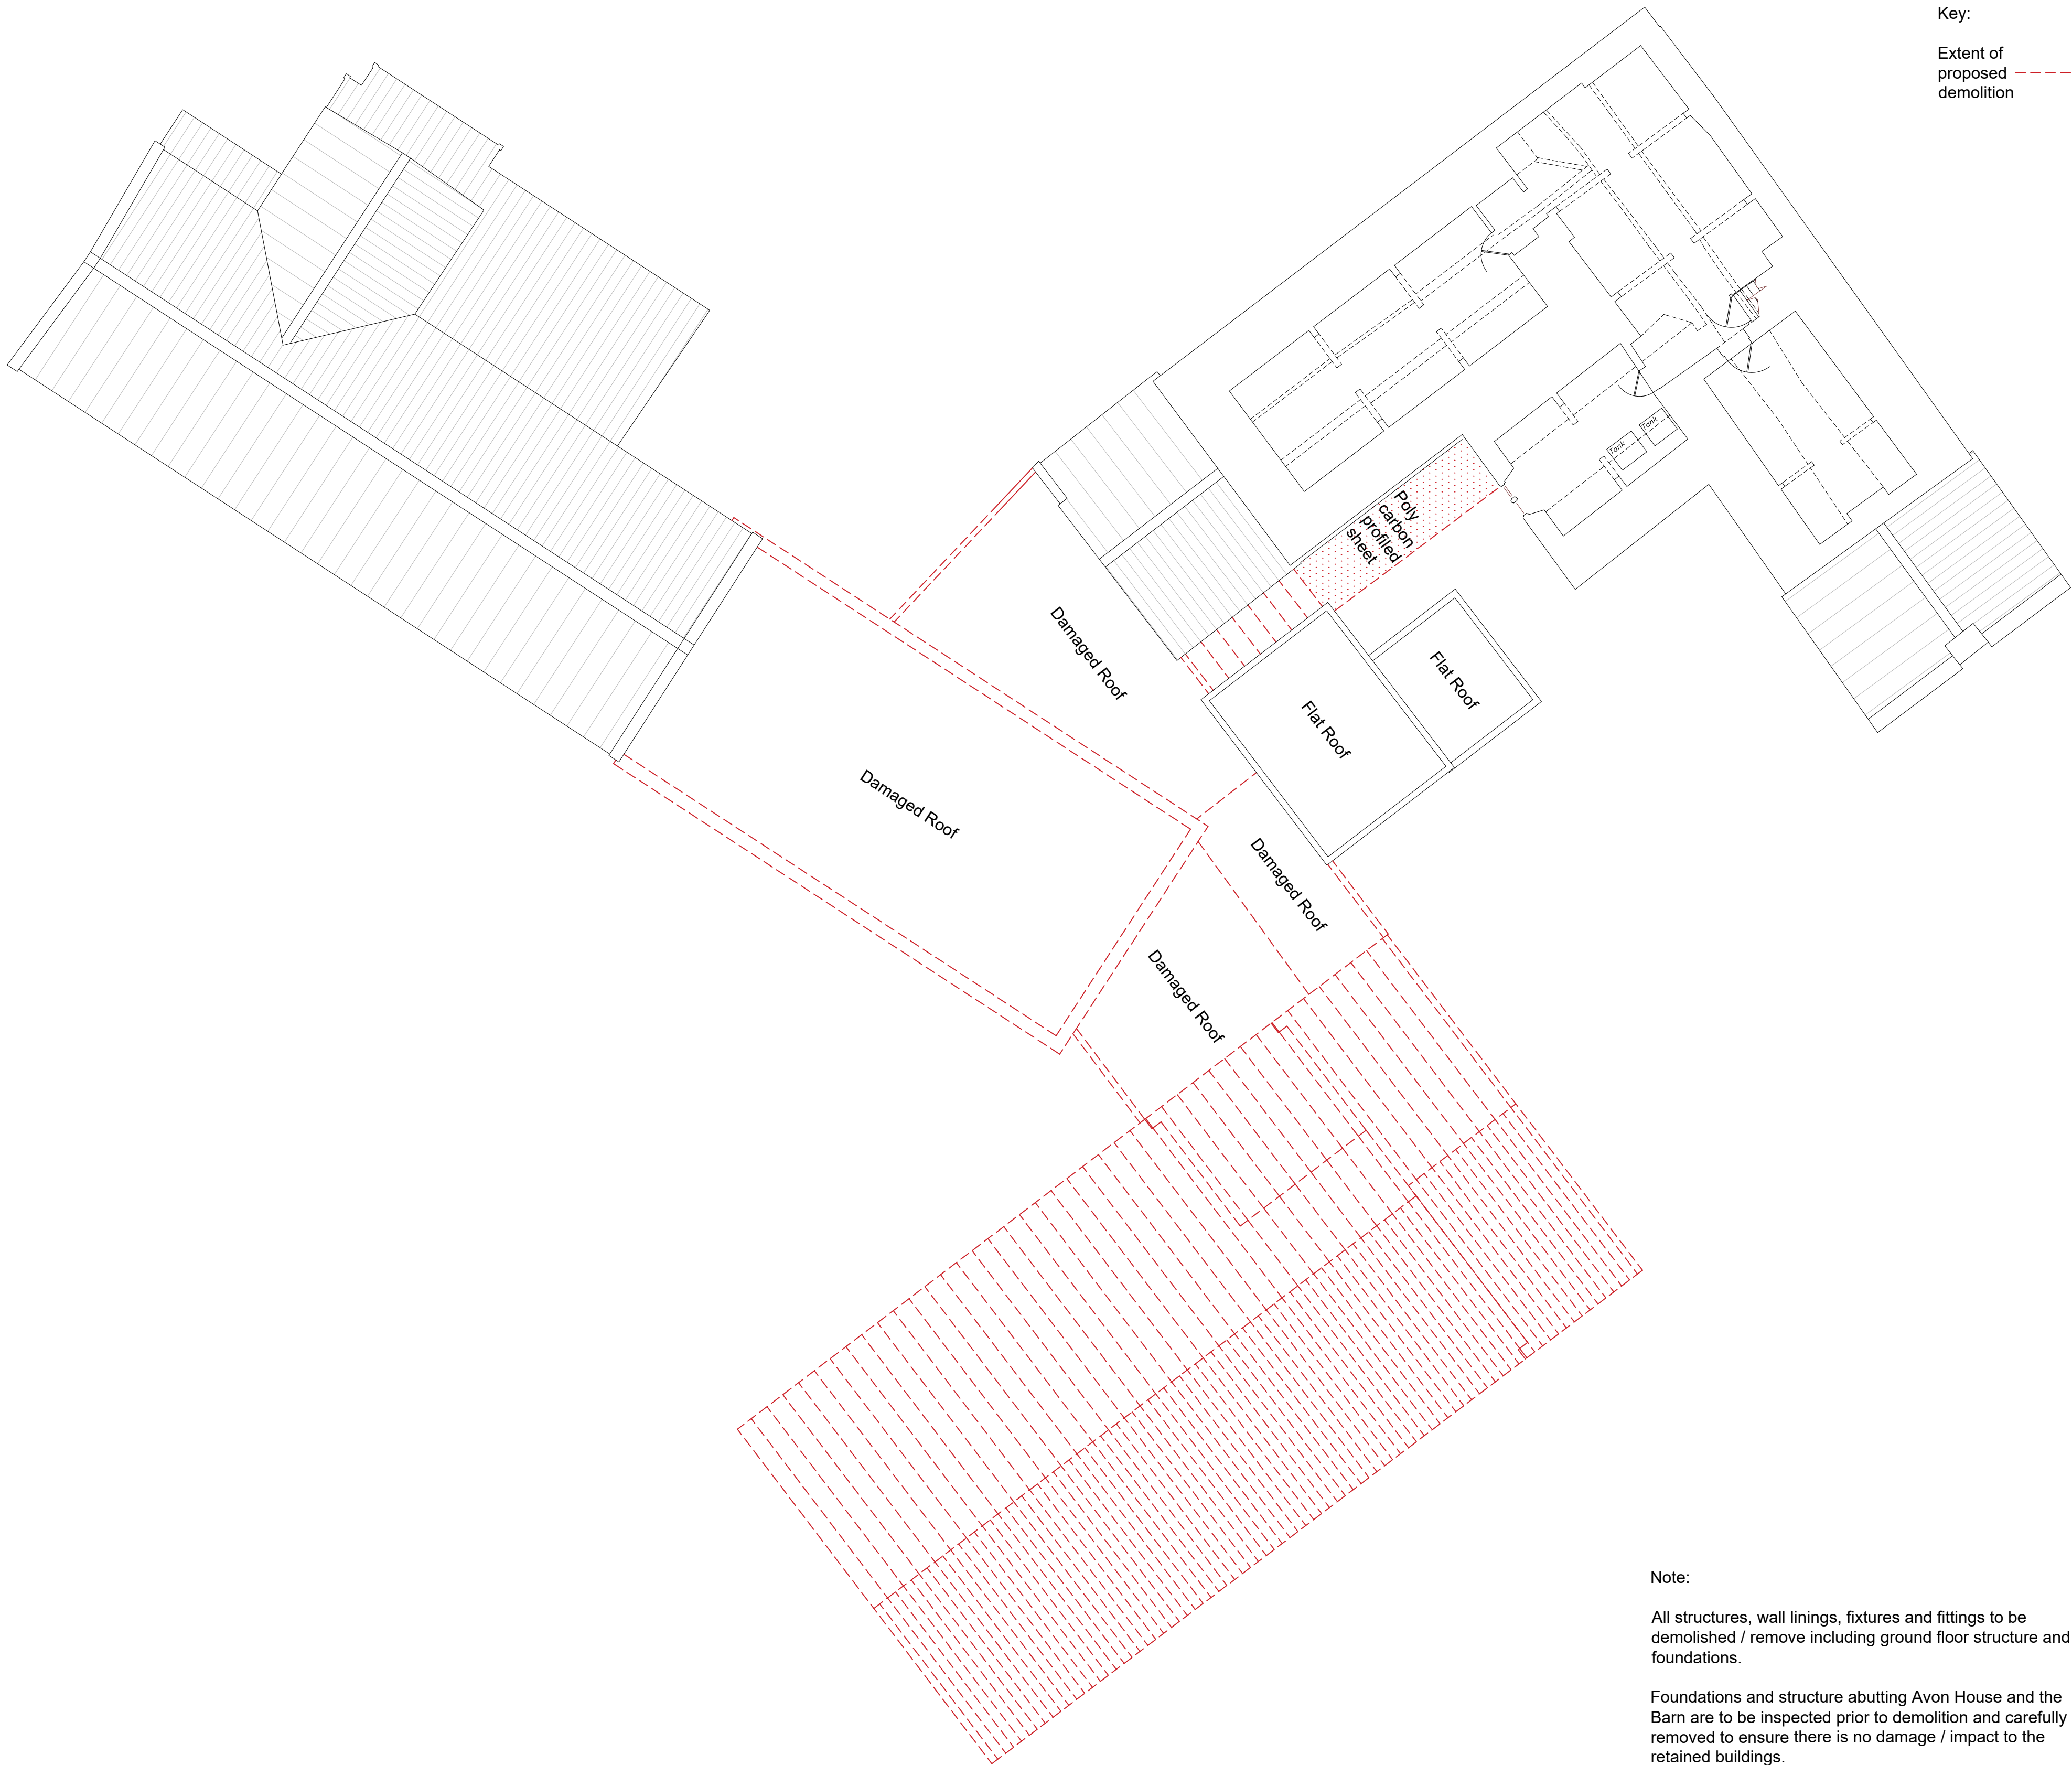


Key:
Extent of
proposed
demolition

Note:

All structures, wall linings, fixtures and fittings to be demolished / remove including ground floor structure and foundations.

Foundations and structure abutting Avon House and the Barn are to be inspected prior to demolition and carefully removed to ensure there is no damage / impact to the retained buildings.

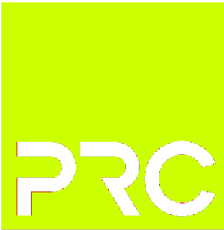

London 0203 5953540
info@prc-group.com

Architecture
Landscape
Town Planning
Masterplanning
Urban Design

Milton Keynes 01908 305246
prc-group.com

Client	SREIT PROPERTY LIMITED				
Project	AVON HOUSE LANGLEY PARK				
Drawing Title	DEMOLITION PLAN SECOND FLOOR				
JOB No:	11425	Project Stage:	PL	Status:	I
First Issue Date:	JAN 26	Scale:	AS1	Lead/Checker:	ME
Project	Originator	Zone	Level	Type	Rev
11425 - ME	- XX -	XX -	XX -	X -	PL011 - XX
BIM File Name: *BIM File Number*					

