


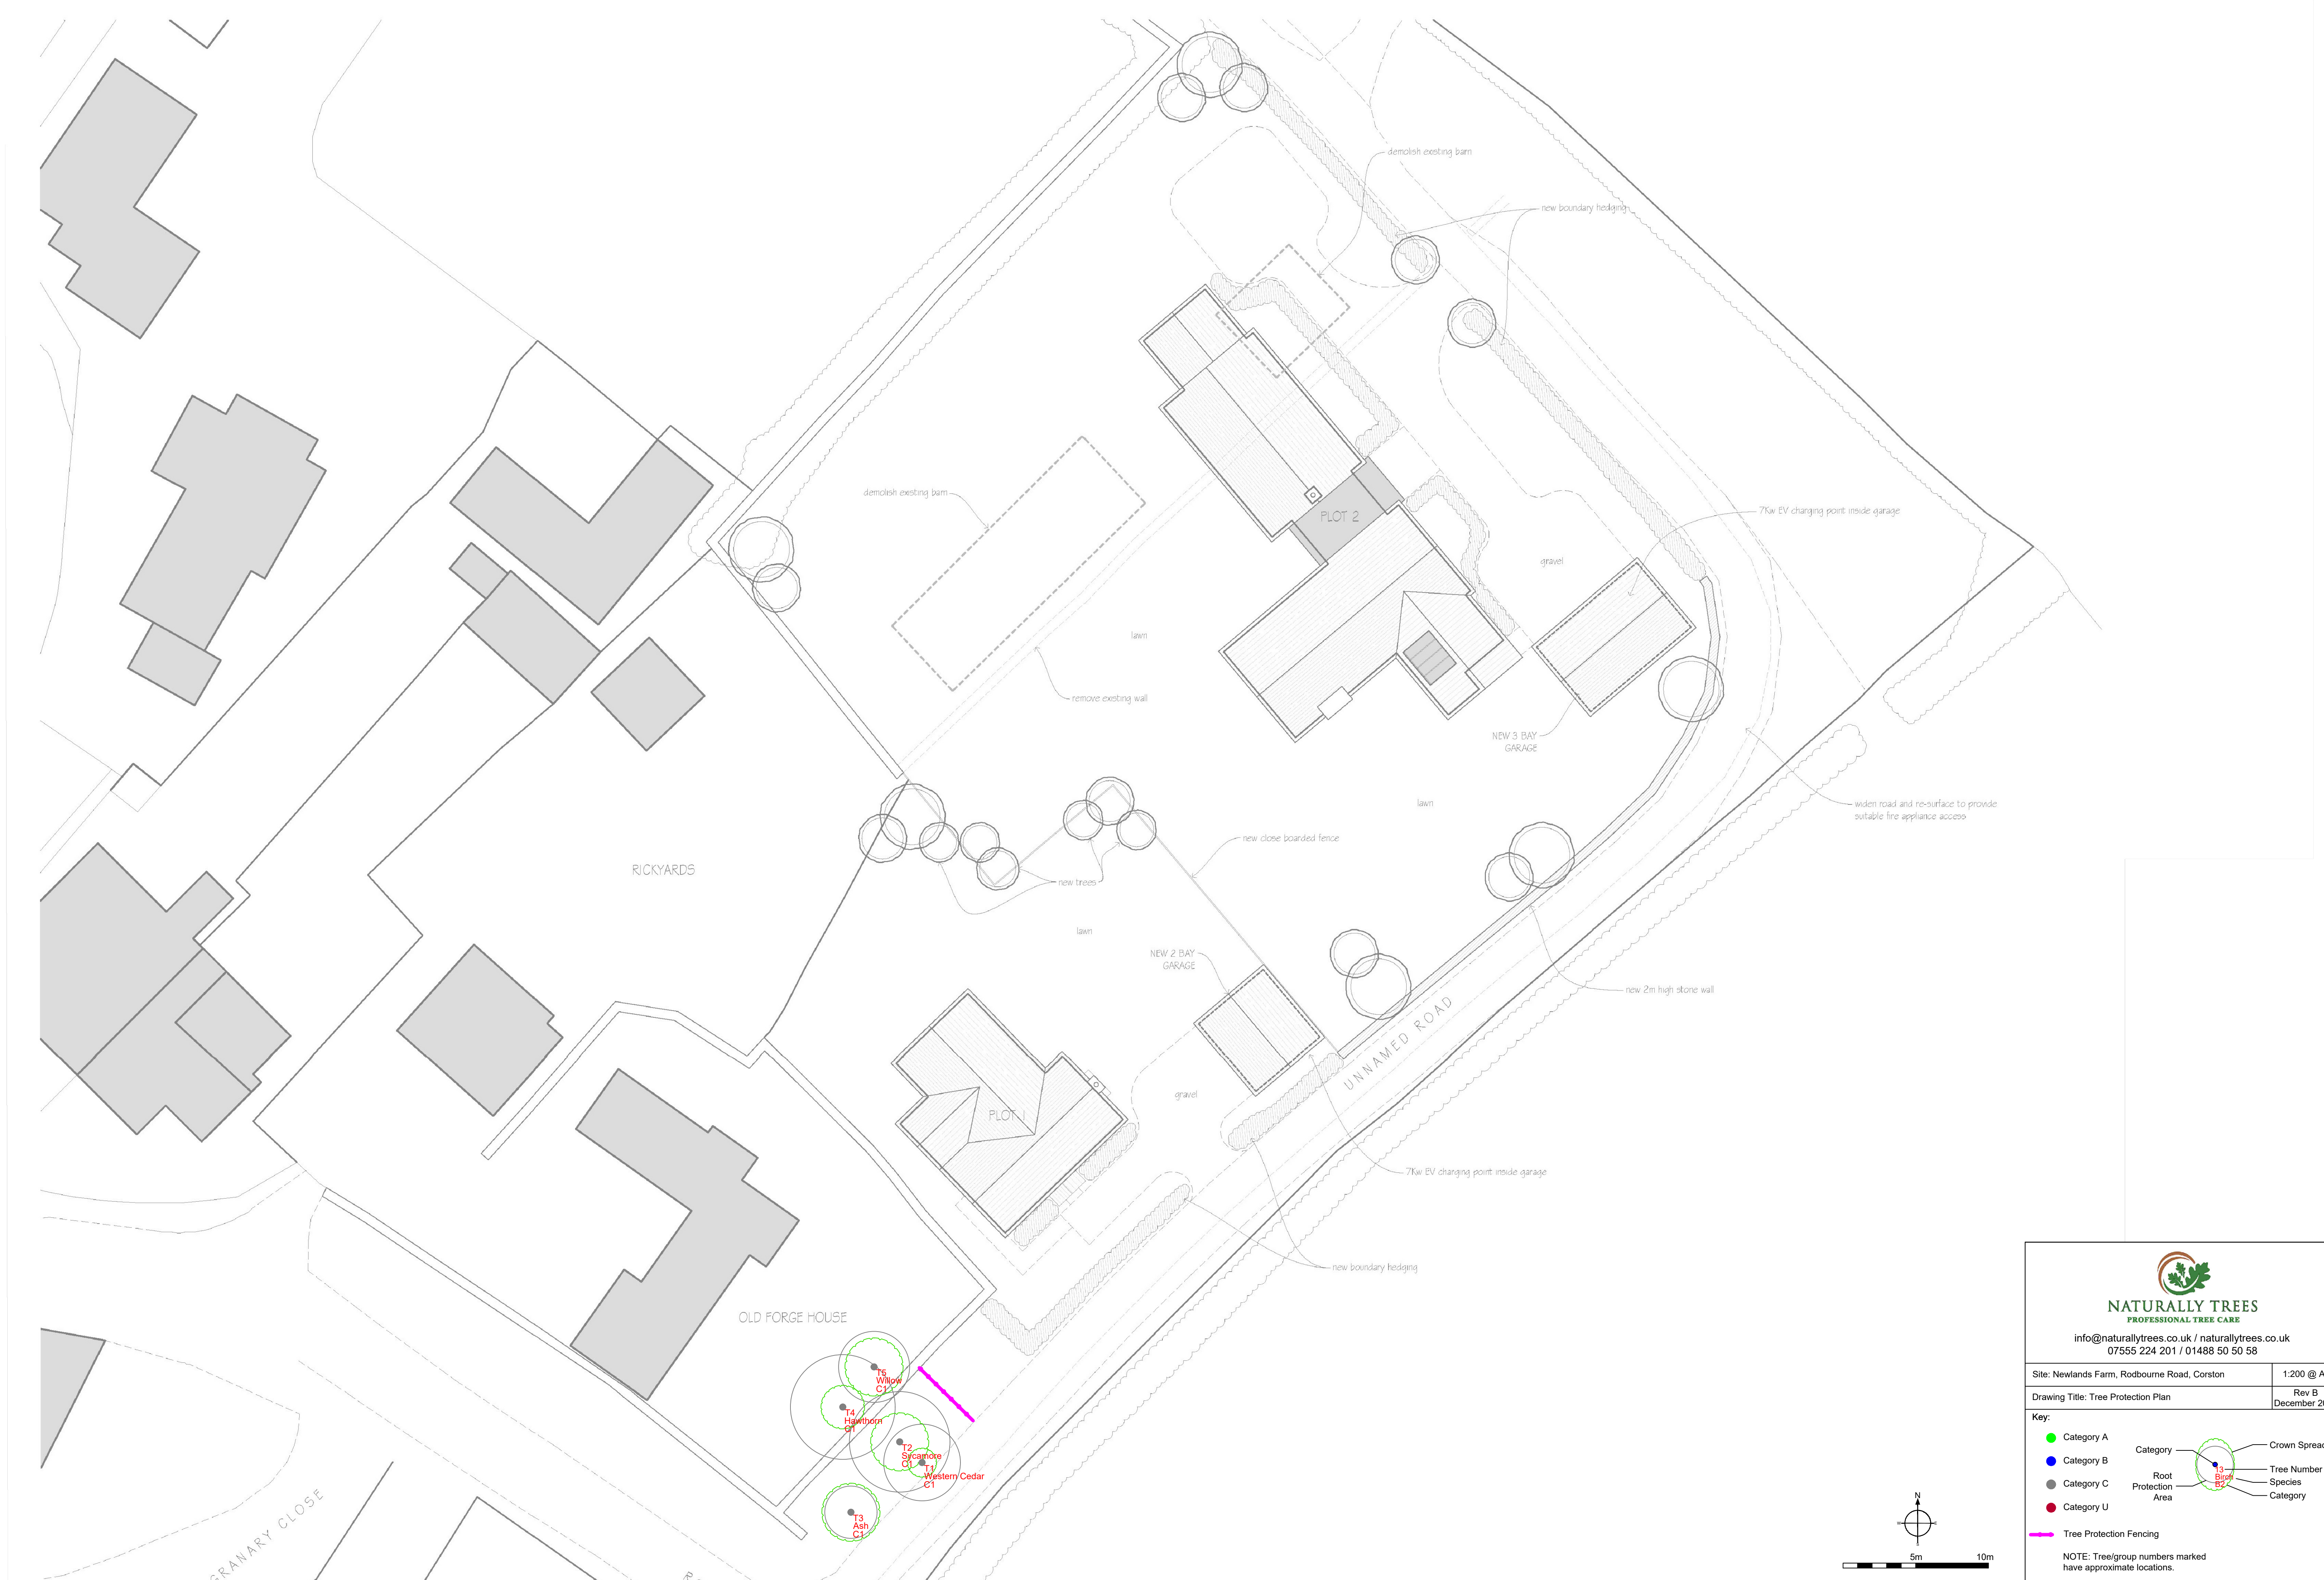



NATURALLY TREES
PROFESSIONAL TREE CARE
info@naturallytrees.co.uk / naturallytrees.co.uk
07555 224 201 / 01488 50 50 58

Site: Newlands Farm, Rodbourne Road, Corston	1:200 @ A1
Drawing Title: Tree Protection Plan	Rev B December 2025

Key:

- Category A
- Category B
- Category C
- Category U

Tree Protection Fencing

Category

Crown Spread

Tree Number

Species

Category

Root Protection Area

NOTE: Tree/group numbers marked have approximate locations.