


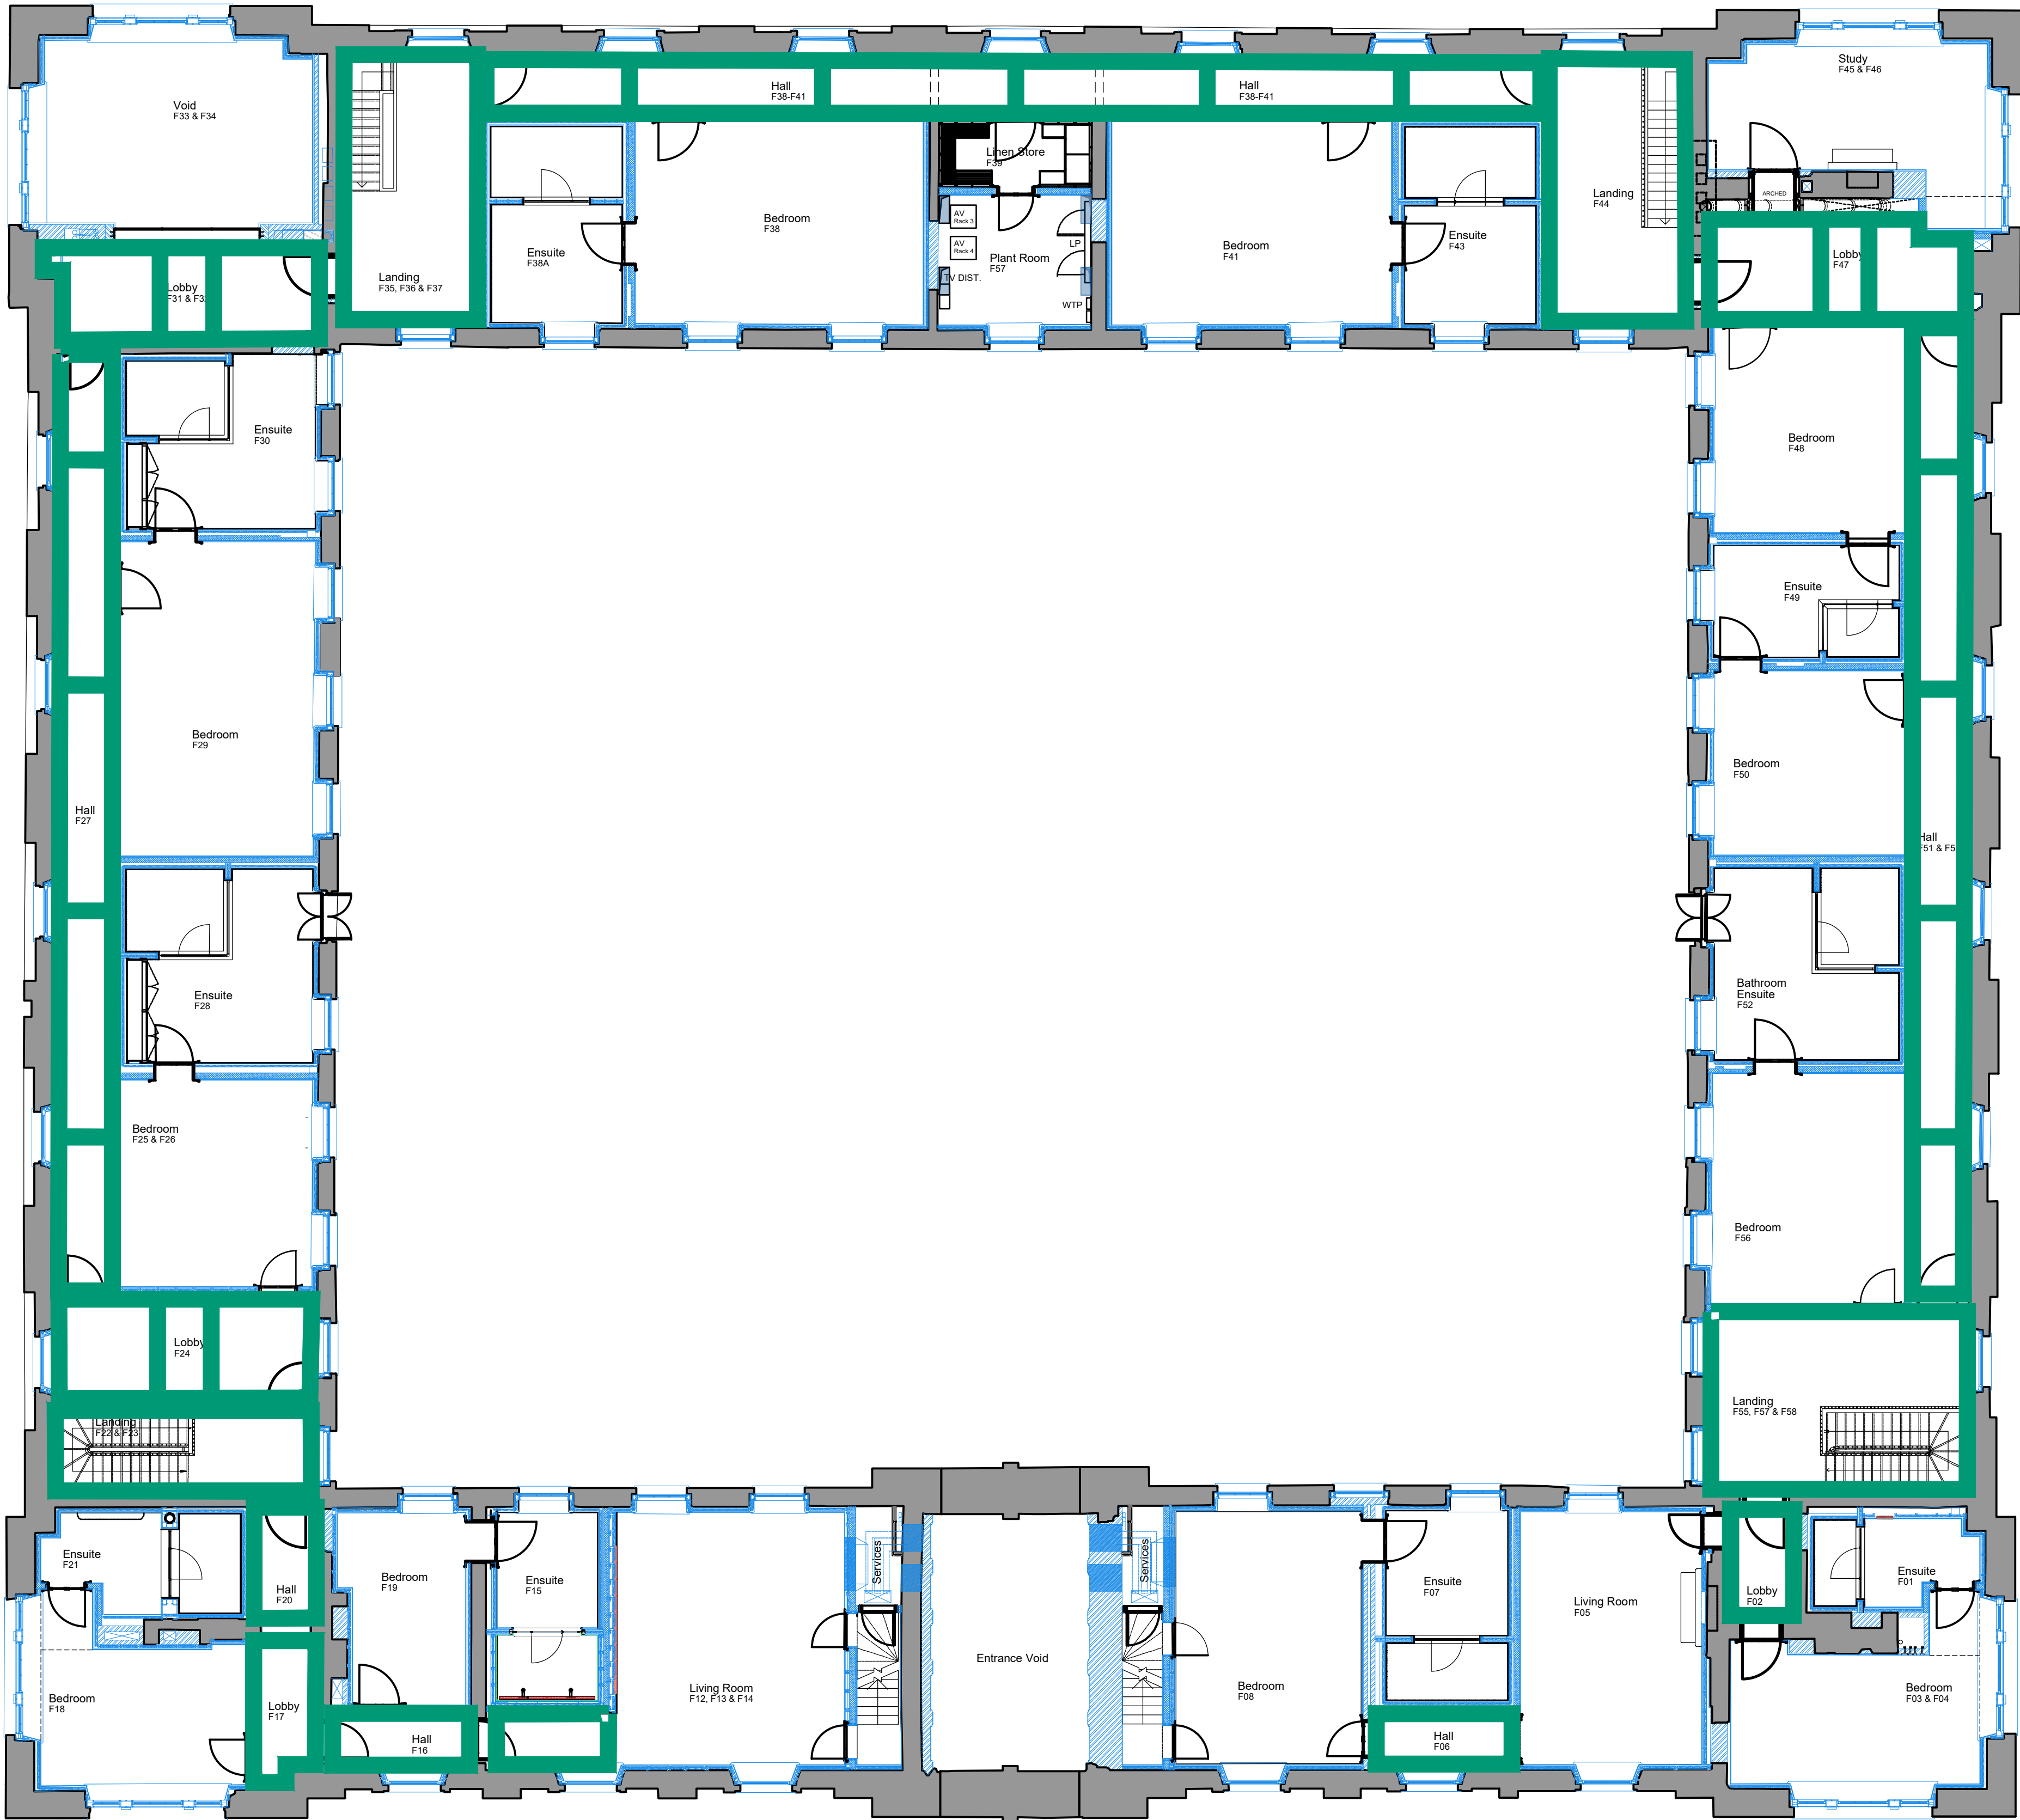


No. Notes

1. Dimensions to be verified on site. Only figured dimensions to be used and any discrepancies in dimensions are to be reported to the architect. No dimensions are to be scaled from printed drawings. Any areas indicated on this drawing are for guidance only. No responsibility is taken for their accuracy.
2. There is a risk of injury or death in construction if the works are not properly planned and supervised. The contractor must not undertake any element of the work without first having carried out the necessary risk assessments and prepared detailed method statements.

Profile E

0 5 10

Scale in Metres @ 1:100

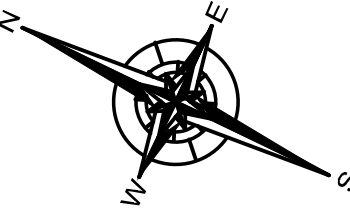

|   |                                      |          |
|---|--------------------------------------|----------|
| B | Change of Status - North Arrow added | 16/01/26 |
| A | Change of Status                     | 14/01/26 |
| * | Initial Release                      | 08/01/26 |

no. revision. date.

BLDA ARCHITECTS

RIBA  211 Design Centre East  
Chelsea Harbour  
London, SW10 0XF  
Chartered Practice  
mail@blda.co.uk  
www.blda.co.uk  
t +44 (0) 20 7838 5555  
f +44 (0) 20 7838 5556

Job: Tottenham House - The Old Stables

Title: Cornice Types - First Floor

Type: 700 Component

Status: FOR PLANNING

|            |            |                |     |             |          |
|------------|------------|----------------|-----|-------------|----------|
| drawn by   | RM         | checked by     | --- | approved by | ---      |
| scale      | 1:100 @ A1 | size           | A1  | date        | 13/01/26 |
| job number |            | drawing number |     | revision    |          |

3123 746 B