



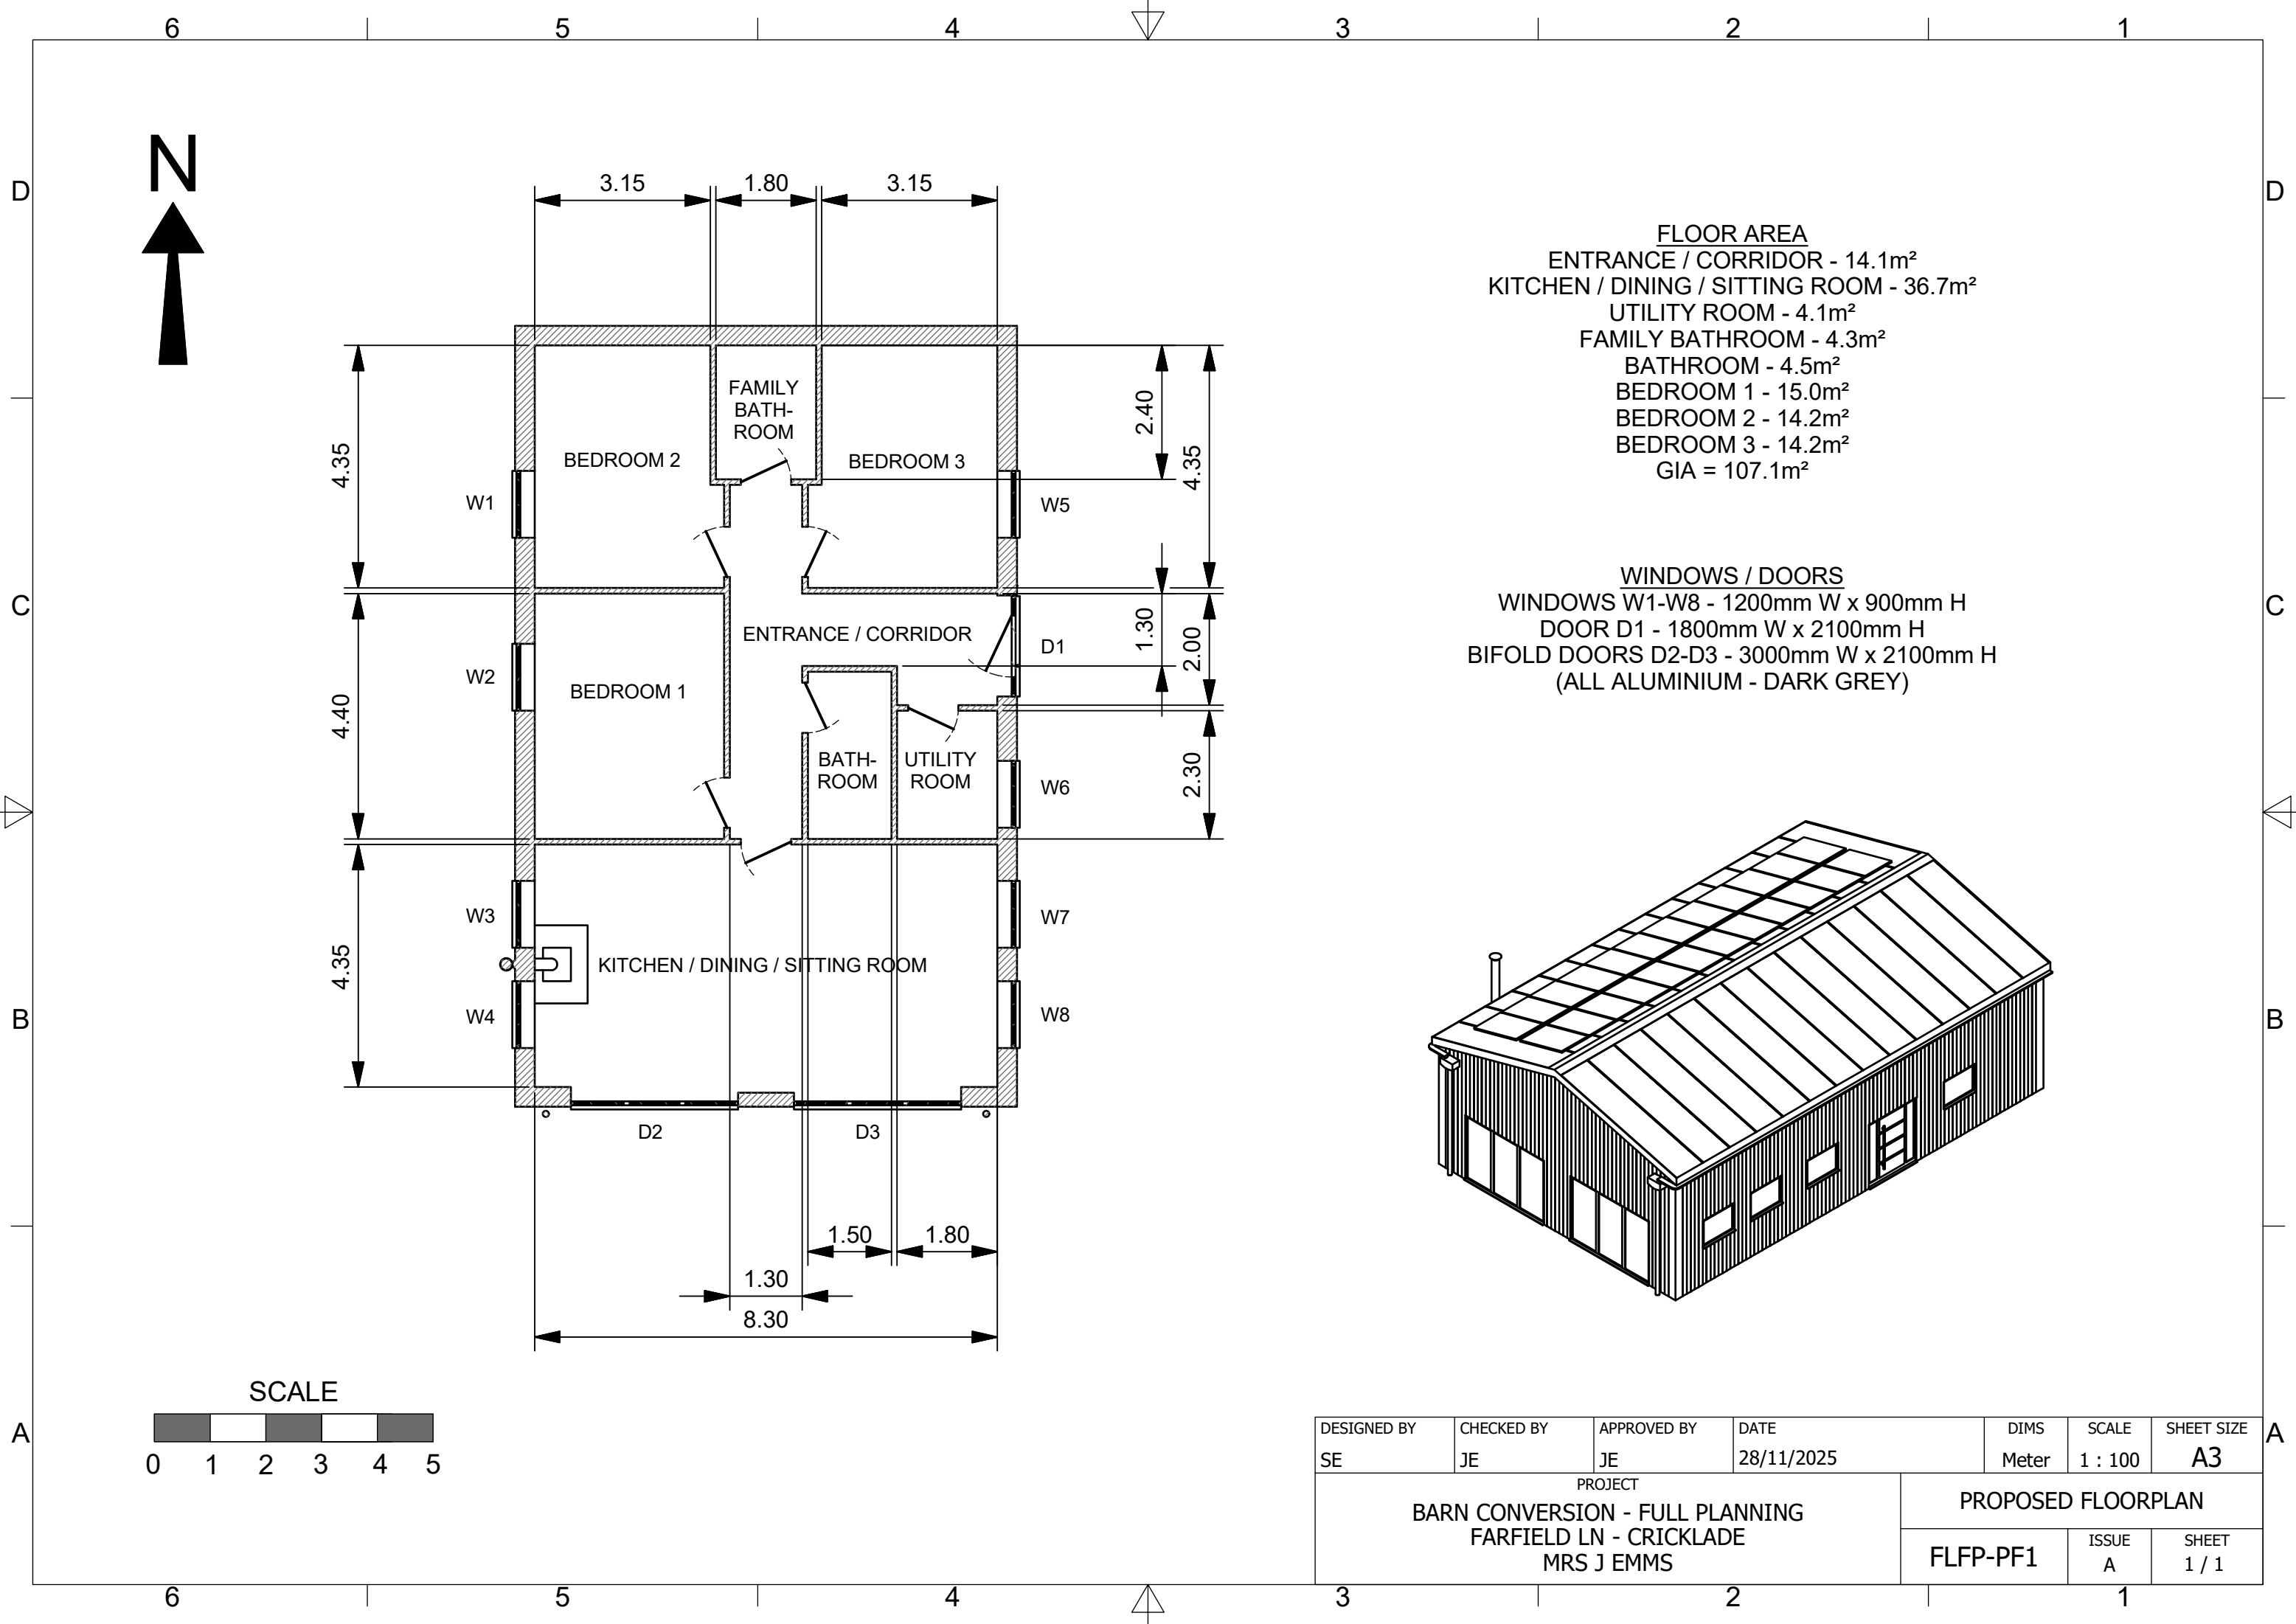

FLOOR AREA
ENTRANCE / CORRIDOR - 14.1m²
KITCHEN / DINING / SITTING ROOM - 36.7m²
UTILITY ROOM - 4.1m²
FAMILY BATHROOM - 4.3m²
BATHROOM - 4.5m²
BEDROOM 1 - 15.0m²
BEDROOM 2 - 14.2m²
BEDROOM 3 - 14.2m²
GIA = 107.1m²

WINDOWS / DOORS
WINDOWS W1-W8 - 1200mm W x 900mm H
DOOR D1 - 1800mm W x 2100mm H
BIFOLD DOORS D2-D3 - 3000mm W x 2100mm H
(ALL ALUMINIUM - DARK GREY)

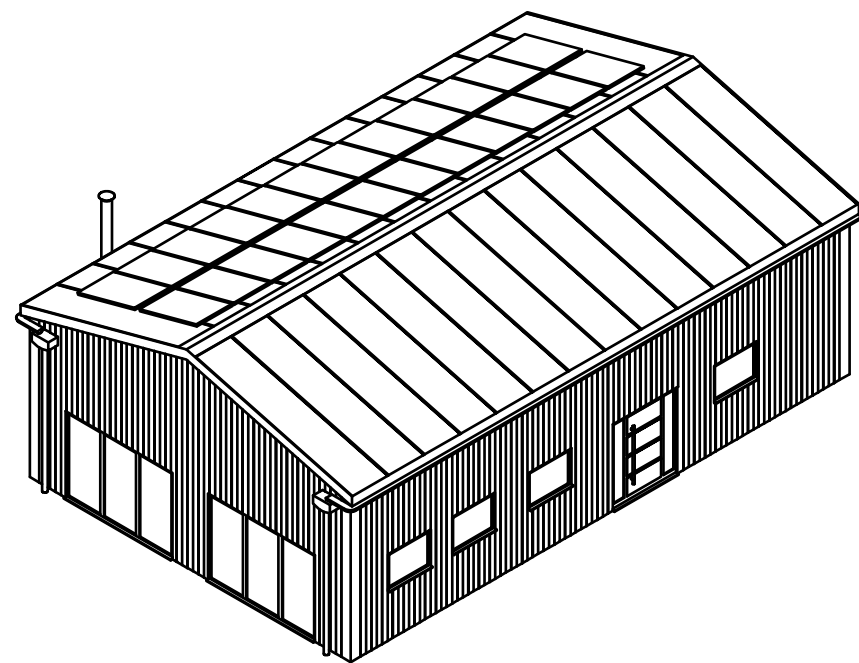

DESIGNED BY SE	CHECKED BY JE	APPROVED BY JE	DATE 28/11/2025	DIMS Meter	SCALE 1 : 100	SHEET SIZE A3
PROJECT BARN CONVERSION - FULL PLANNING FARFIELD LN - CRICKLADE MRS J EMMS				PROPOSED FLOORPLAN		
				FLFP-PF1	ISSUE A	SHEET 1 / 1