
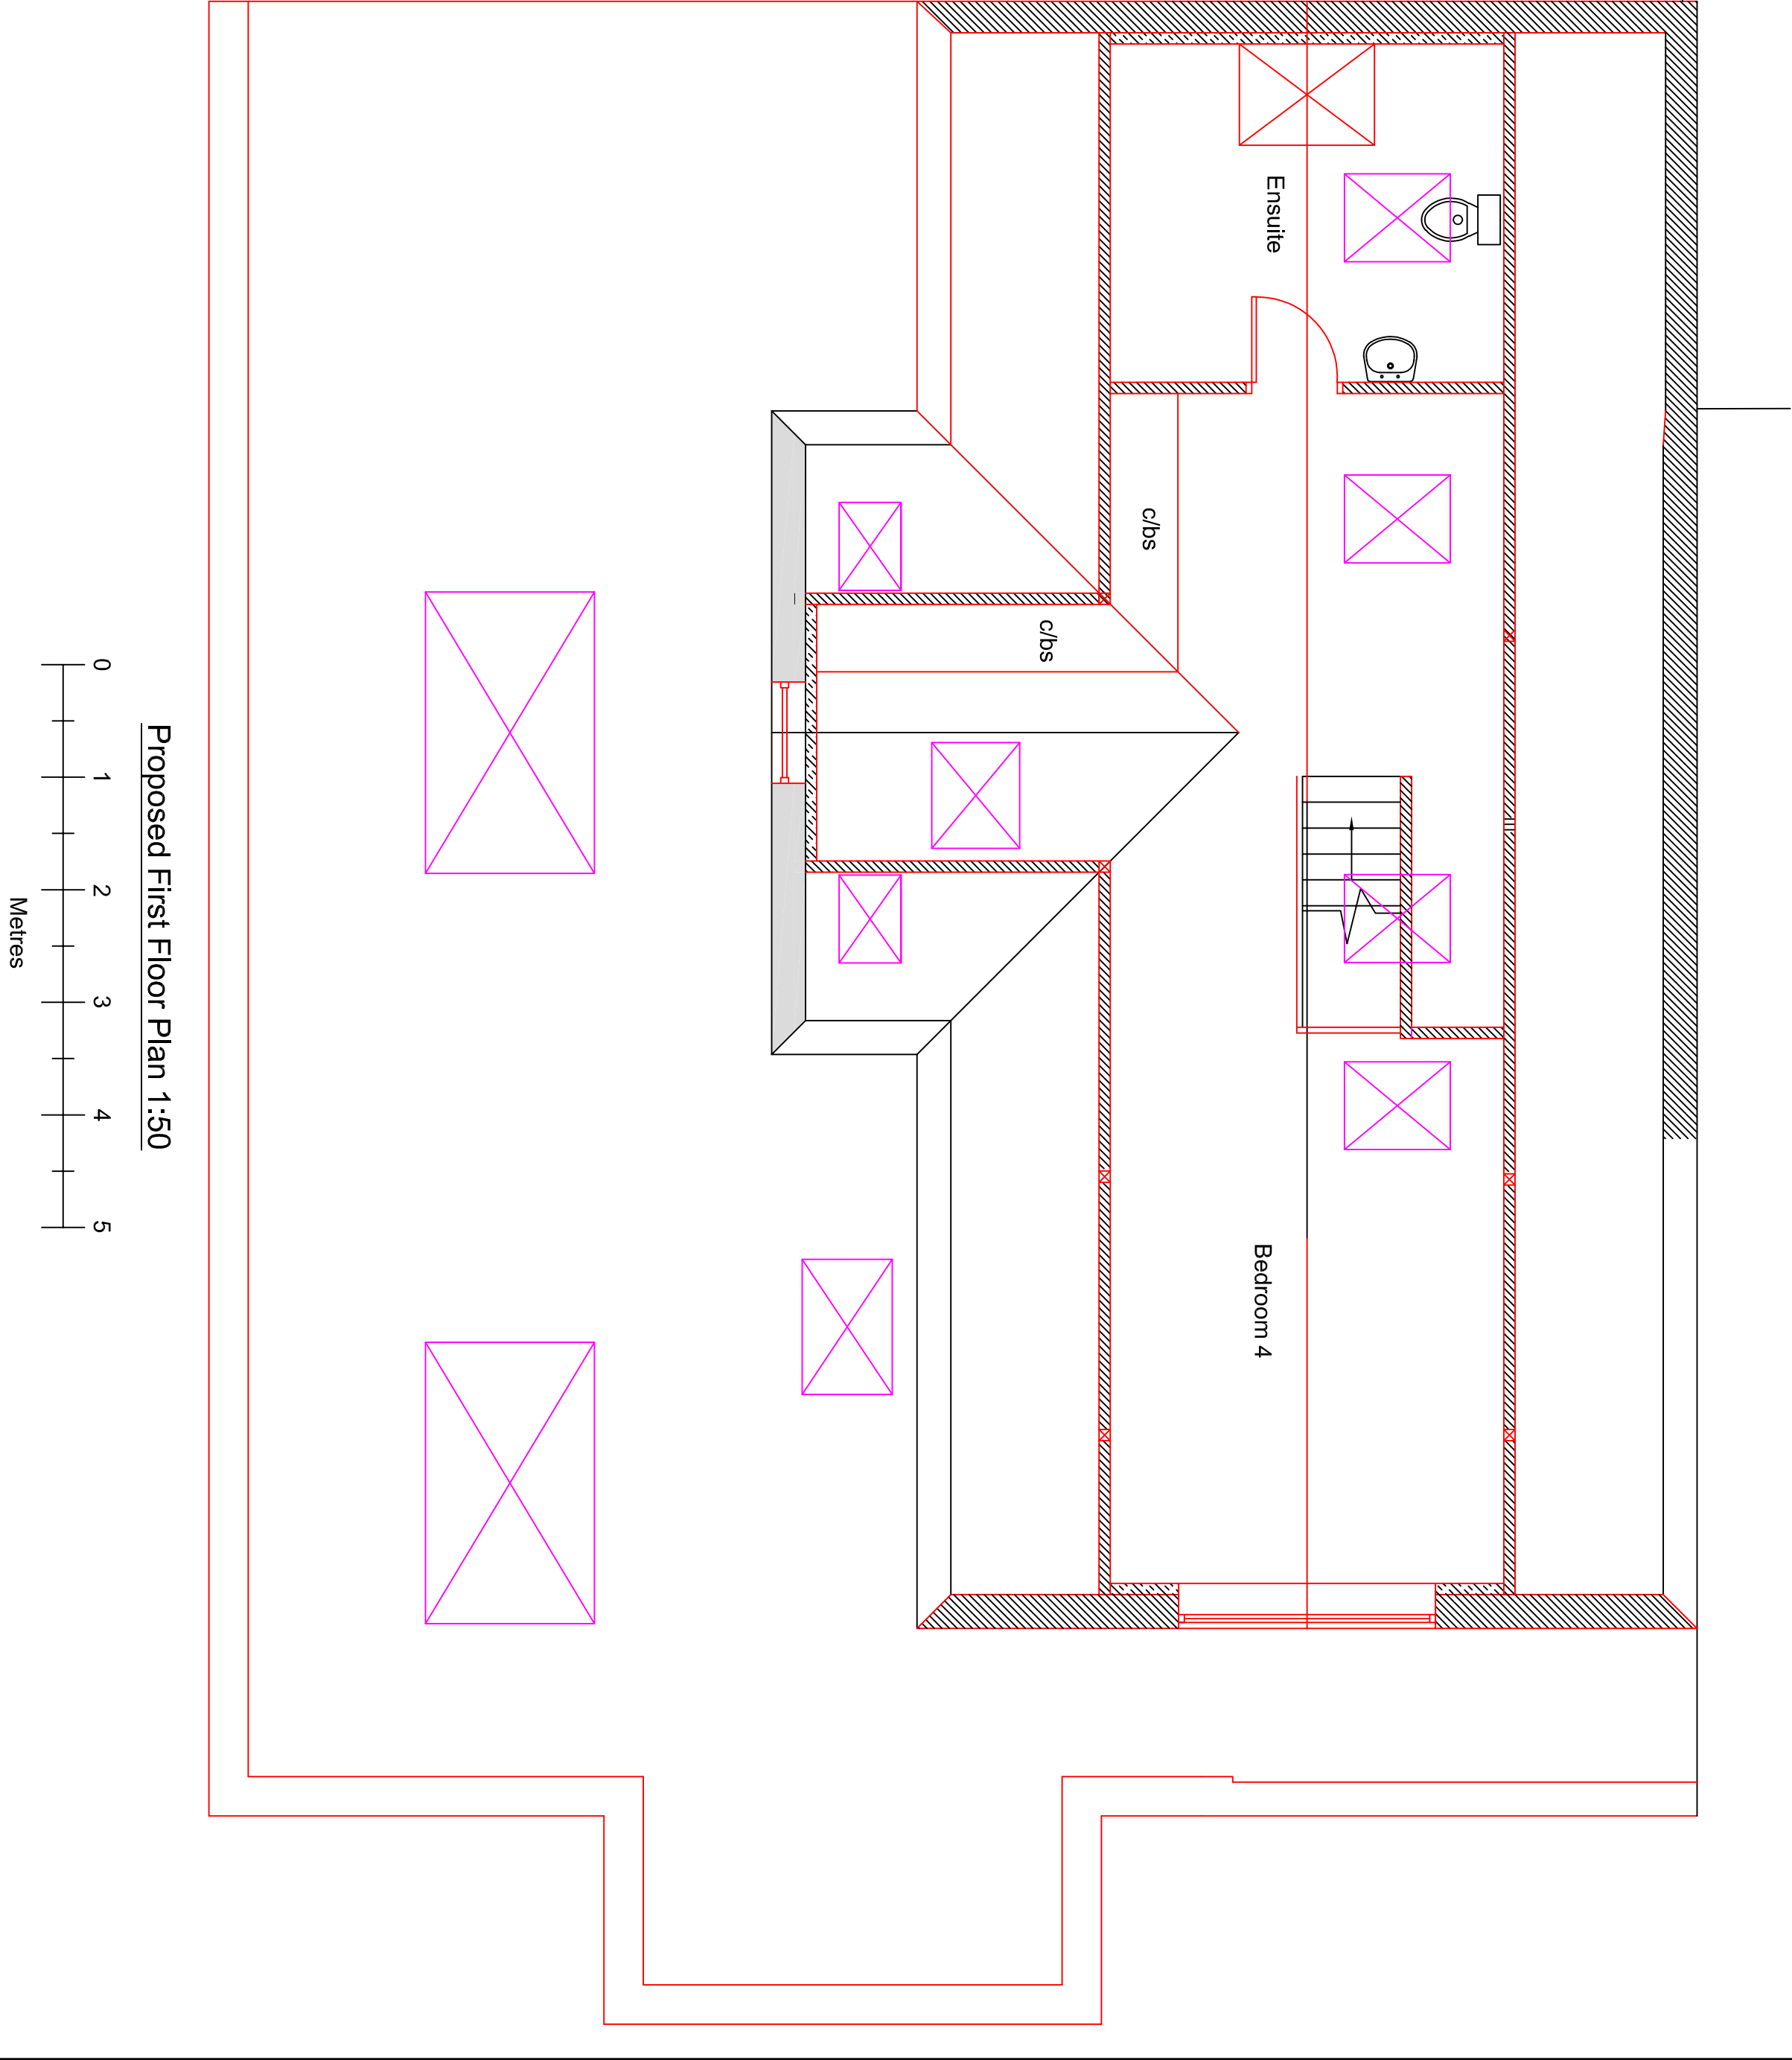


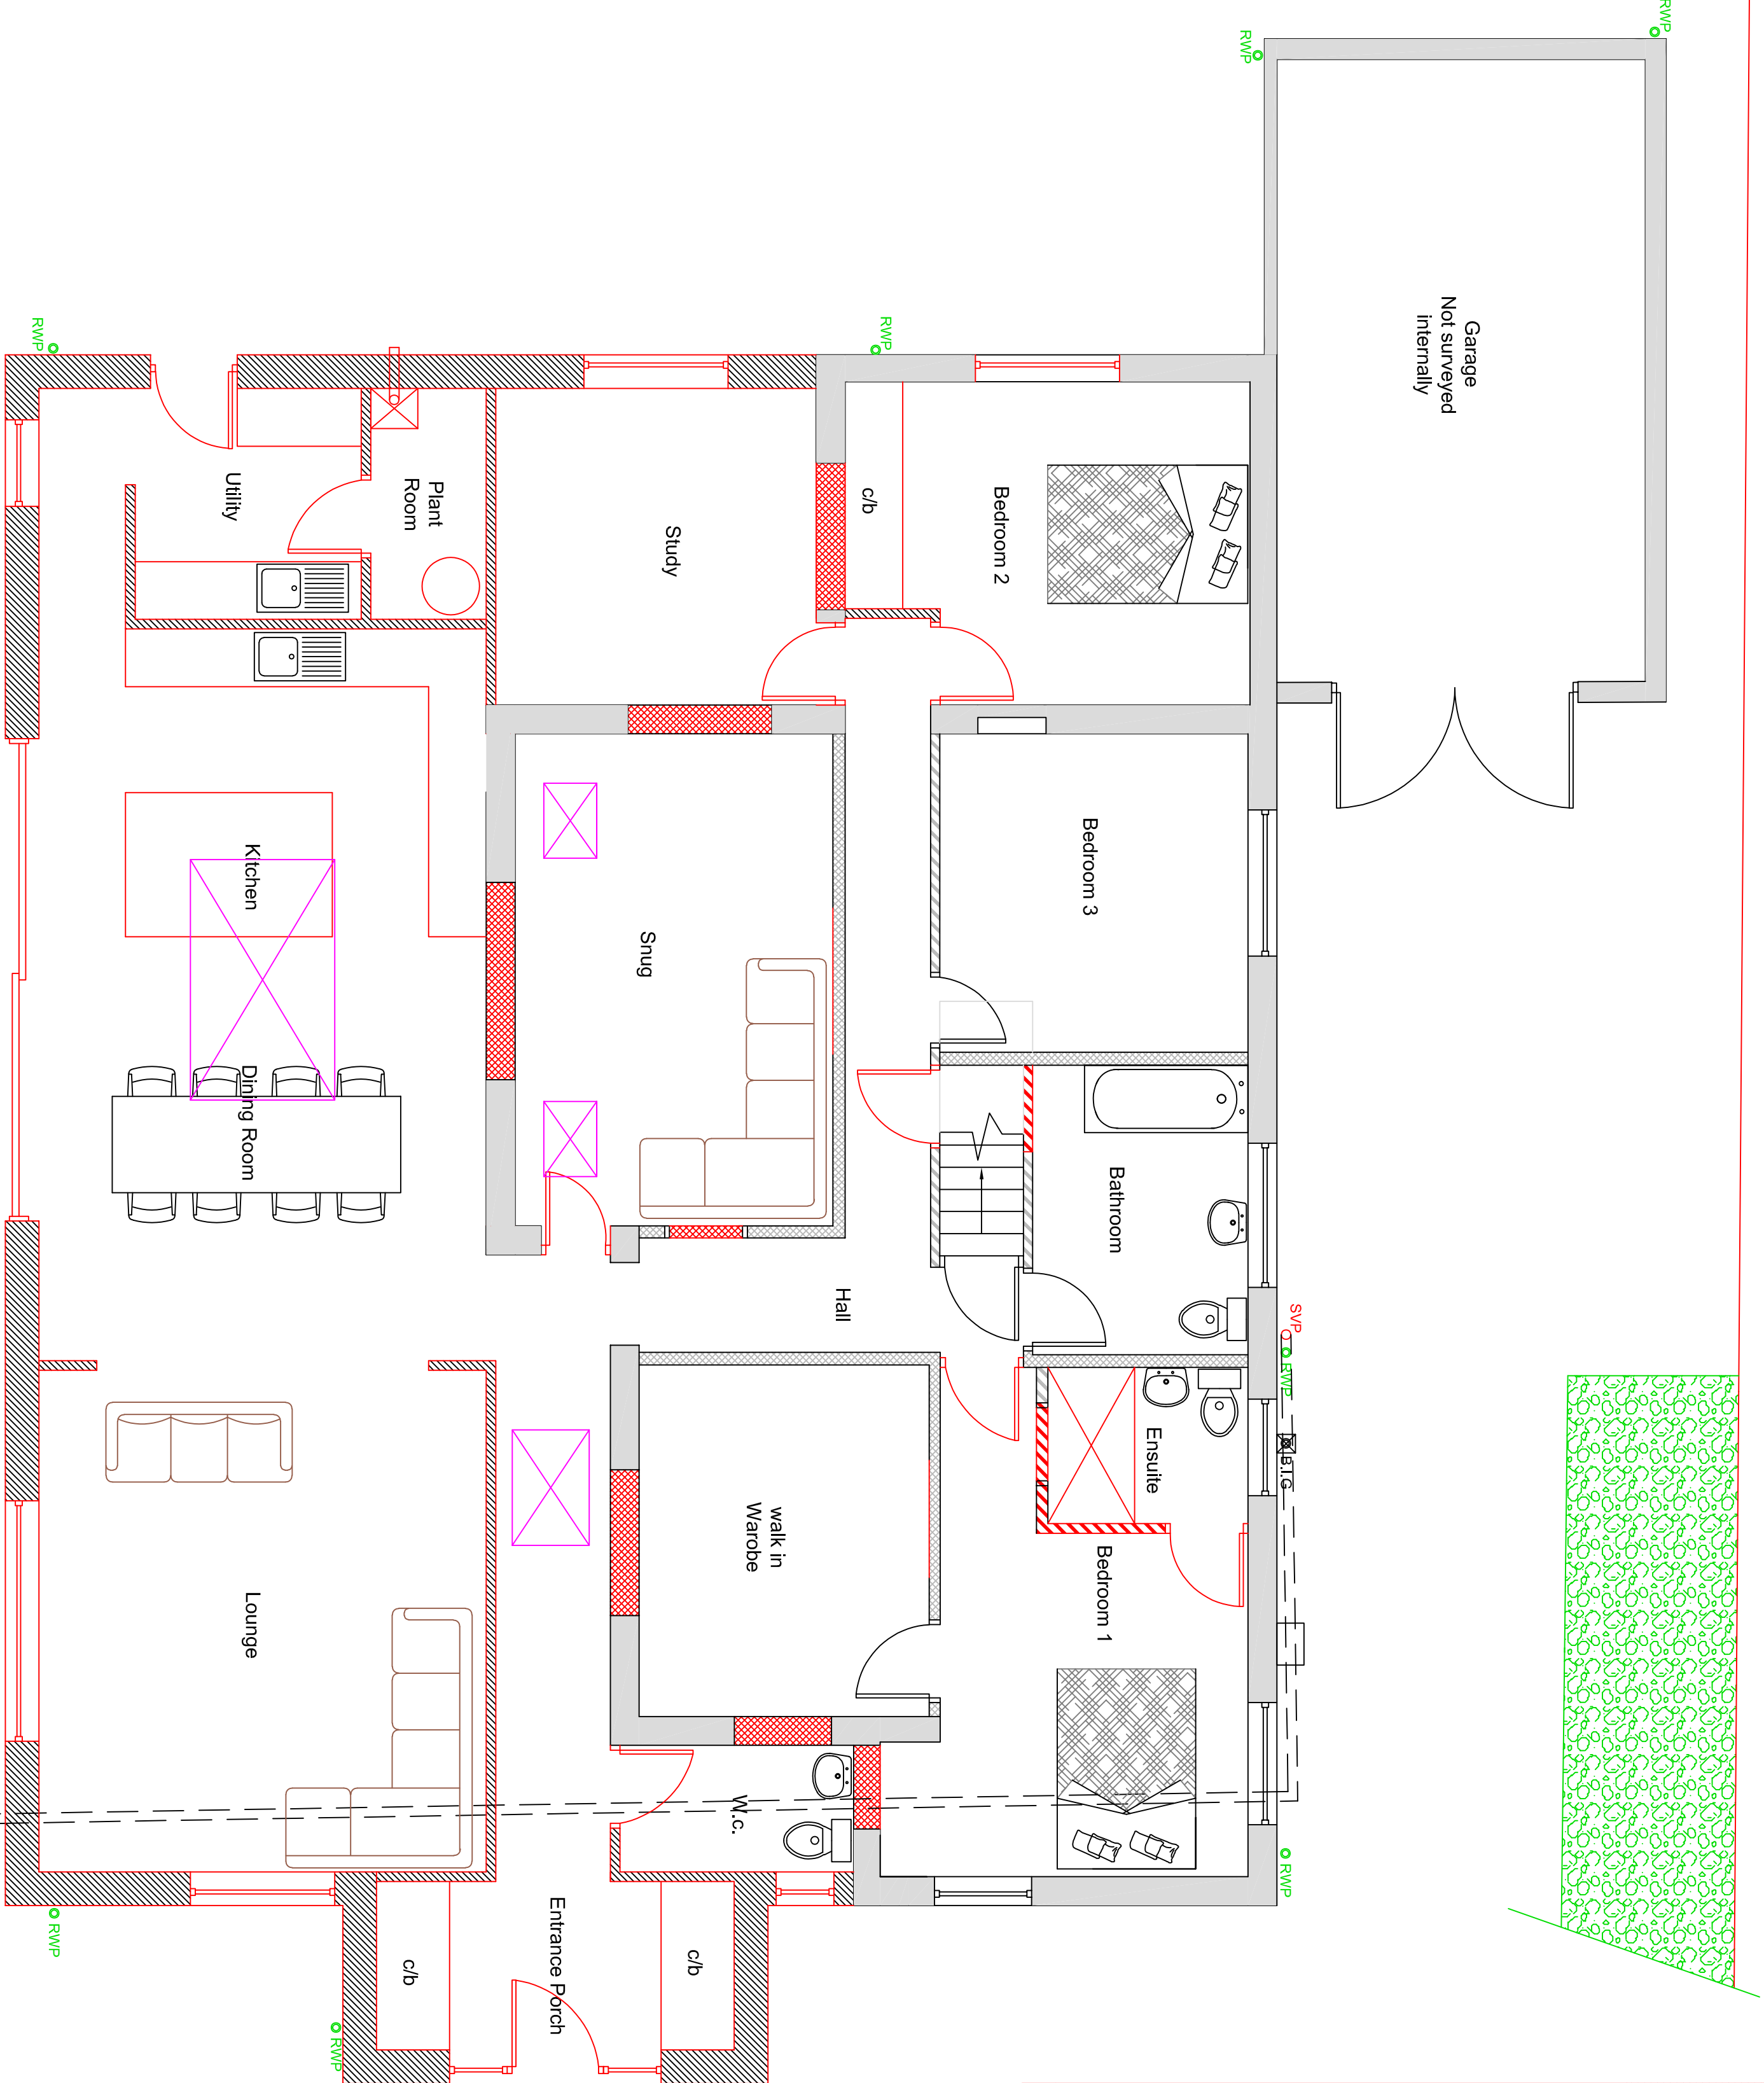

Drawn by		A Harlow & Son 01225 938329	
Proposed Extensions for			
Mr & Mrs A Dougray at			
243B Melksham Road			
Holt			
Wiltshire			
BA14 6QW			
A1 Papersize			
Scale	1:50	Drawing No AH2025/74	
Date	21st Jan 2026	Sheet 2 of 4	