
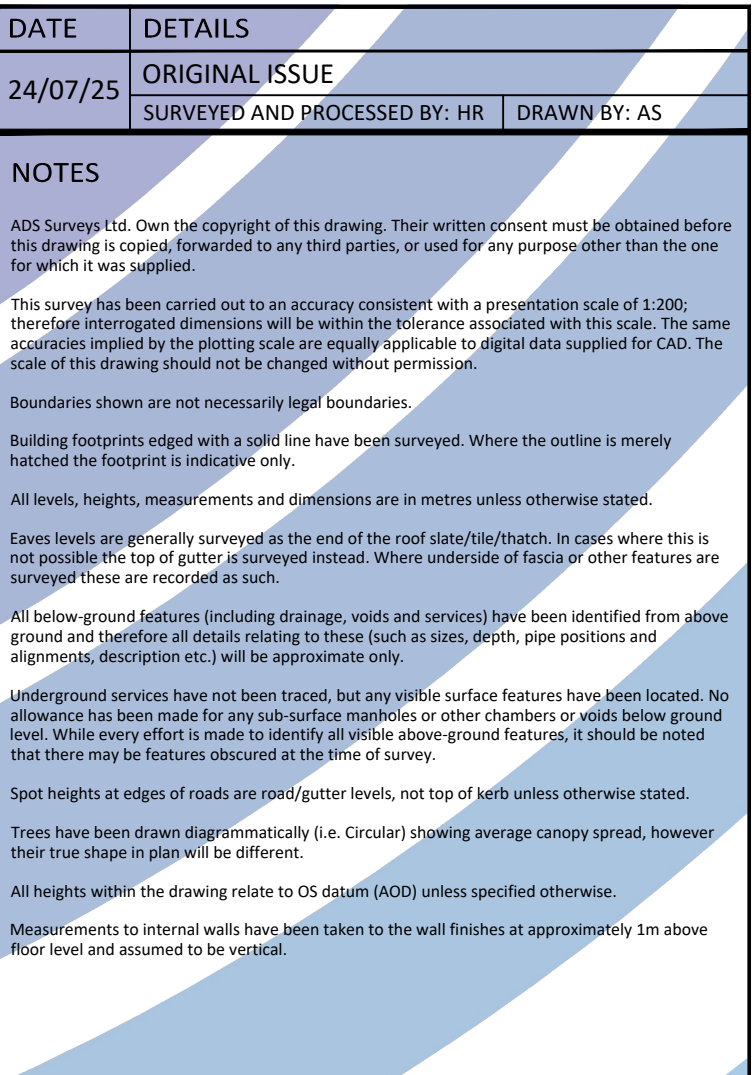


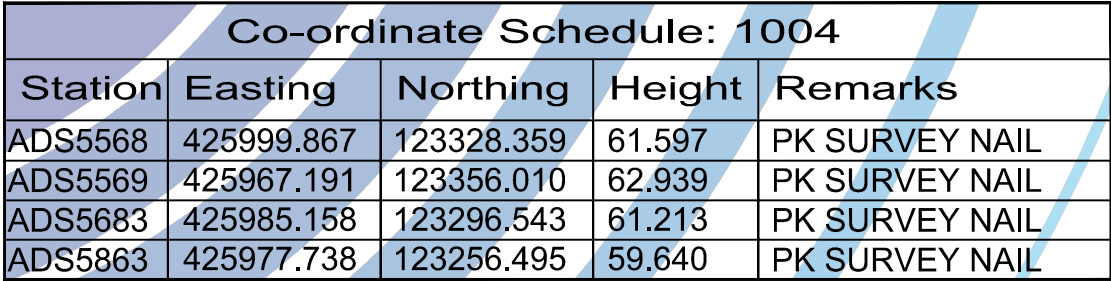

FENCES

ANGLE IRON FENCE
BARBED WIRE FENCE
COLE BOARDED FENCE
COMBINATION FENCE
CHARLINE FENCE
IRON RAIL FENCE
LATCH LAMP FENCE
OPEN BOARD FENCE
POST & RAIL FENCE
POST & ROD FENCE
POST & VINE FENCE
RETAINING WALL
(CONCRETE POST/VETTEL
POST/TIMBER POST)

FEATURES

OVERHEAD WIRE
DRAINAGE INFORMATION
(PIPE DIAMETER & FLOW DIRECTION)
TREES
CONIFEROUS
DECIDUOUS
FEAR

CLIENT	JOHN SNOW
DRAWING TITLE	TOPOGRAPHIC SURVEY
PROJECT	PARKWATER FARM COWESFIELD

ADS
SURVEYS

ADS Surveys Ltd
Andell House
Highfield Lane
Woodfalls, Wiltshire
SP5 2NG
Tel: 07738 462205
Email: andy@ads-surveys.uk

 **chartered**
ICES

 **THE SURVEY**
ASSOCIATION

The horizontal & vertical control of this survey is based on Ordnance Survey grid as translated from GPS co-ordinates using the OSTN02 & OSGM02 transformation as supplied by OS. We have applied a reverse scale factor to maintain true ground distances. Vertical values may differ from existing OS benchmarks in the vicinity which should be disregarded. All levels should be taken from ADS survey control.

Scale: 1:750 Plotted on A1	REV. -	Drawing No: ADS/1004-TP1 © ADS Surveys Ltd. 2014
---	-----------	---

