


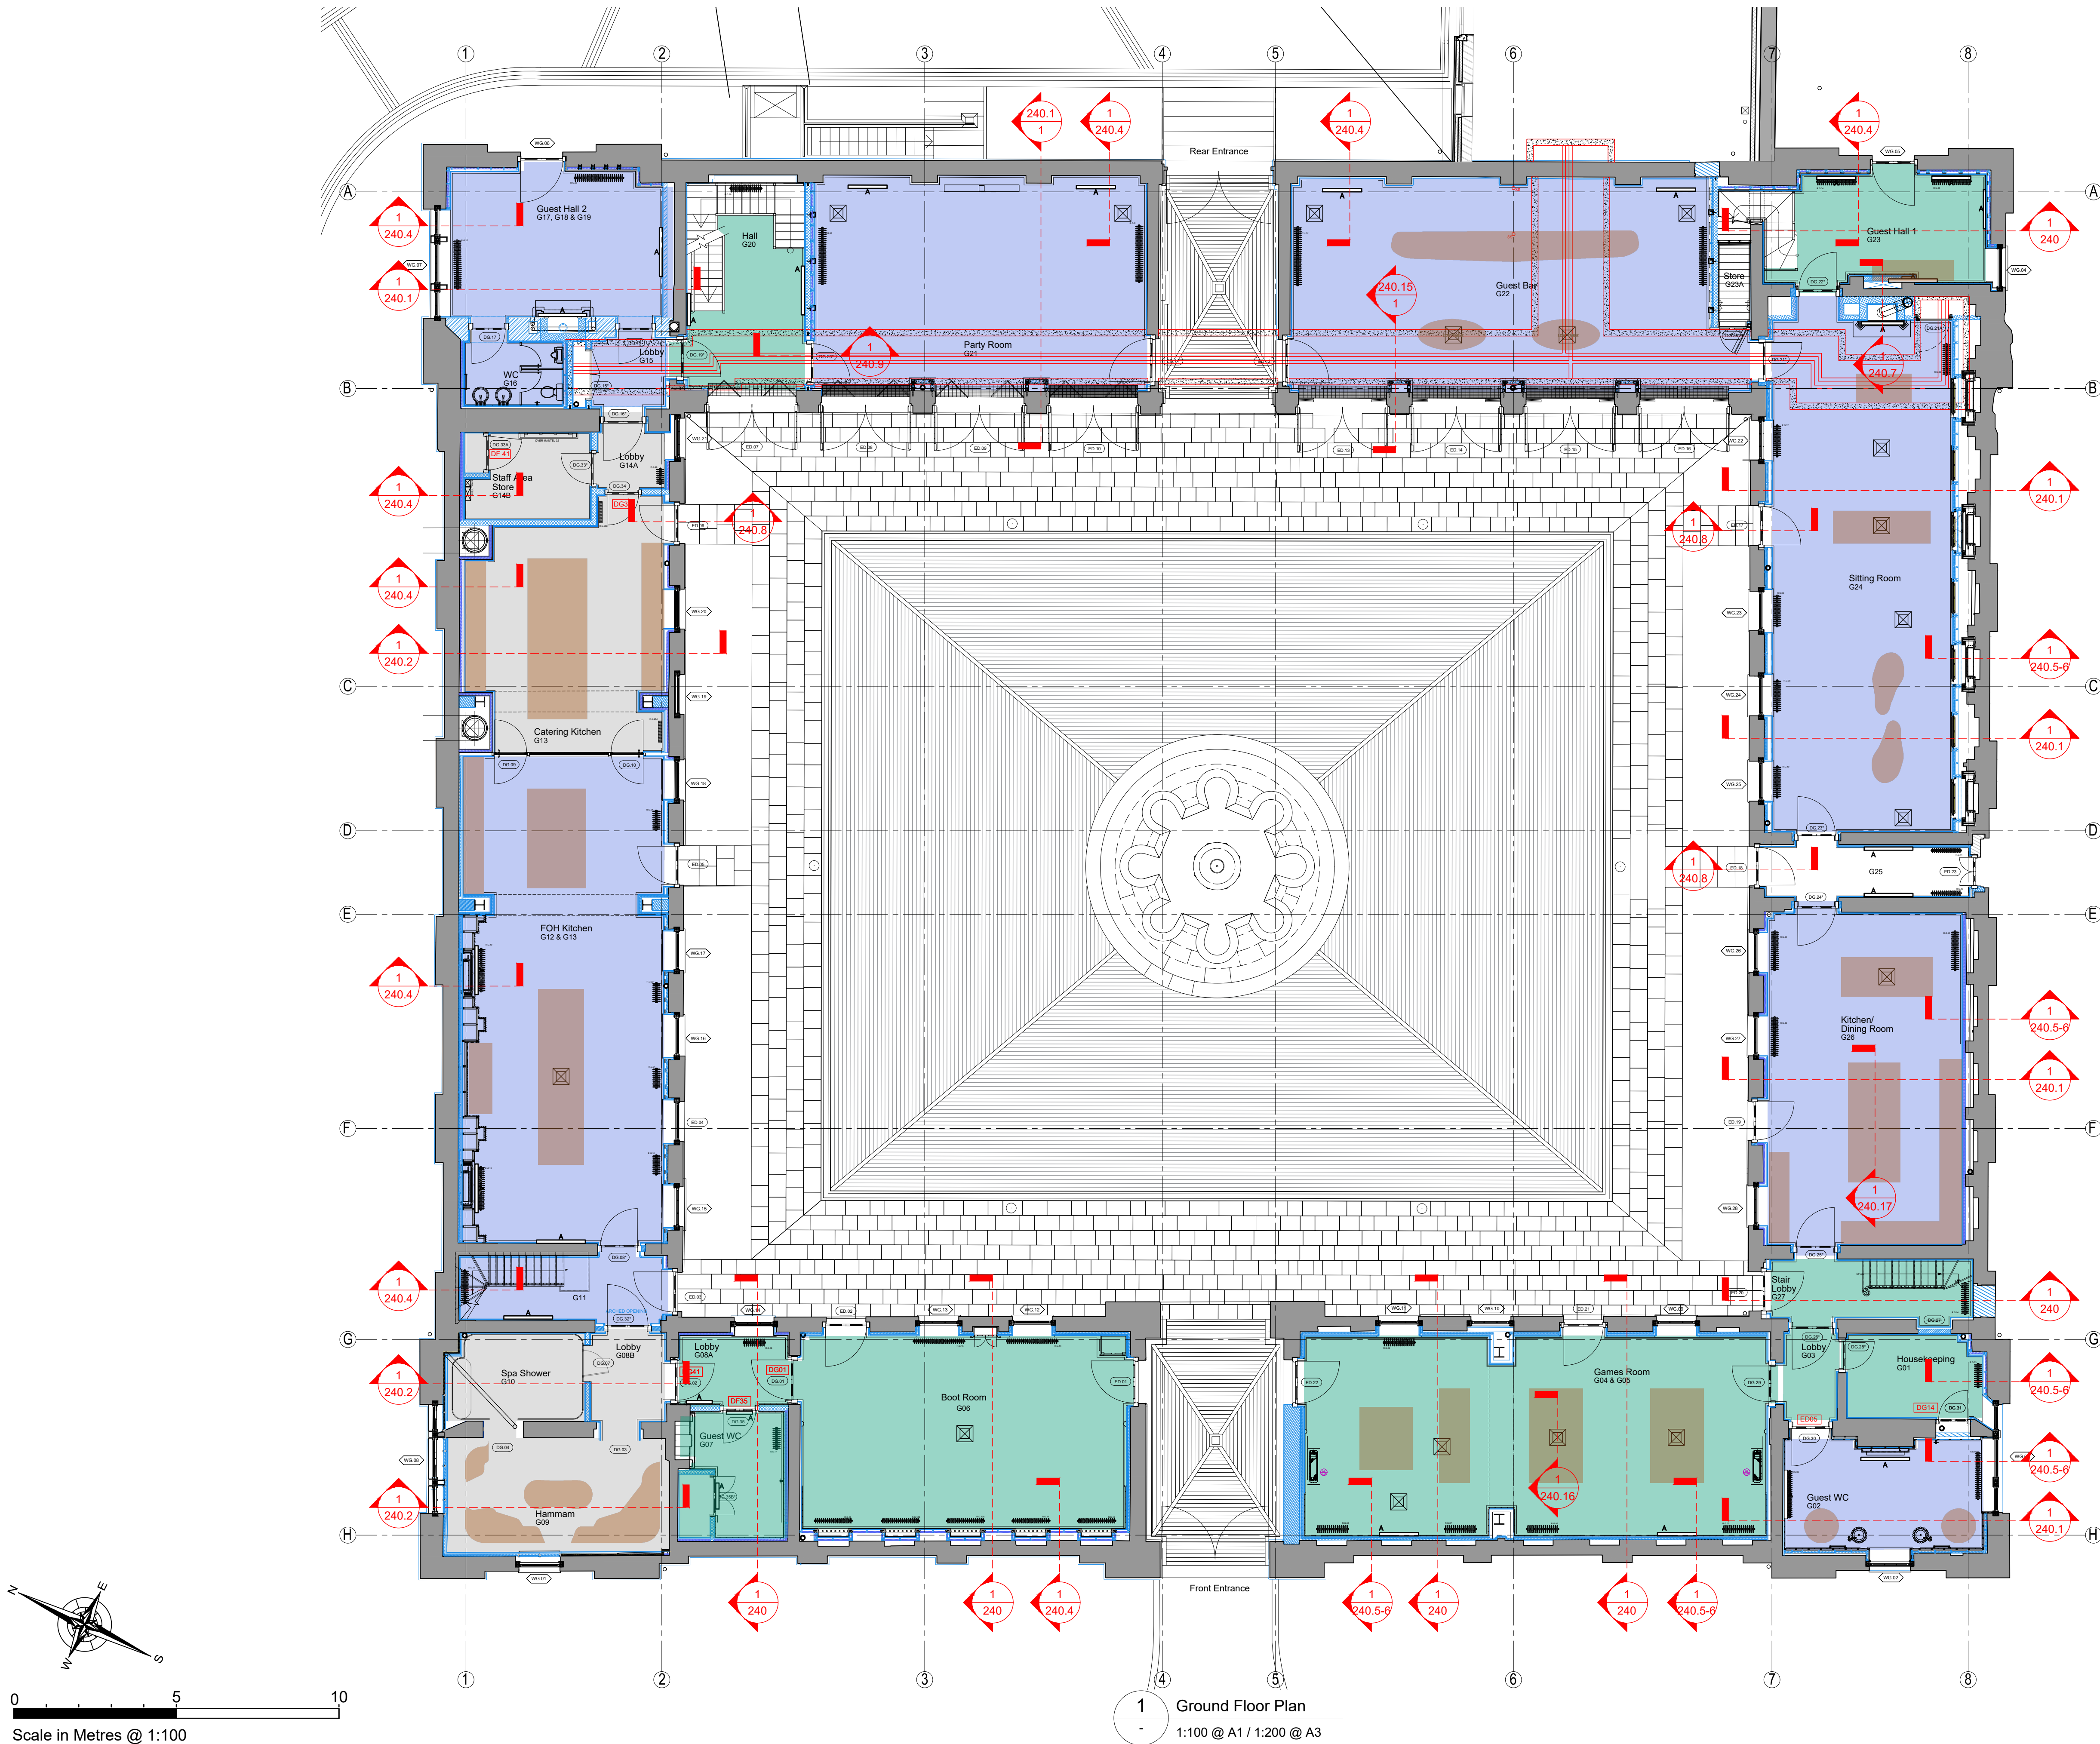

No. Notes

1. Dimensions to be verified on site. Only figured dimensions to be used and any discrepancies in dimensions are to be reported to the architect. No dimensions are to be scaled from printed drawings. Any areas indicated on this drawing are for guidance only. No responsibility is taken for their accuracy.
2. There is a risk of injury or death in construction if the works are not properly planned and supervised. The contractor must not undertake any element of the work without first having carried out the necessary risk assessments and prepared detailed method statements.

- Areas of heavy load that may require RC PAD below
- Consented RC Slab with new single layer SRT
- Consented Limecrete is replaced with SRT supported historic finishes with overlay
- Consented Limecrete is replaced with SRT - single layer supporting historic finish as the top layer

Initial Release 19/01/26
no. revision. date.



RIBA Chartered Practice 211 Design Centre East Chelsea Harbour London, SW10 0XF
email@blda.co.uk www.blda.co.uk t +44 (0) 20 7838 5555 f +44 (0) 20 7838 5556

Job: Tottenham House - The Old Stables
Title: Ground Floor - Modified Floor Build Up

Type: G400 General Arrangement
Status: For Information
drawn by EC checked by BG approved by BG
scale 1:100 @ A1 size A1 date 22/01/26
job number drawing number revision
3123 G401.1 *