



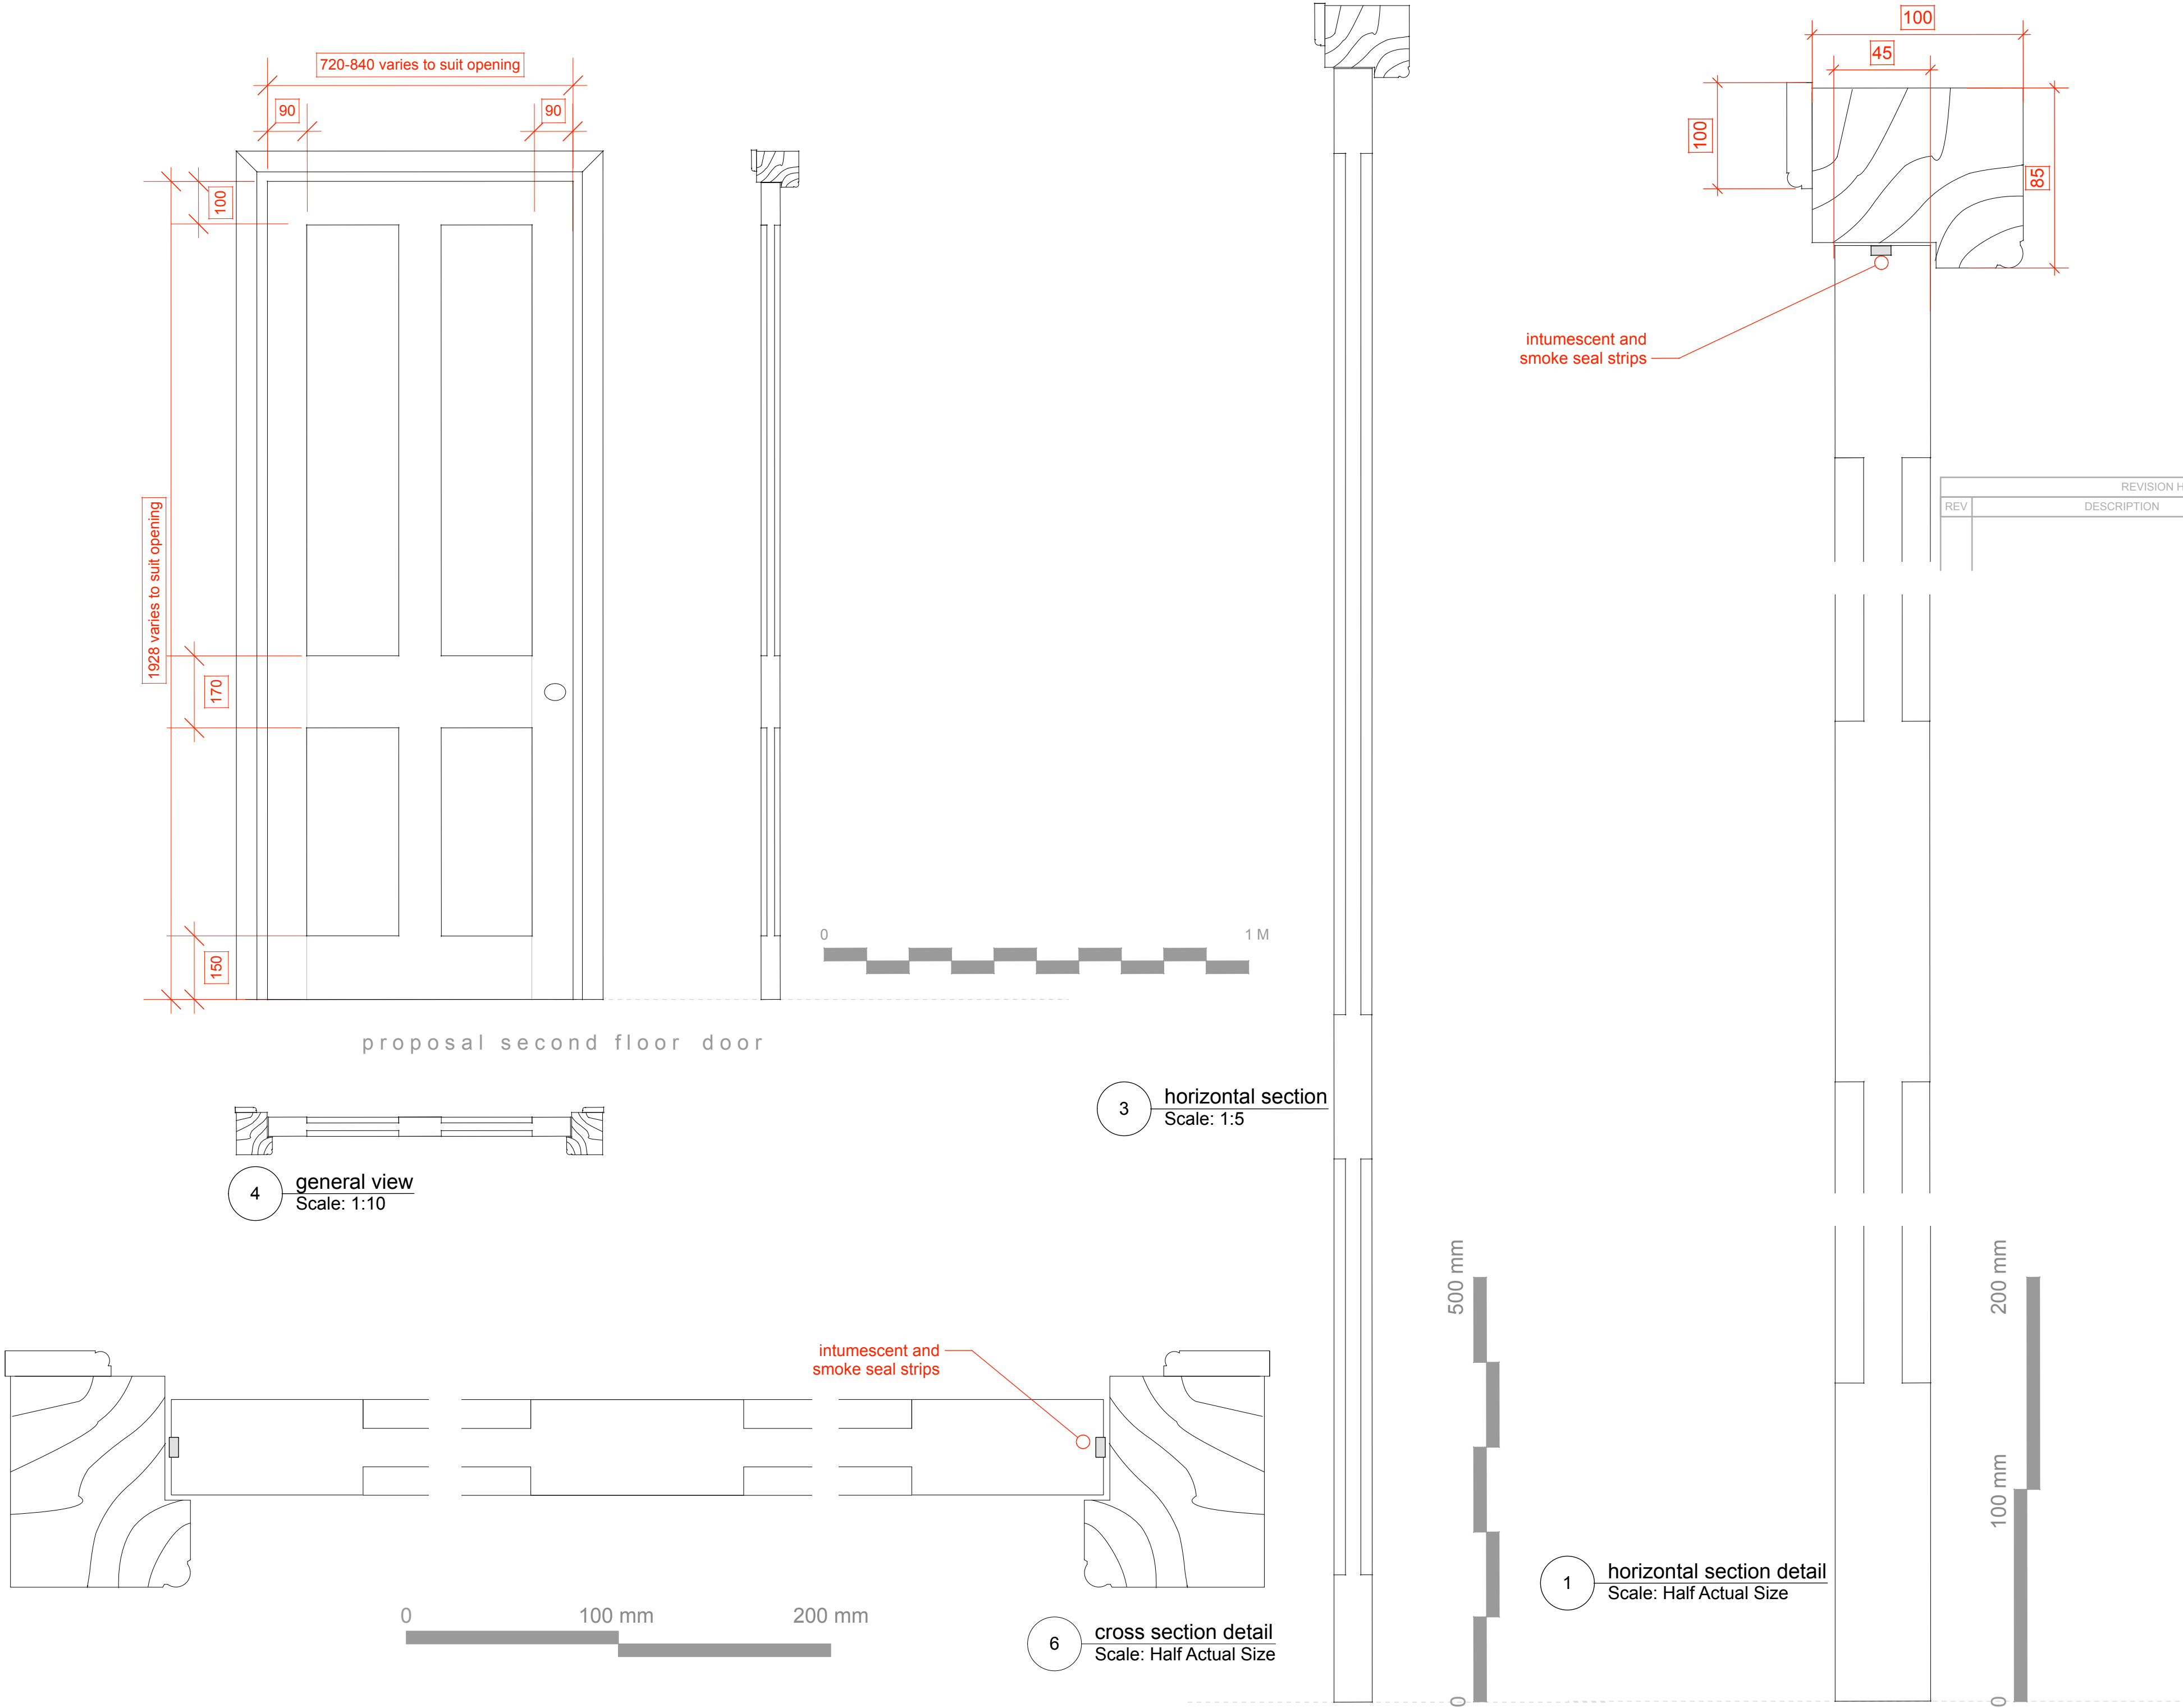


proposal second floor door

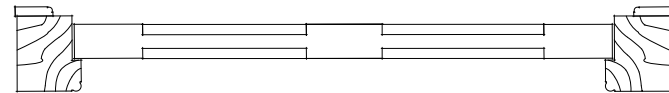

4 general view
Scale: 1:10

3 horizontal section
Scale: 1:5

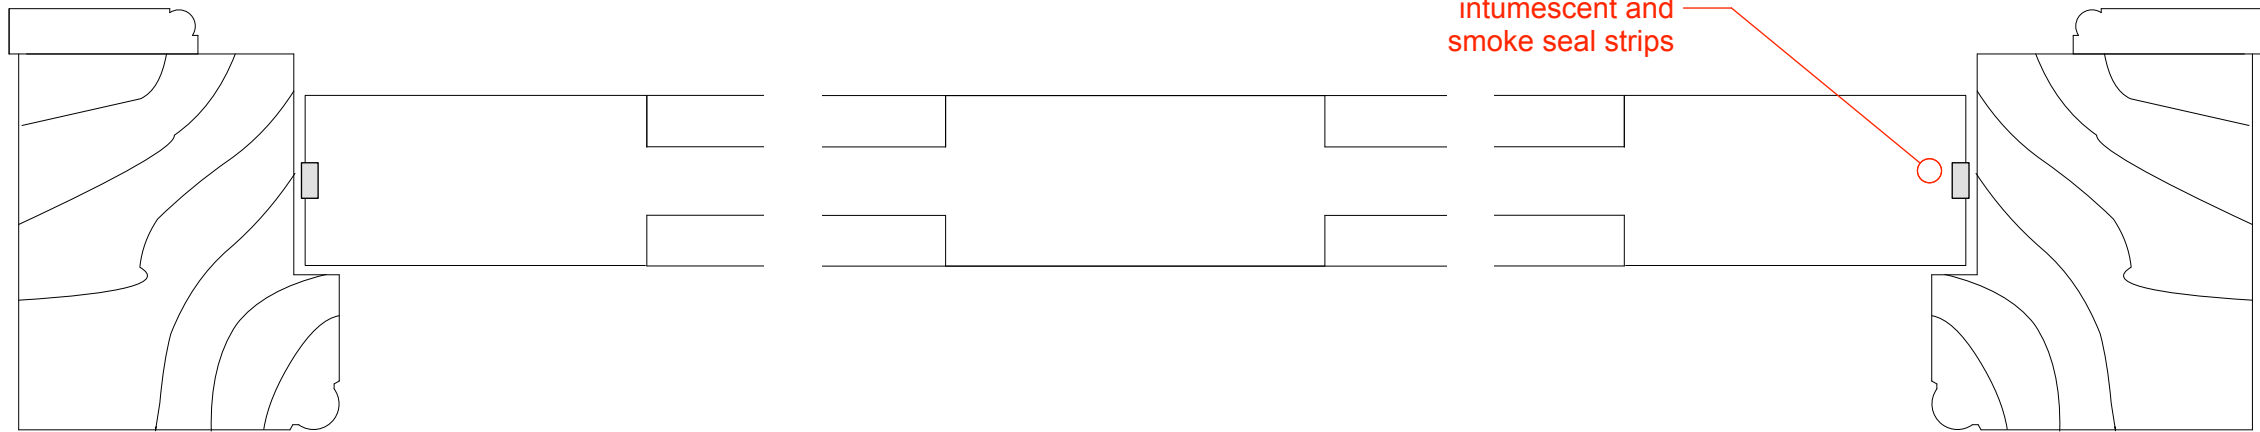

6 cross section detail
Scale: Half Actual Size

1 horizontal section detail
Scale: Half Actual Size

REVISION HISTORY			
REV	DESCRIPTION	DATE	APPROVED

This drawing and any work associated therewith is copyright of the drawing office and shall remain the property of the drawing office. It is to be used for the purposes of setting out discrepancies found on this drawing must be reported immediately to the contract administrator/project manager.

client

Ameera Properties

status

planning

project ID

184 06
7 9 Fish Row

drawing title

proposal:
new door joinery

drawing ref

184 06 34

scale

1:2/5/10 @ A2

date

17/01/2026

drawn by

das

checked by

-

revision ref

-

amendment notes: