


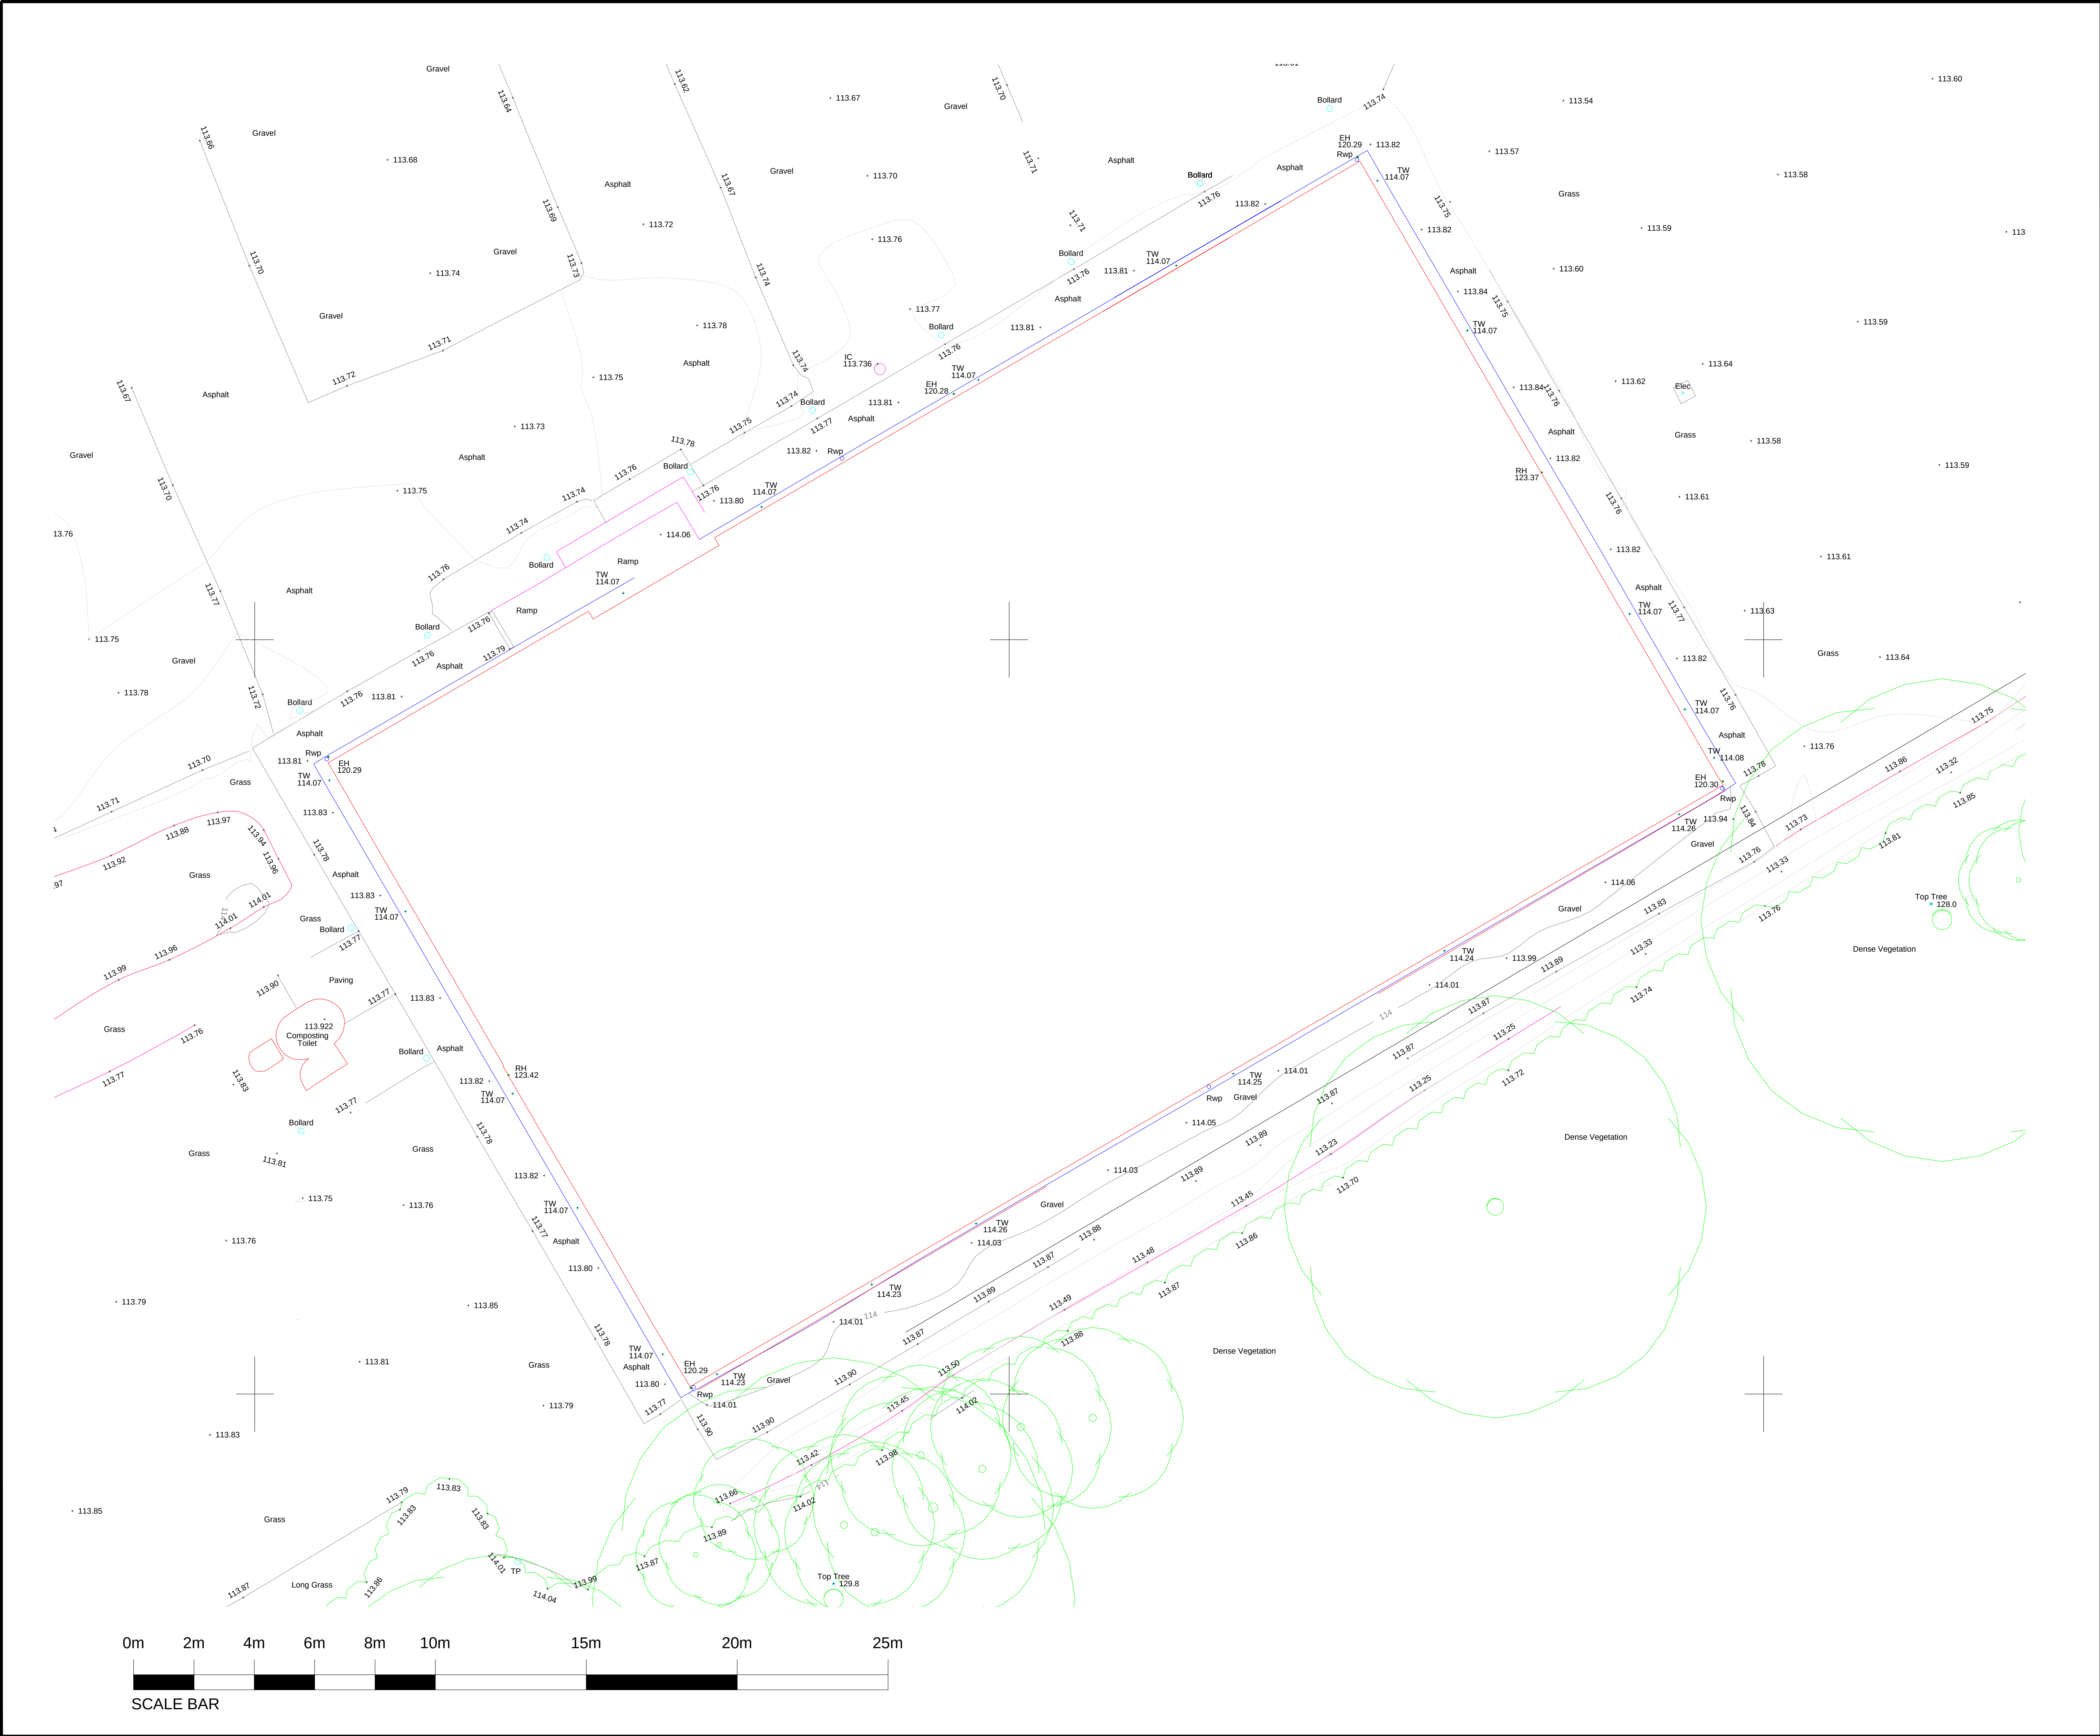

Schedule of revisions:

Rev:	Author:	Date:	Details:

Notes:

N

padel4all

Basset Down

Engineered by:

Project:
Basset Down Golf Centre

Client:
Padel4All

Drawing Title:
Padel Centre Extension

Subtitle:
Topographical Survey

Status:
Consultation

Drawn: I C Checked:

Date: 4th September 2025

Project: P2401

Scale:
1:100 @ A1, 1:200 @ A3

Drawing Number:
P/2401/01

Revision: