



The Contractor is to check all dimensions and conditions on site before commencing. This drawing is for design intent only. The contract is responsible for all aspects of design.

SCALES:		
1:50@A1		3 M
1:100@A1		6 M
1:500@A1		30 M

Rev:	Description:	Date

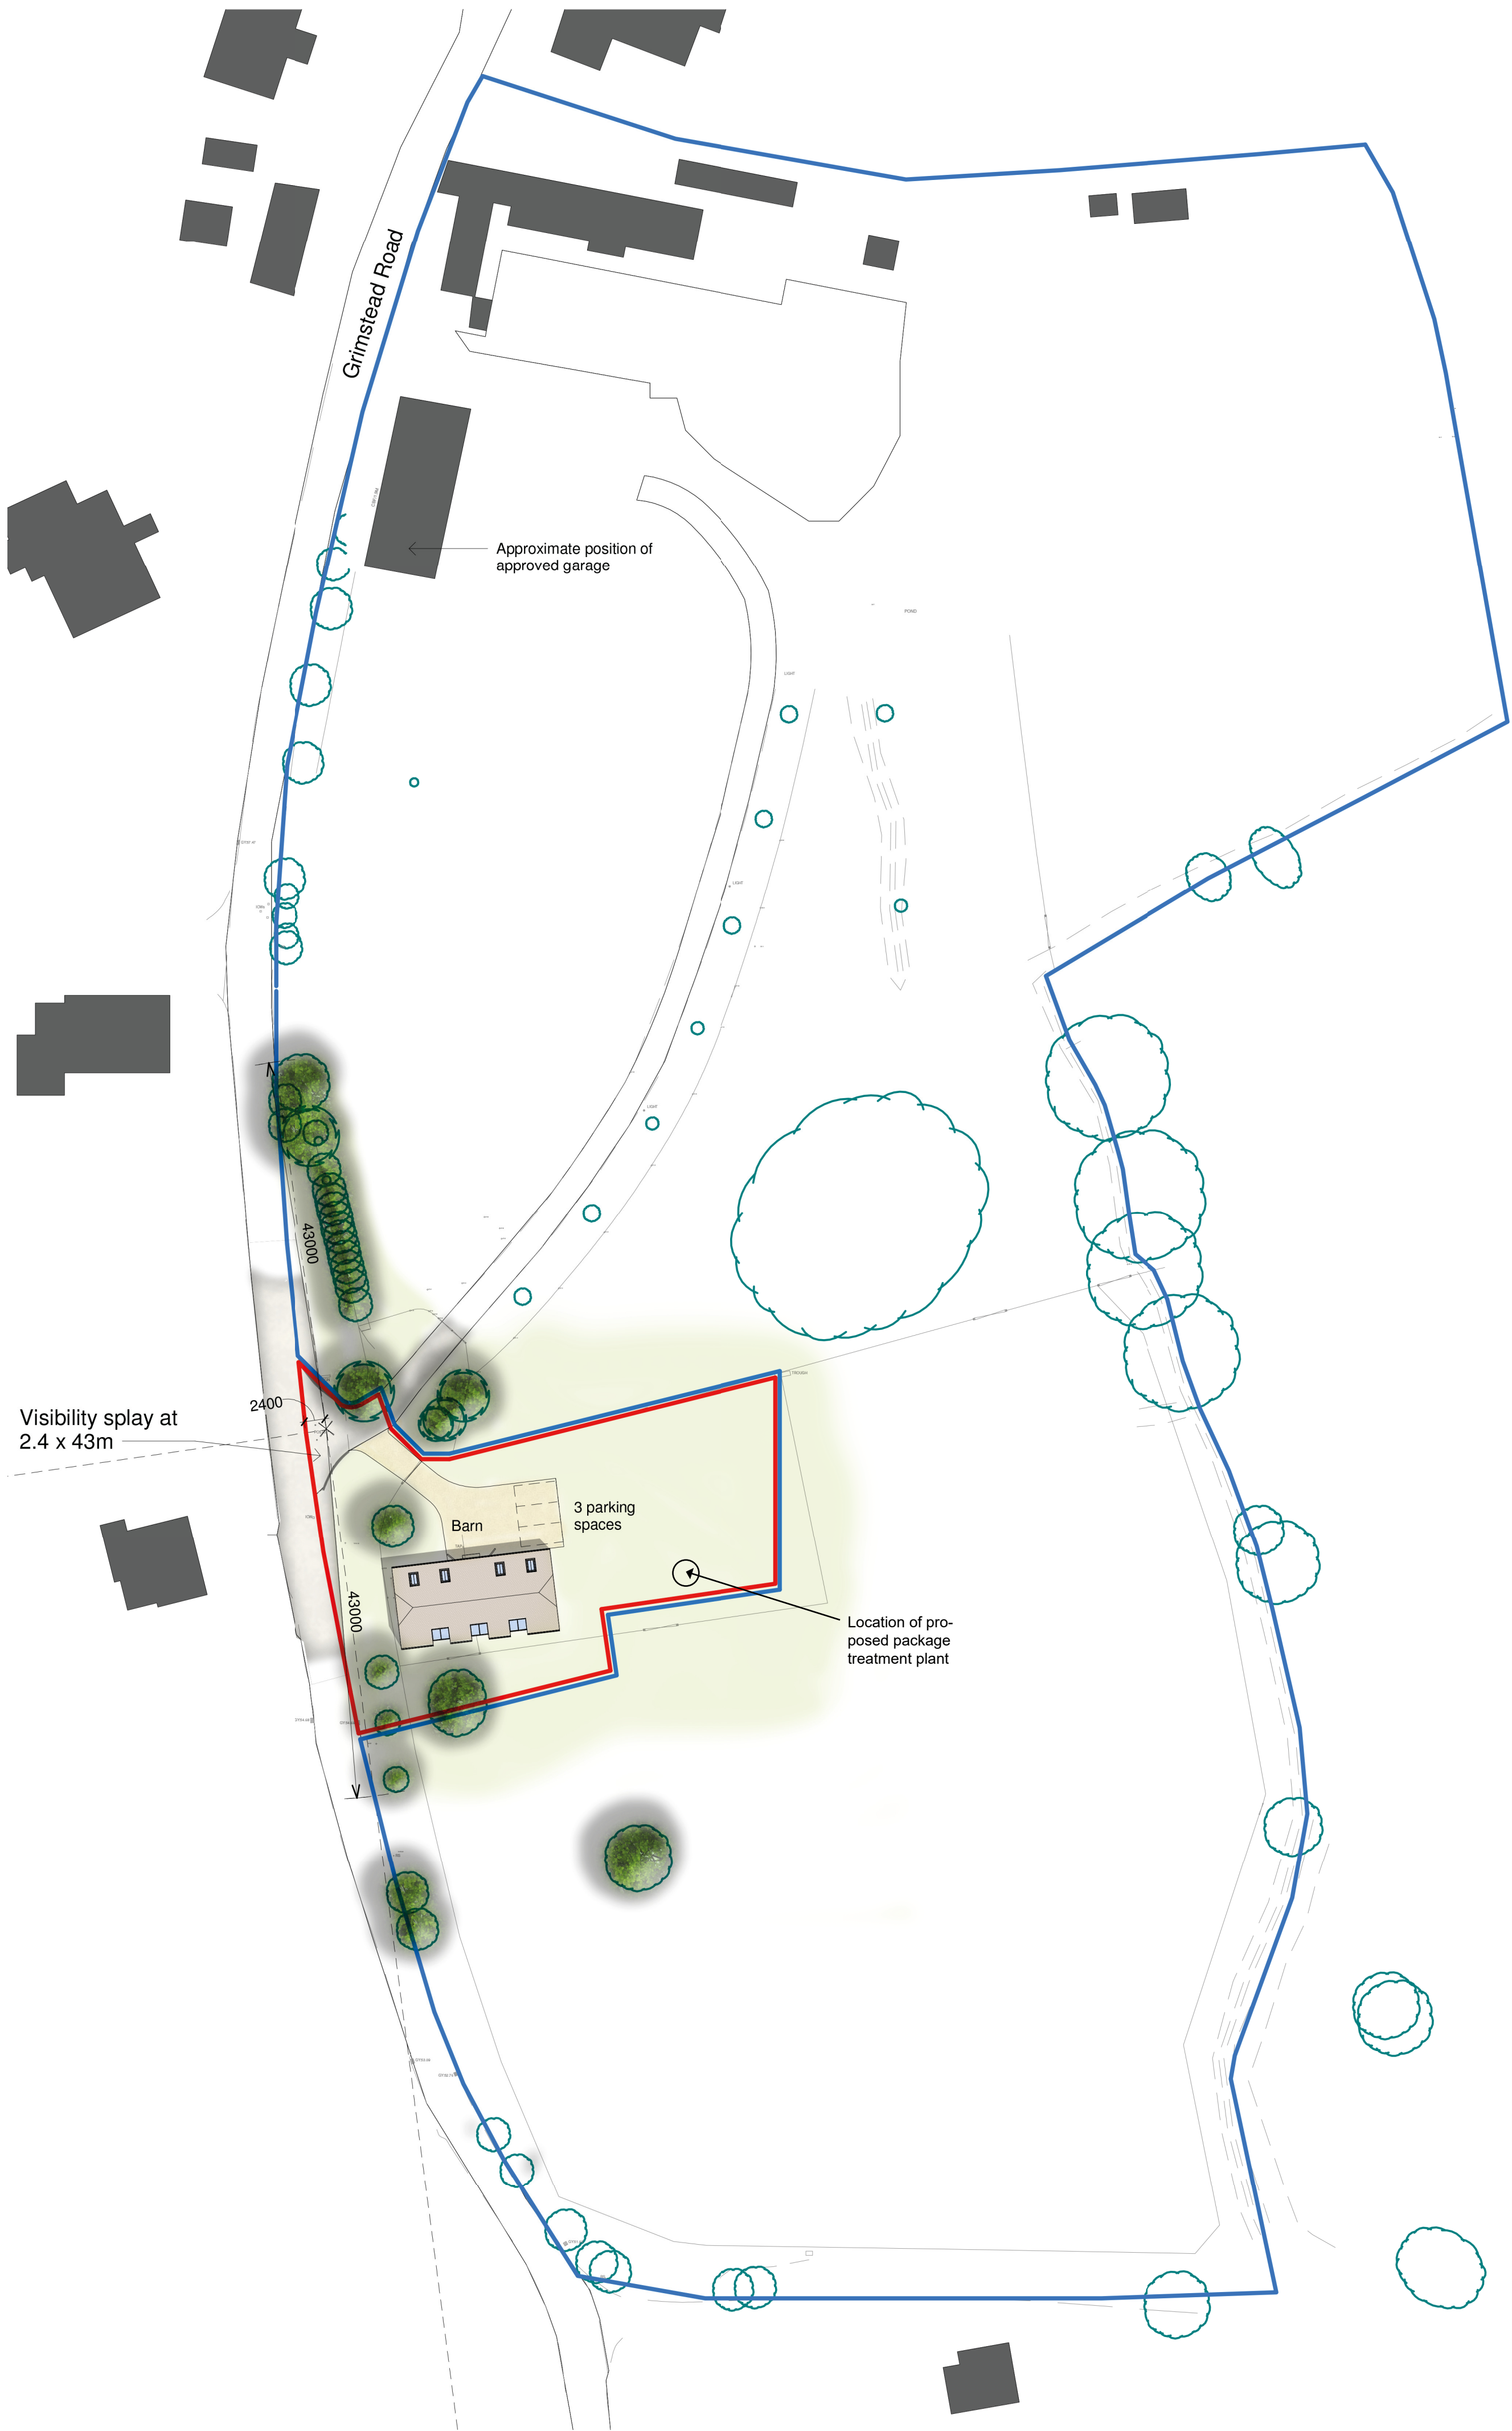

1 Proposed Block Plan (Barn)
1 : 500

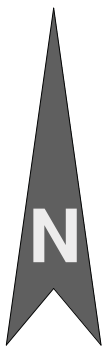

David Brazier ARB

Langton, The Ridge, Woking, Surrey GU22 7EQ
TEL: 07974 010 065

Project Manor Farm House, East Grimstead,
Salisbury, SP5 3RT

Drawing Title
**Proposed Block Plan
(Barn)**

Status **Planning**

Project number **Z150** Date **September 25**

Drawing no. **A-05-303** Revision **B**

Drawn by **DJB** Scale **1 : 500 @A1**